See Volume Two.

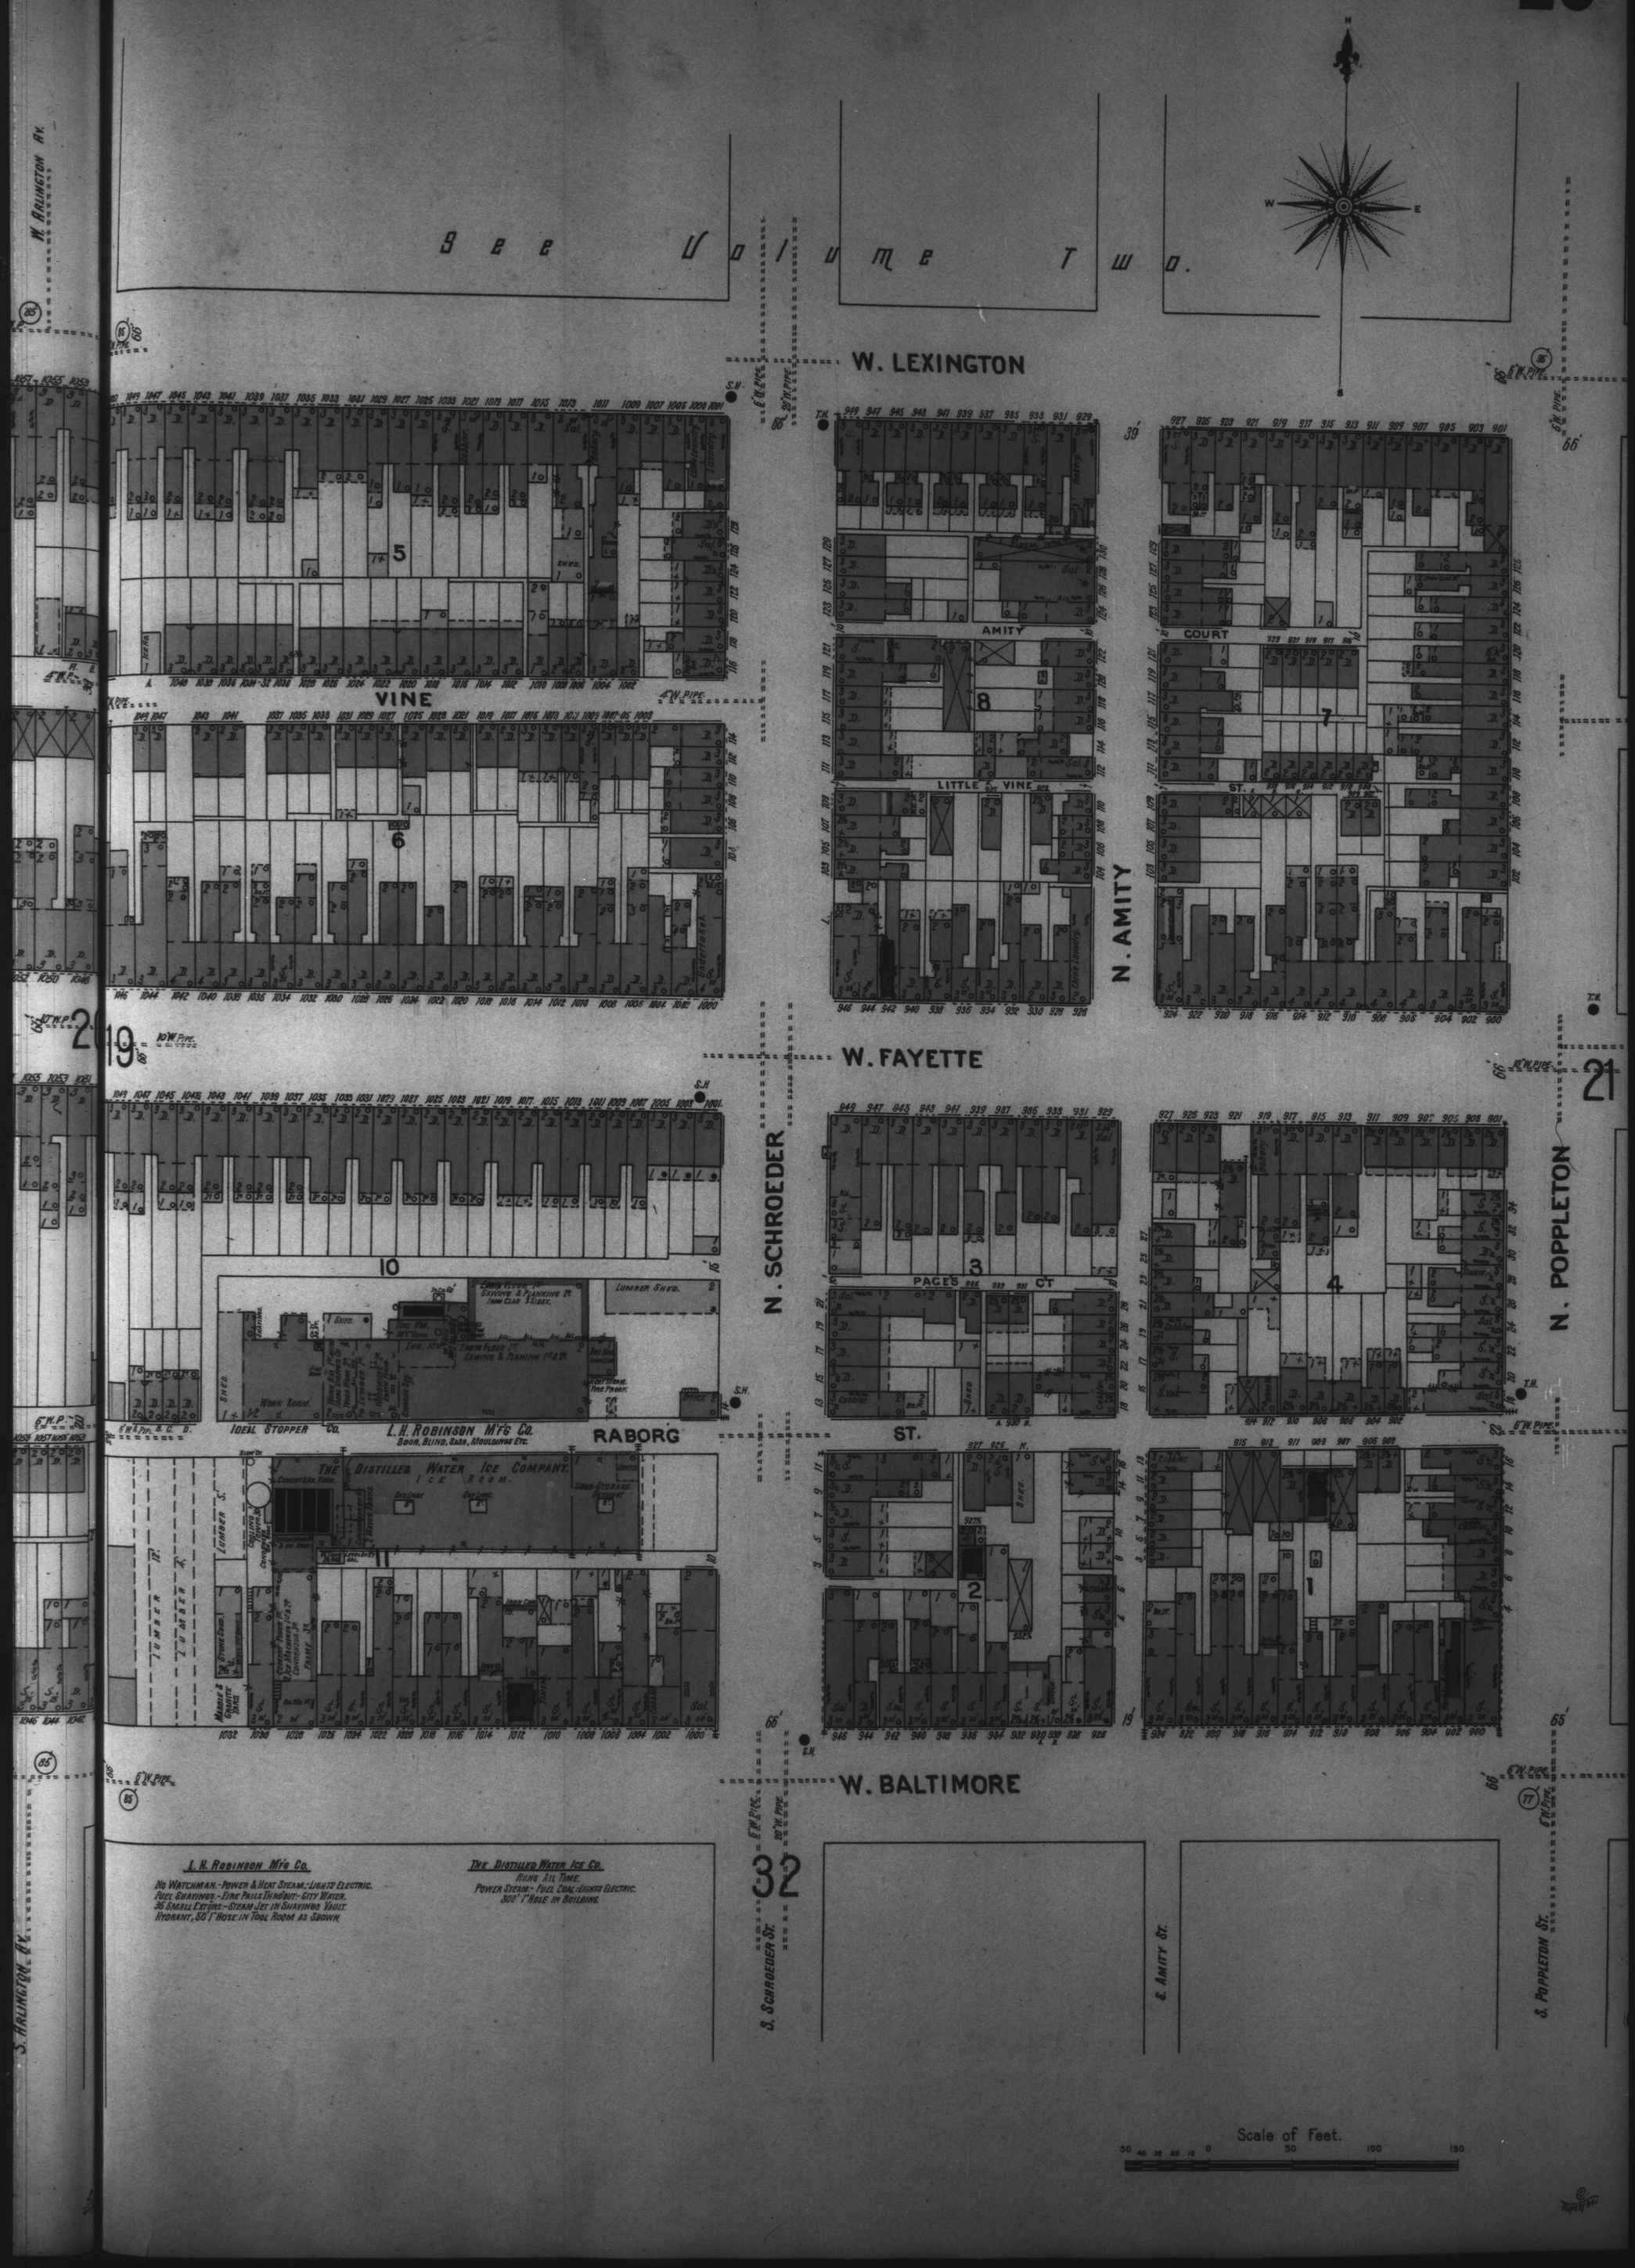

L. H. ROBINSON M'F'G CO.

NO WATCHMAN.-POWER & HEAT STEAM.-LIGHTS ELECTRIC.
FUEL SHAVINGS.-FIRE PAILS THROUGHOUT.-CITY WATER.
36 SMALL EXTERS.-STEAM JET IN SHAVINGS VAULT.
HYDRANT, 50' 1" HOSE IN TOOL ROOM AS SHOWN.

THE DISTILLED WATER ICE CO.

RUNS ALL TIME.
POWER STEAM.-FUEL COAL-LIGHTS ELECTRIC.
300' 1" HOSE IN BUILDING.