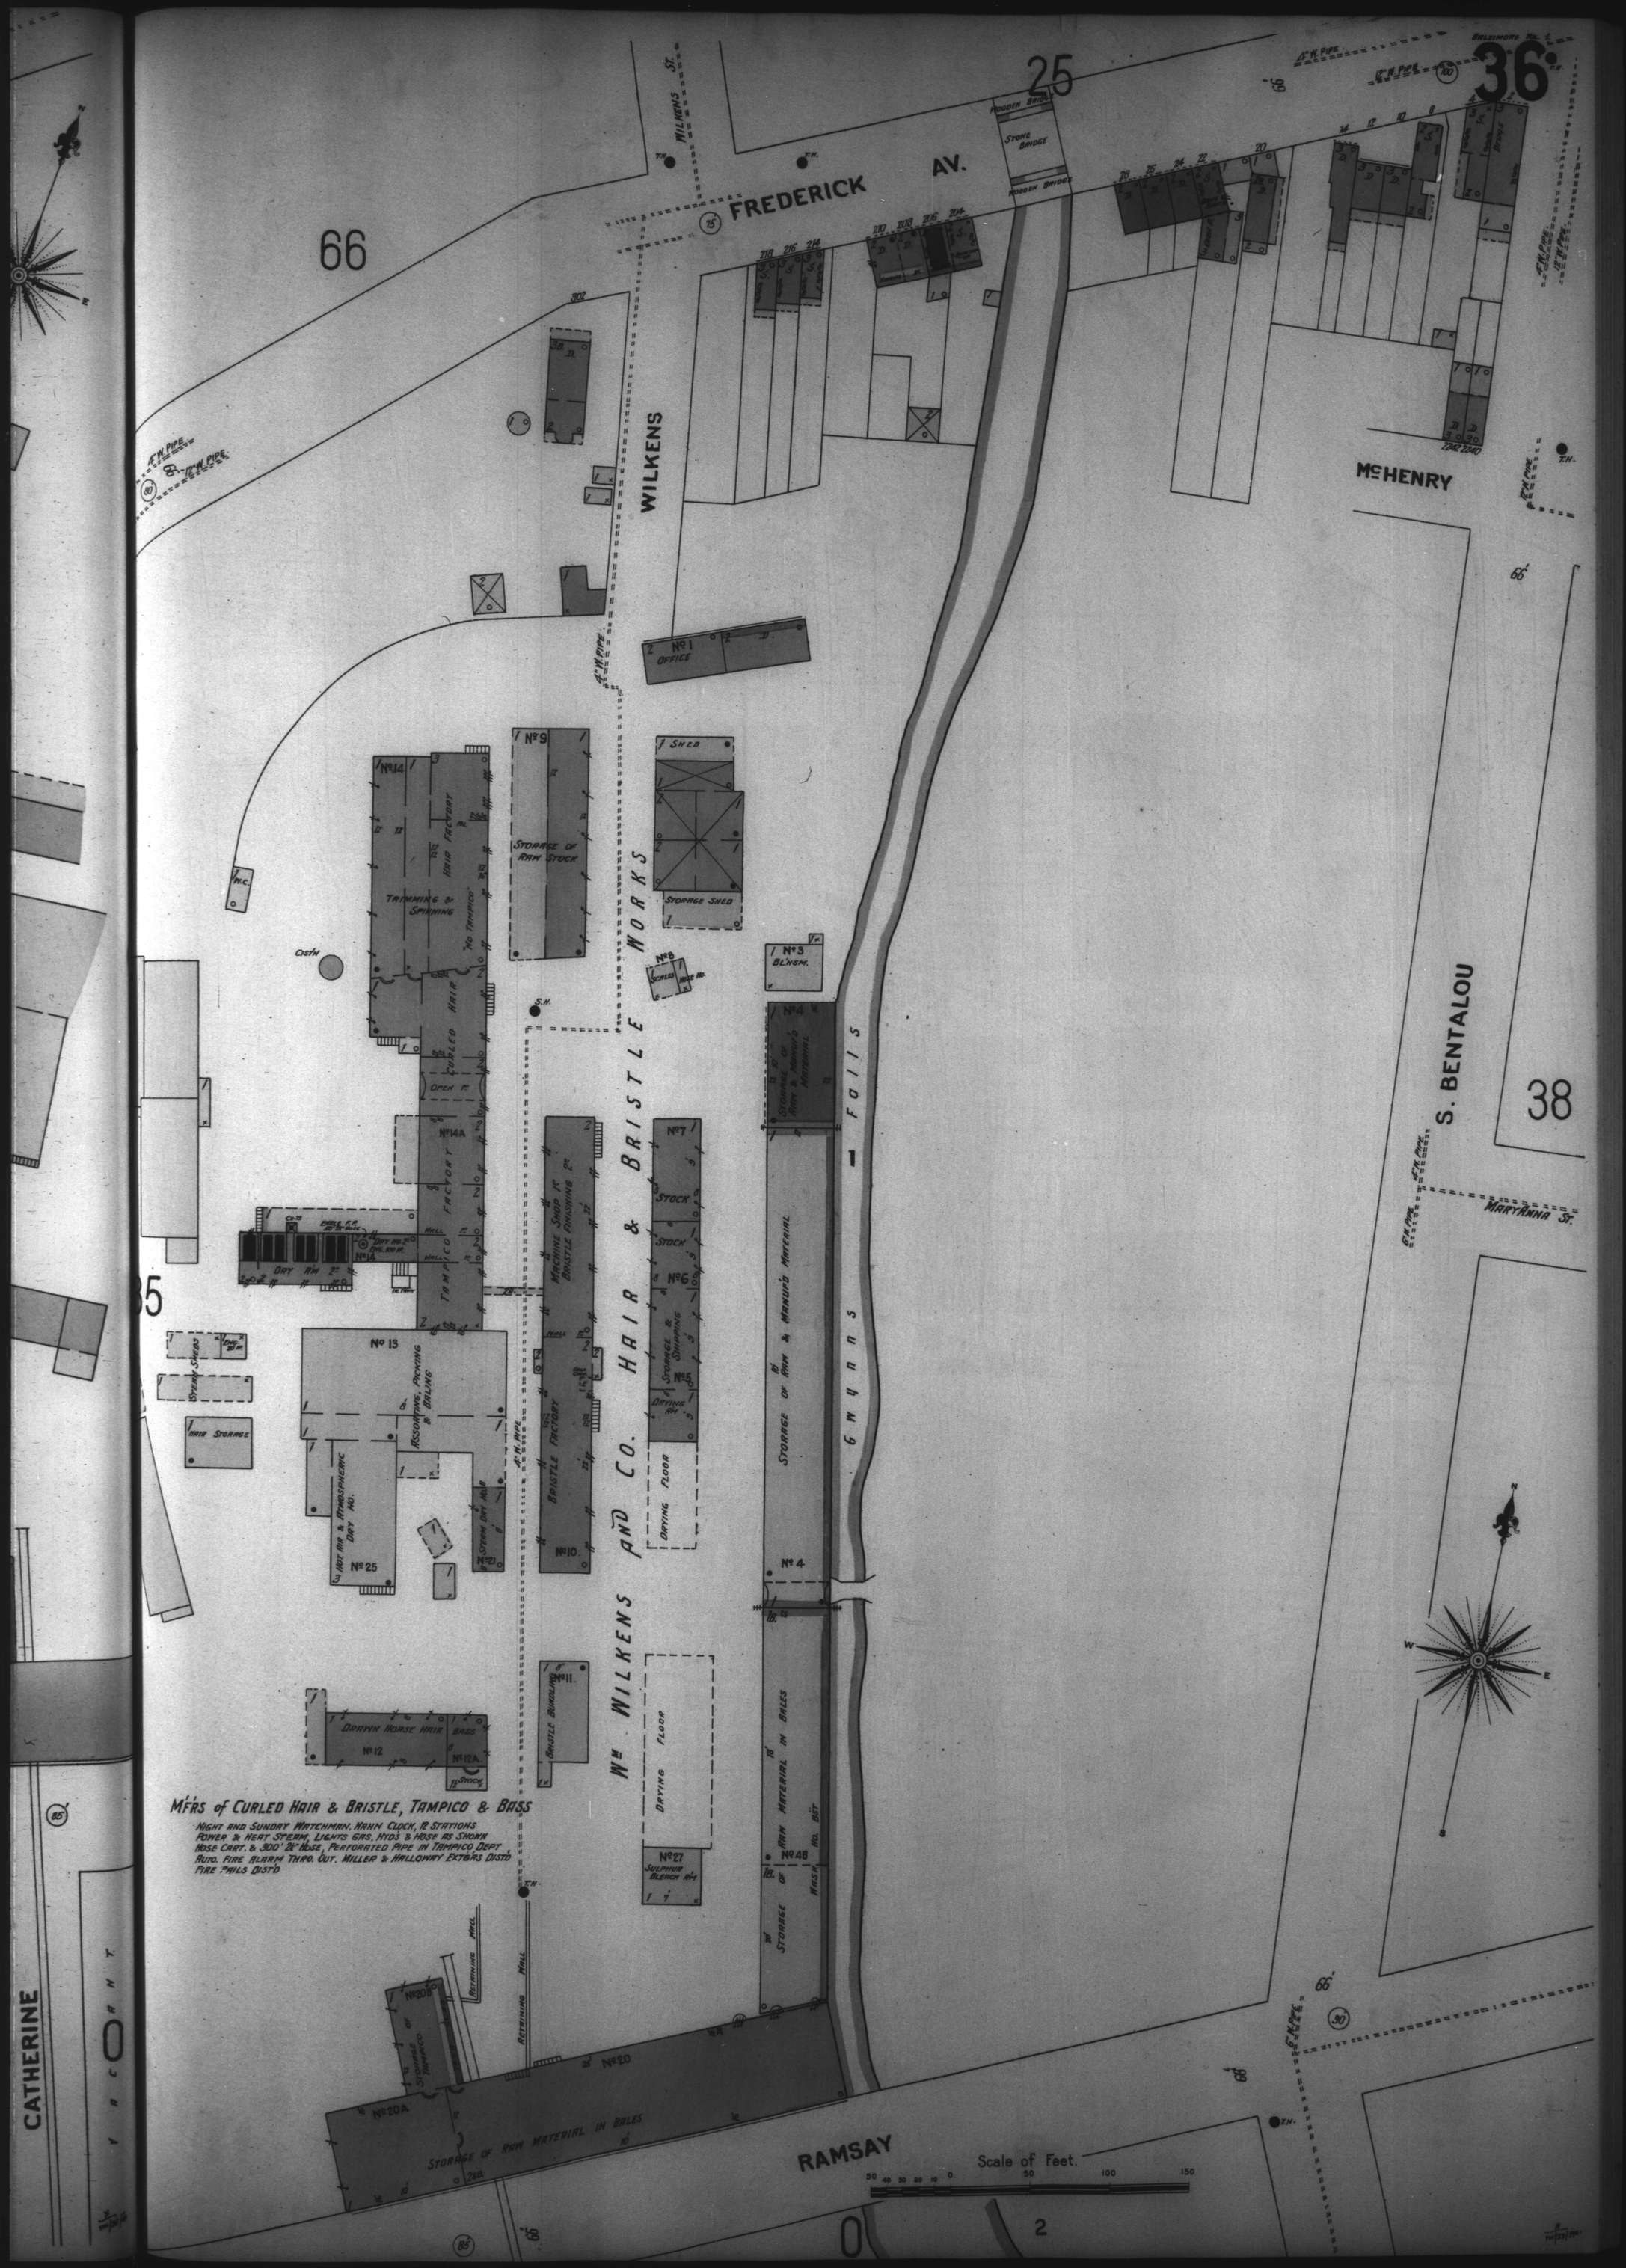
FREDERICK AV.
WILKENS ST.
WILKENS
66
25
36
38
McHENRY
S. BENTALOU
MARYANNA ST.
CATHERINE
VINE ST.
RAMSAY
WILKENS AND CO. HAIR & BRISTLE WORKS
GWYNNS FALLS
WOODEN BRIDGE
STONE BRIDGE
No 1 OFFICE
No 2 DWELLING
No 3 BLKSM.
No 4 STORAGE OF RAW & MANUF'D MATERIAL
No 4 STORAGE OF RAW MATERIAL IN BALES
No 5 STORAGE & SHIPPING
No 6 STOCK
No 7 STOCK
No 8 SCALES
No 9 STORAGE OF RAW STOCK
No 10 BRISTLE FACTORY
No 11 BRISTLE BUNDLING
No 12 DRAWN HORSE HAIR
No 12A BASS
No 13 ASSORTING, PICKING & BALING
No 14 HAIR FACTORY
No 14A TAMPICO FACTORY
No 20 STORAGE OF RAW MATERIAL IN BALES
No 20A STORAGE OF RAW MATERIAL IN BALES
No 20B STORAGE OF TAMPICO
No 21 STEAM DRY HOUSE
No 25 HOT AIR & ATMOSPHERIC DRY HOUSE
No 27 SULPHUR BLEACH RM
MACHINE SHOP 1st BRISTLE FINISHING 2nd
DRYING FLOOR
DRYING FLOOR
STEAM SHED
HAIR STORAGE
SHED
STORAGE SHED
RETINNING MACH.
RETINNING HALL
M'F'RS of CURLED HAIR & BRISTLE, TAMPICO & BASS
NIGHT AND SUNDAY WATCHMAN. HAHN CLOCK, 12 STATIONS
POWER & HEAT STEAM, LIGHTS GAS, HYDS & HOSE AS SHOWN
HOSE CART. & 300' 2½" HOSE, PERFORATED PIPE IN TAMPICO DEPT
AUTO. FIRE ALARM THRO. OUT. MILLER & HALLOWAY EXTG'RS DIST'D
FIRE TRAILS DIST'D
Scale of Feet.
50 40 30 20 10 0 50 100 150
0 2