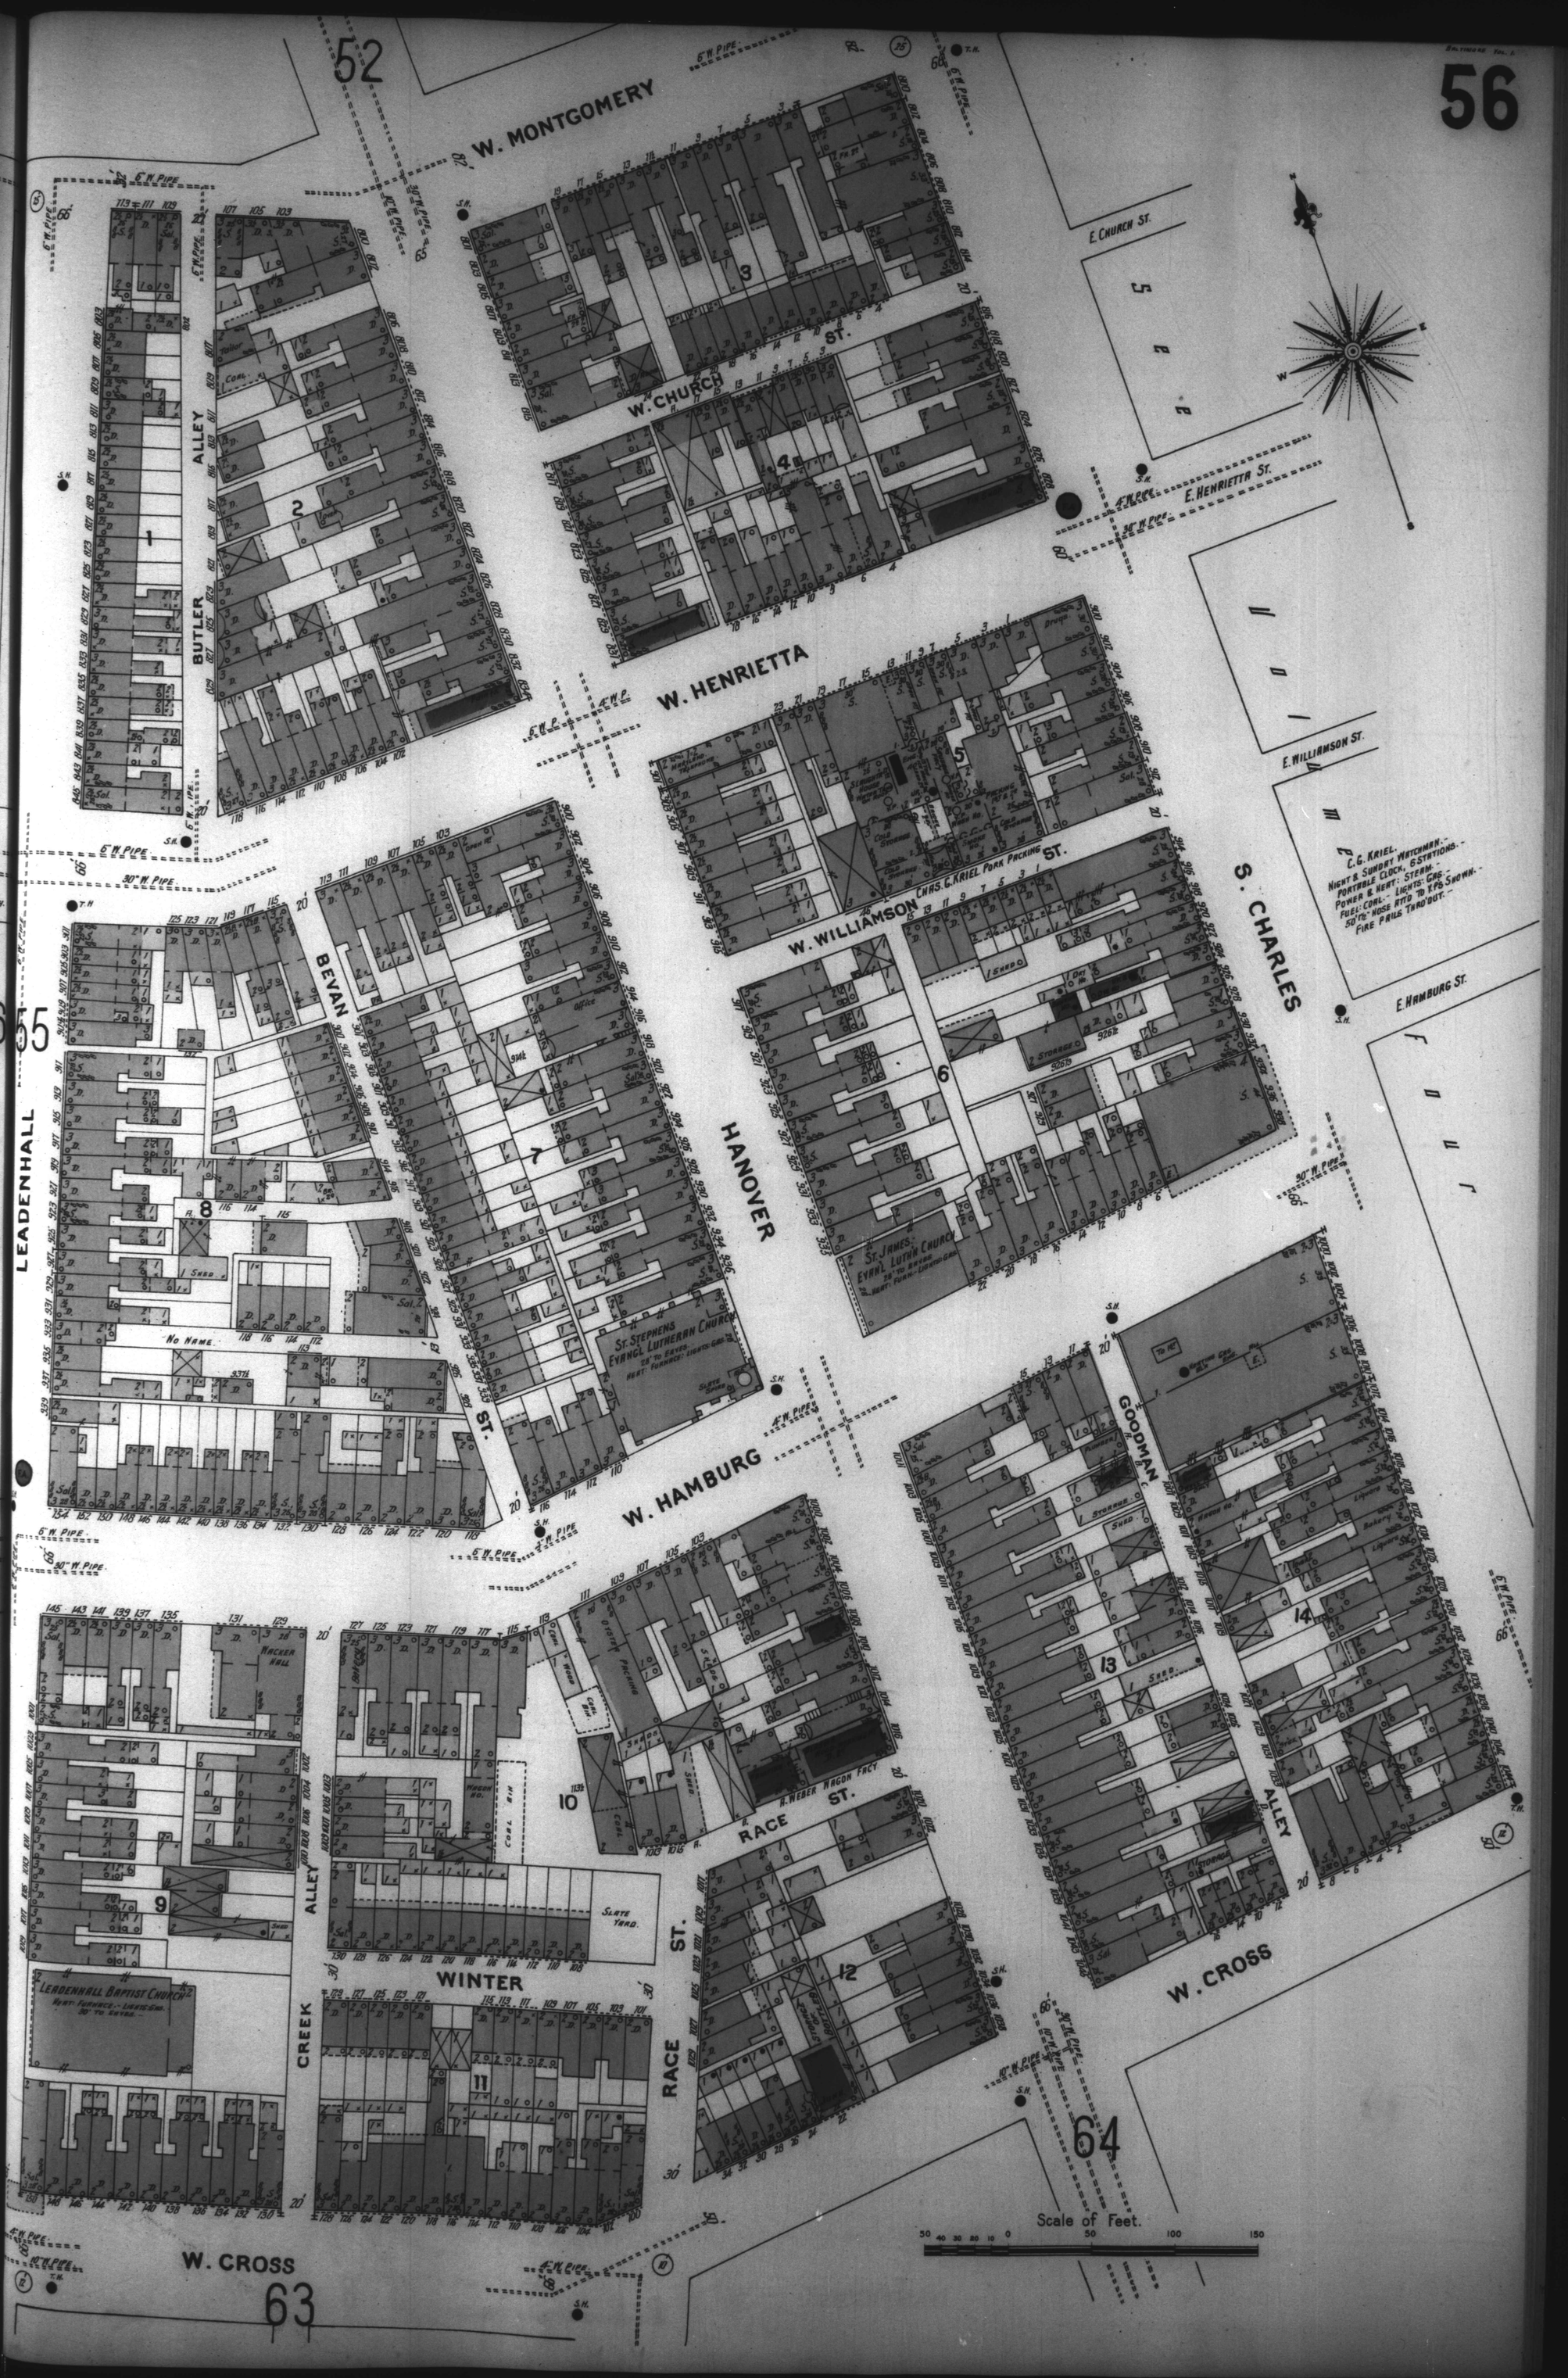
56
52
55
63
64
W. MONTGOMERY
W. CHURCH ST.
W. HENRIETTA
W. WILLIAMSON ST.
W. HAMBURG
W. CROSS
E. CHURCH ST.
E. HENRIETTA ST.
E. WILLIAMSON ST.
E. HAMBURG ST.
S. CHARLES
HANOVER ST.
BEVAN
LEADENHALL
BUTLER ALLEY
GOODMAN ALLEY
RACE ST.
WINTER
CREEK
CHAS. C. KRIEL PORK PACKING
C. C. KRIEL.
NIGHT & SUNDRY WATCHMAN.
PORTABLE CLOCK. 6 STATIONS.
POWER & HEAT: STEAM.
FUEL: COAL. LIGHTS: GAS.
50 7/8" HOSE ATT'D TO HYDS SHOWN.
FIRE PRUS THRO'OUT.
ST. STEPHENS EVANGL LUTHERAN CHURCH
28" TO EAVES
HEAT: FURNACE: LIGHTS: GAS
ST. JAMES EVANGL LUTHN CHURCH
28" TO EAVES
HEAT: FURN: LIGHTED GAS
LEADENHALL BAPTIST CHURCH
HEAT: FURNACE: LIGHTS: GAS.
30" TO EAVES.
H. WEBER WAGON FACT
WACKER HALL
SLATE YARD
NO NAME
Scale of Feet.
50 40 30 20 10 0 50 100 150