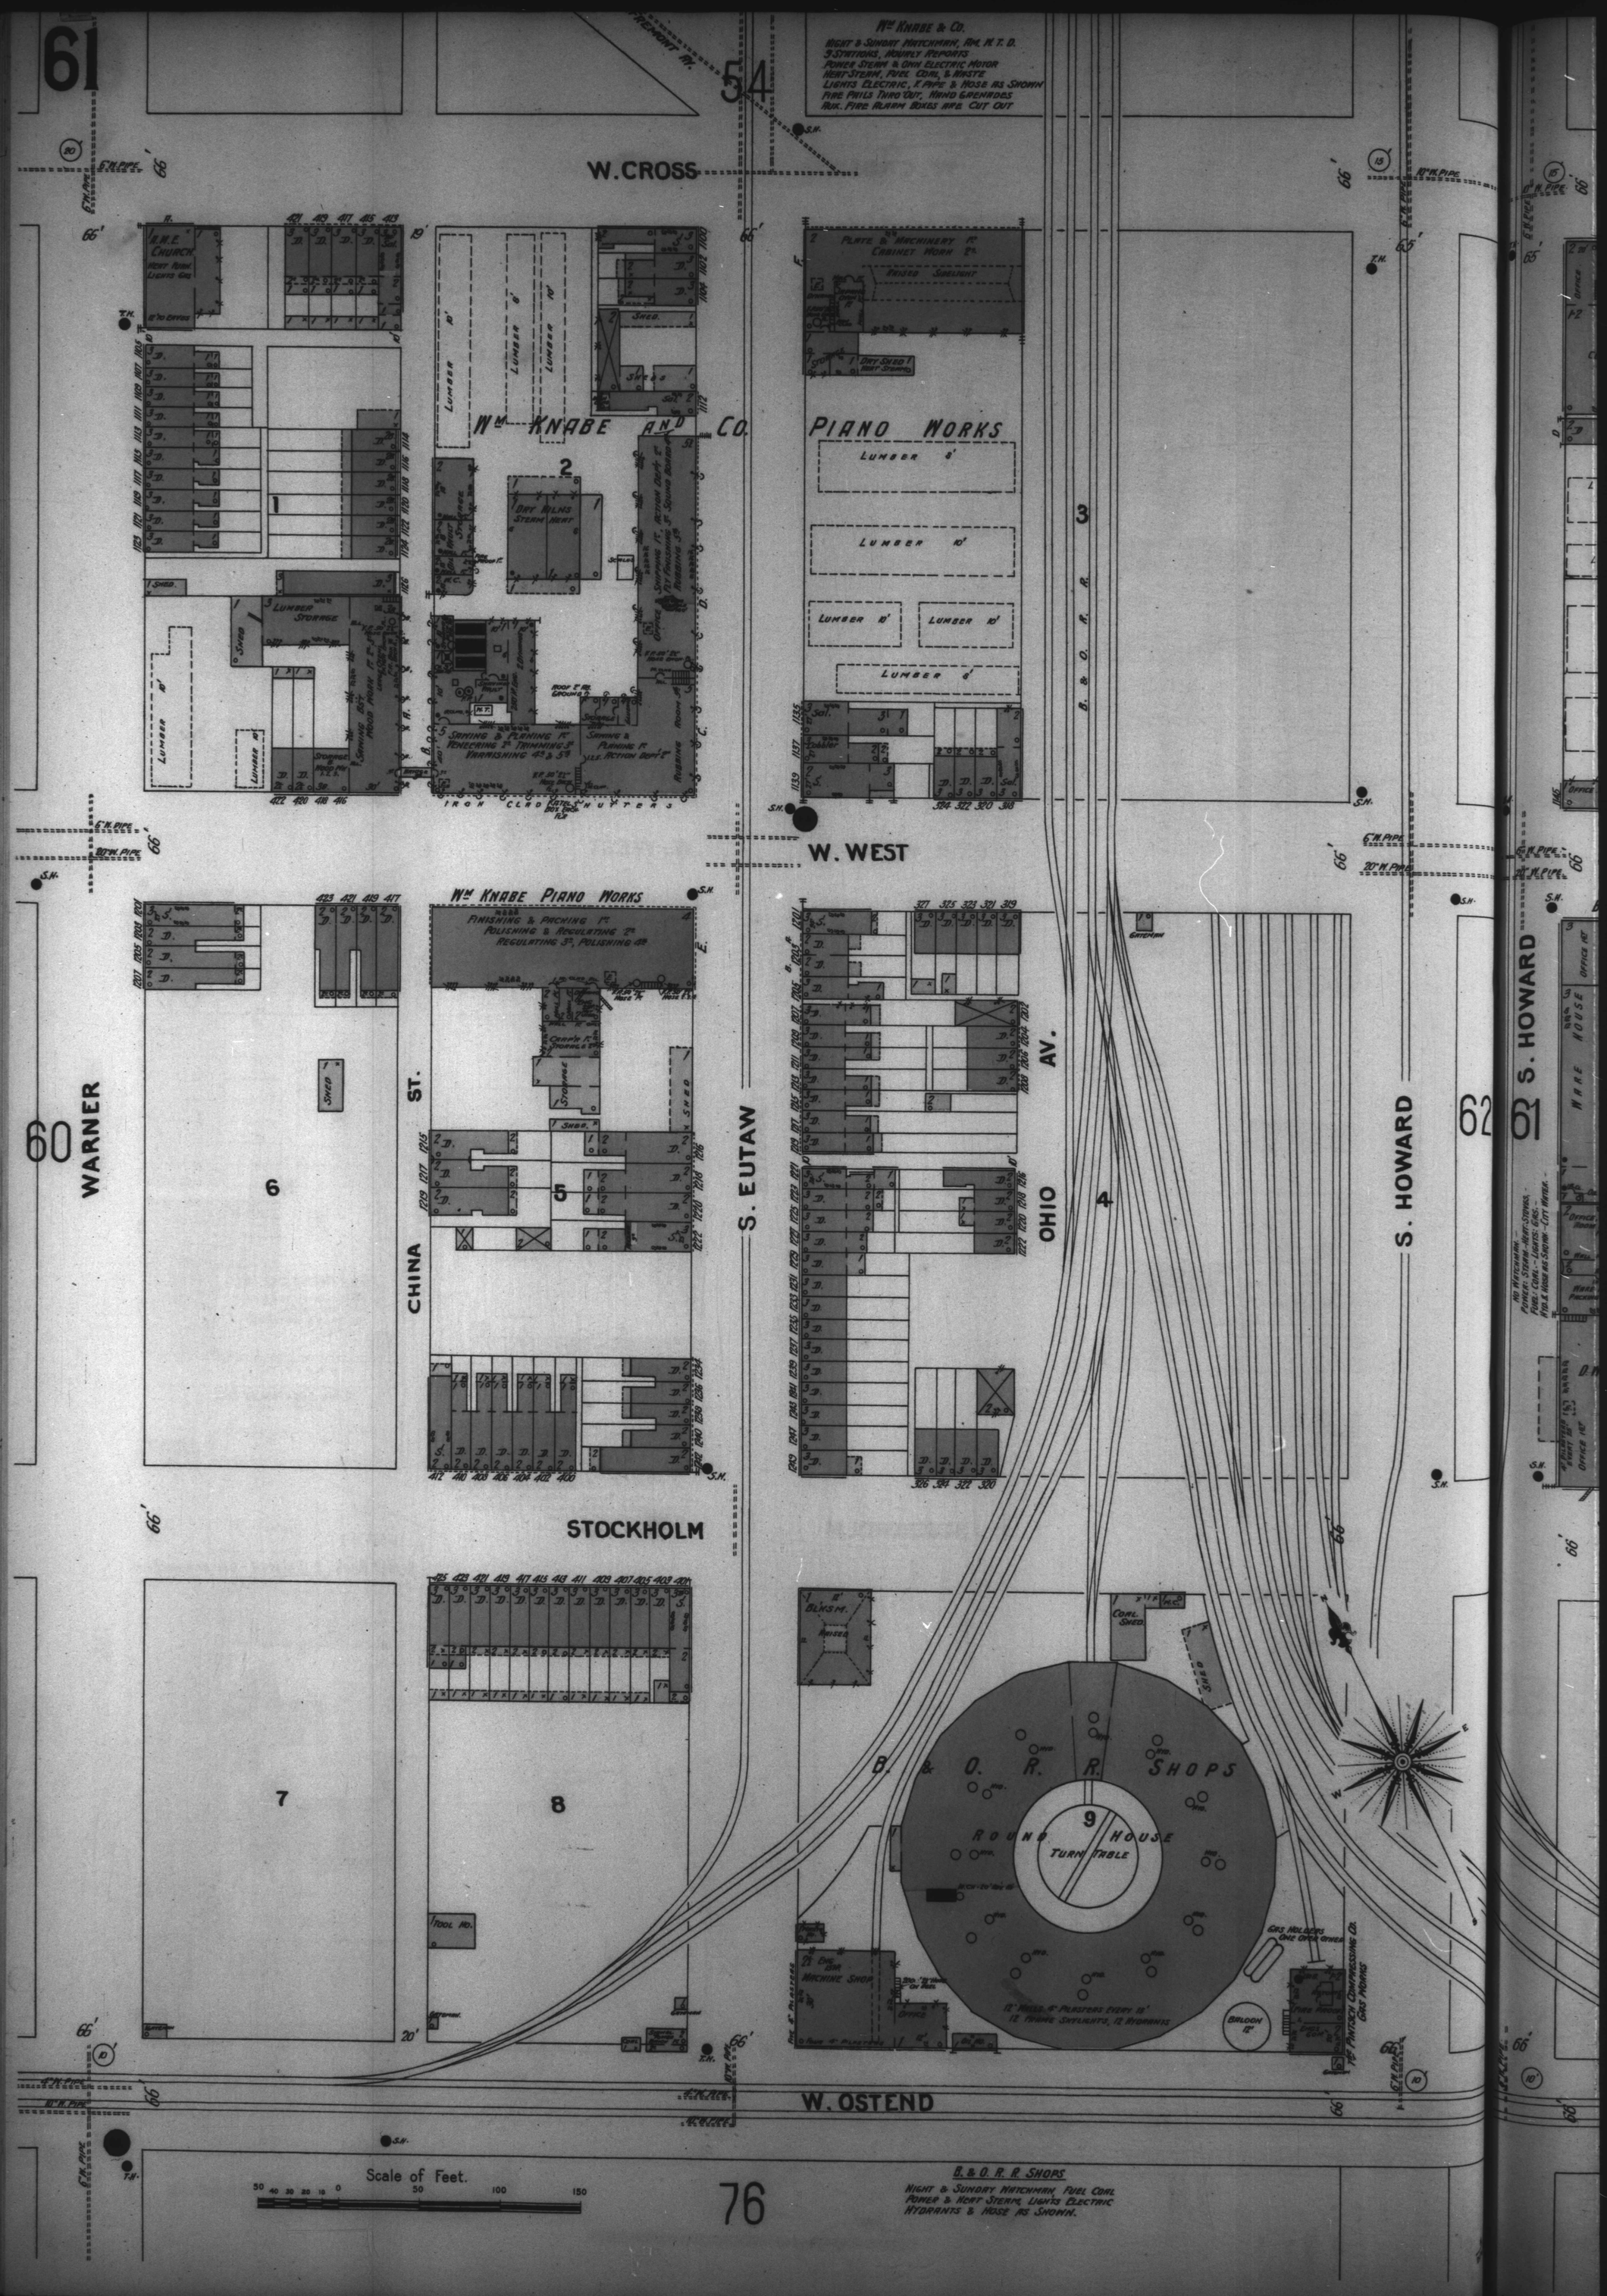
Wm Knabe & Co.
Night & Sunday Watchman, Ap. M. T. D.
3 Stations, Hourly Reports
Power Steam & Own Electric Motor
Heat Steam, Fuel Coal & Waste
Lights Electric, K. Pipe & Hose as Shown
Fire Pails Thro'out, Hand Grenades
Aux. Fire Alarm Boxes are Cut Out
W. CROSS
A.M.E. Church
Wm Knabe and Co.
Piano Works
Lumber Storage
Dry Kilns Steam Heat
Iron Clad Shutters
W. WEST
Wm Knabe Piano Works
Finishing & Packing 1st
Polishing & Regulating 2nd
Regulating 3rd, Polishing 4th
Warner
China St.
S. Eutaw
Ohio Av.
S. Howard
Stockholm
B. & O. R. R. Shops
Round House
Turn Table
Machine Shop
Gas Holders One Over Other
Wm Pintsch Compressing Co. Gas Works
W. OSTEND
Scale of Feet.
B. & O. R. R. Shops
Night & Sundry Watchman Fuel Coal
Power & Heat Steam, Lights Electric
Hydrants & Hose as Shown.