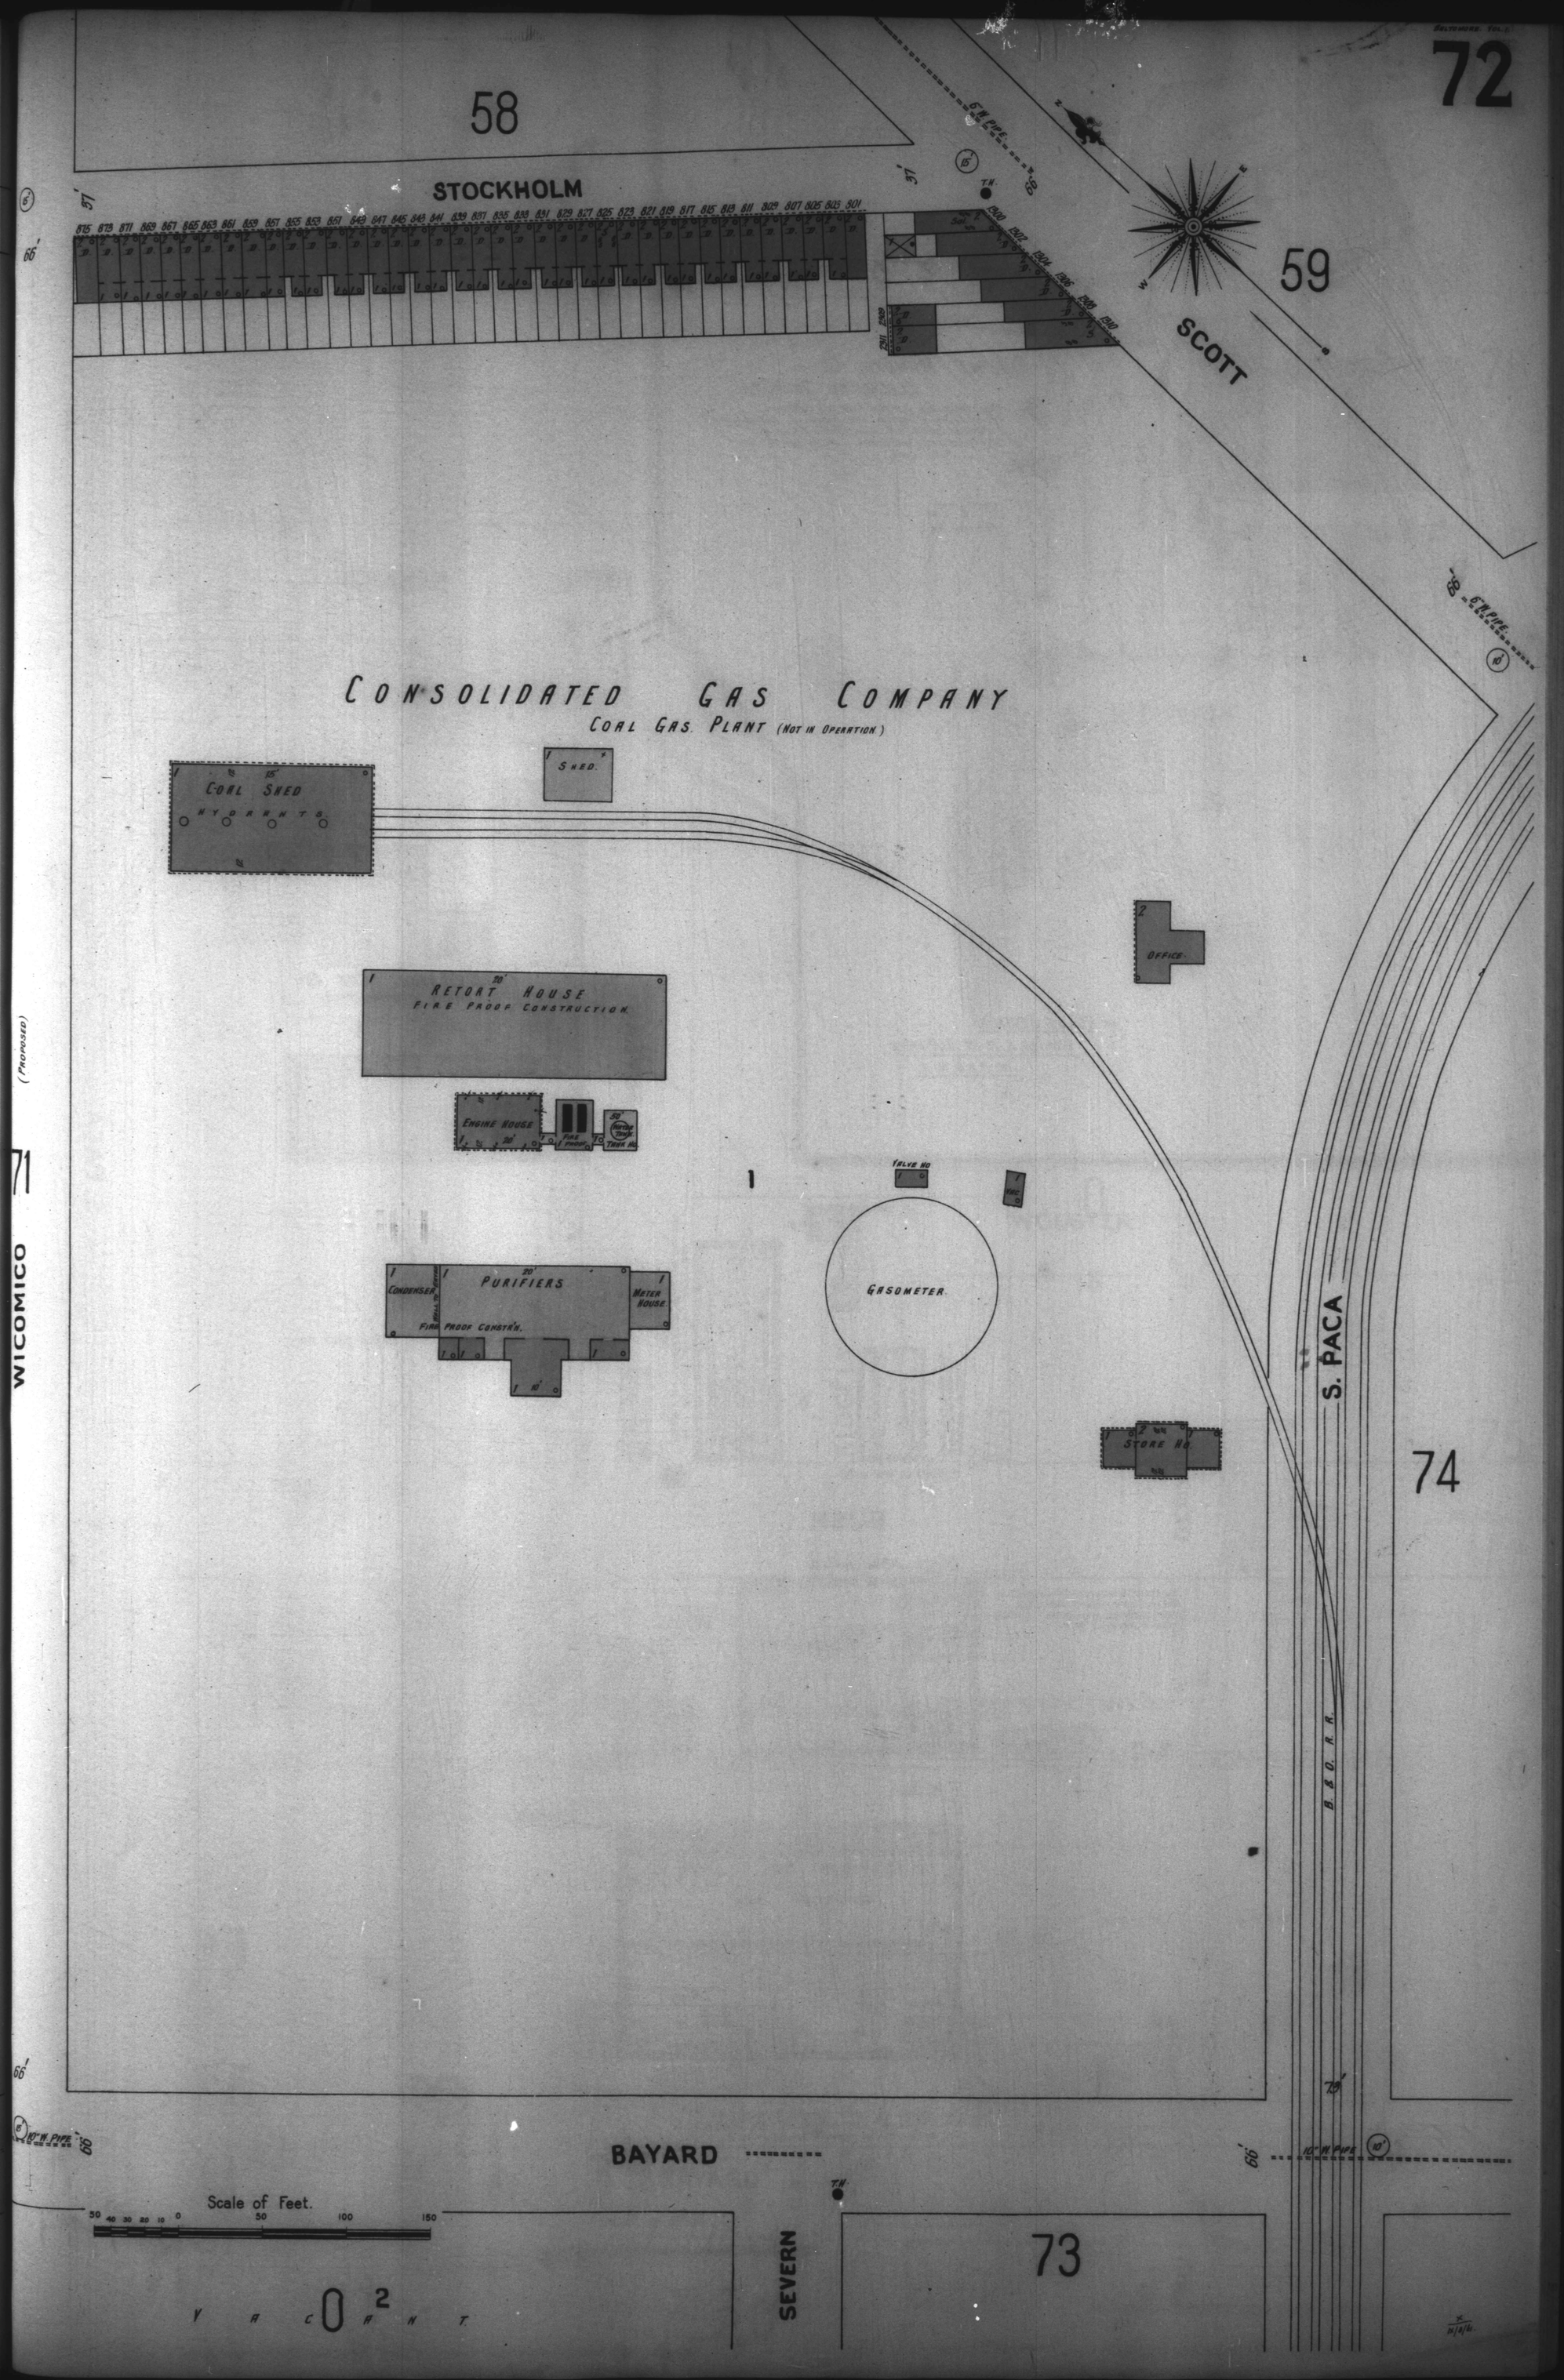
72
58
STOCKHOLM
59
SCOTT
CONSOLIDATED GAS COMPANY
COAL GAS. PLANT (NOT IN OPERATION)
COAL SHED
HYDRANTS
SHED.
OFFICE
RETORT HOUSE
FIRE PROOF CONSTRUCTION
ENGINE HOUSE
FIRE PROOF
WATER TANK TRUK HO.
VALVE HO.
GASOMETER
CONDENSER
PURIFIERS
FIRE PROOF CONSTR'N.
METER HOUSE
STORE HO.
S. PACA
B. & O. R.R.
74
WICOMICO (PROPOSED)
71
72
BAYARD
SEVERN
73
Scale of Feet.
50 40 30 20 10 0 50 100 150
YARD