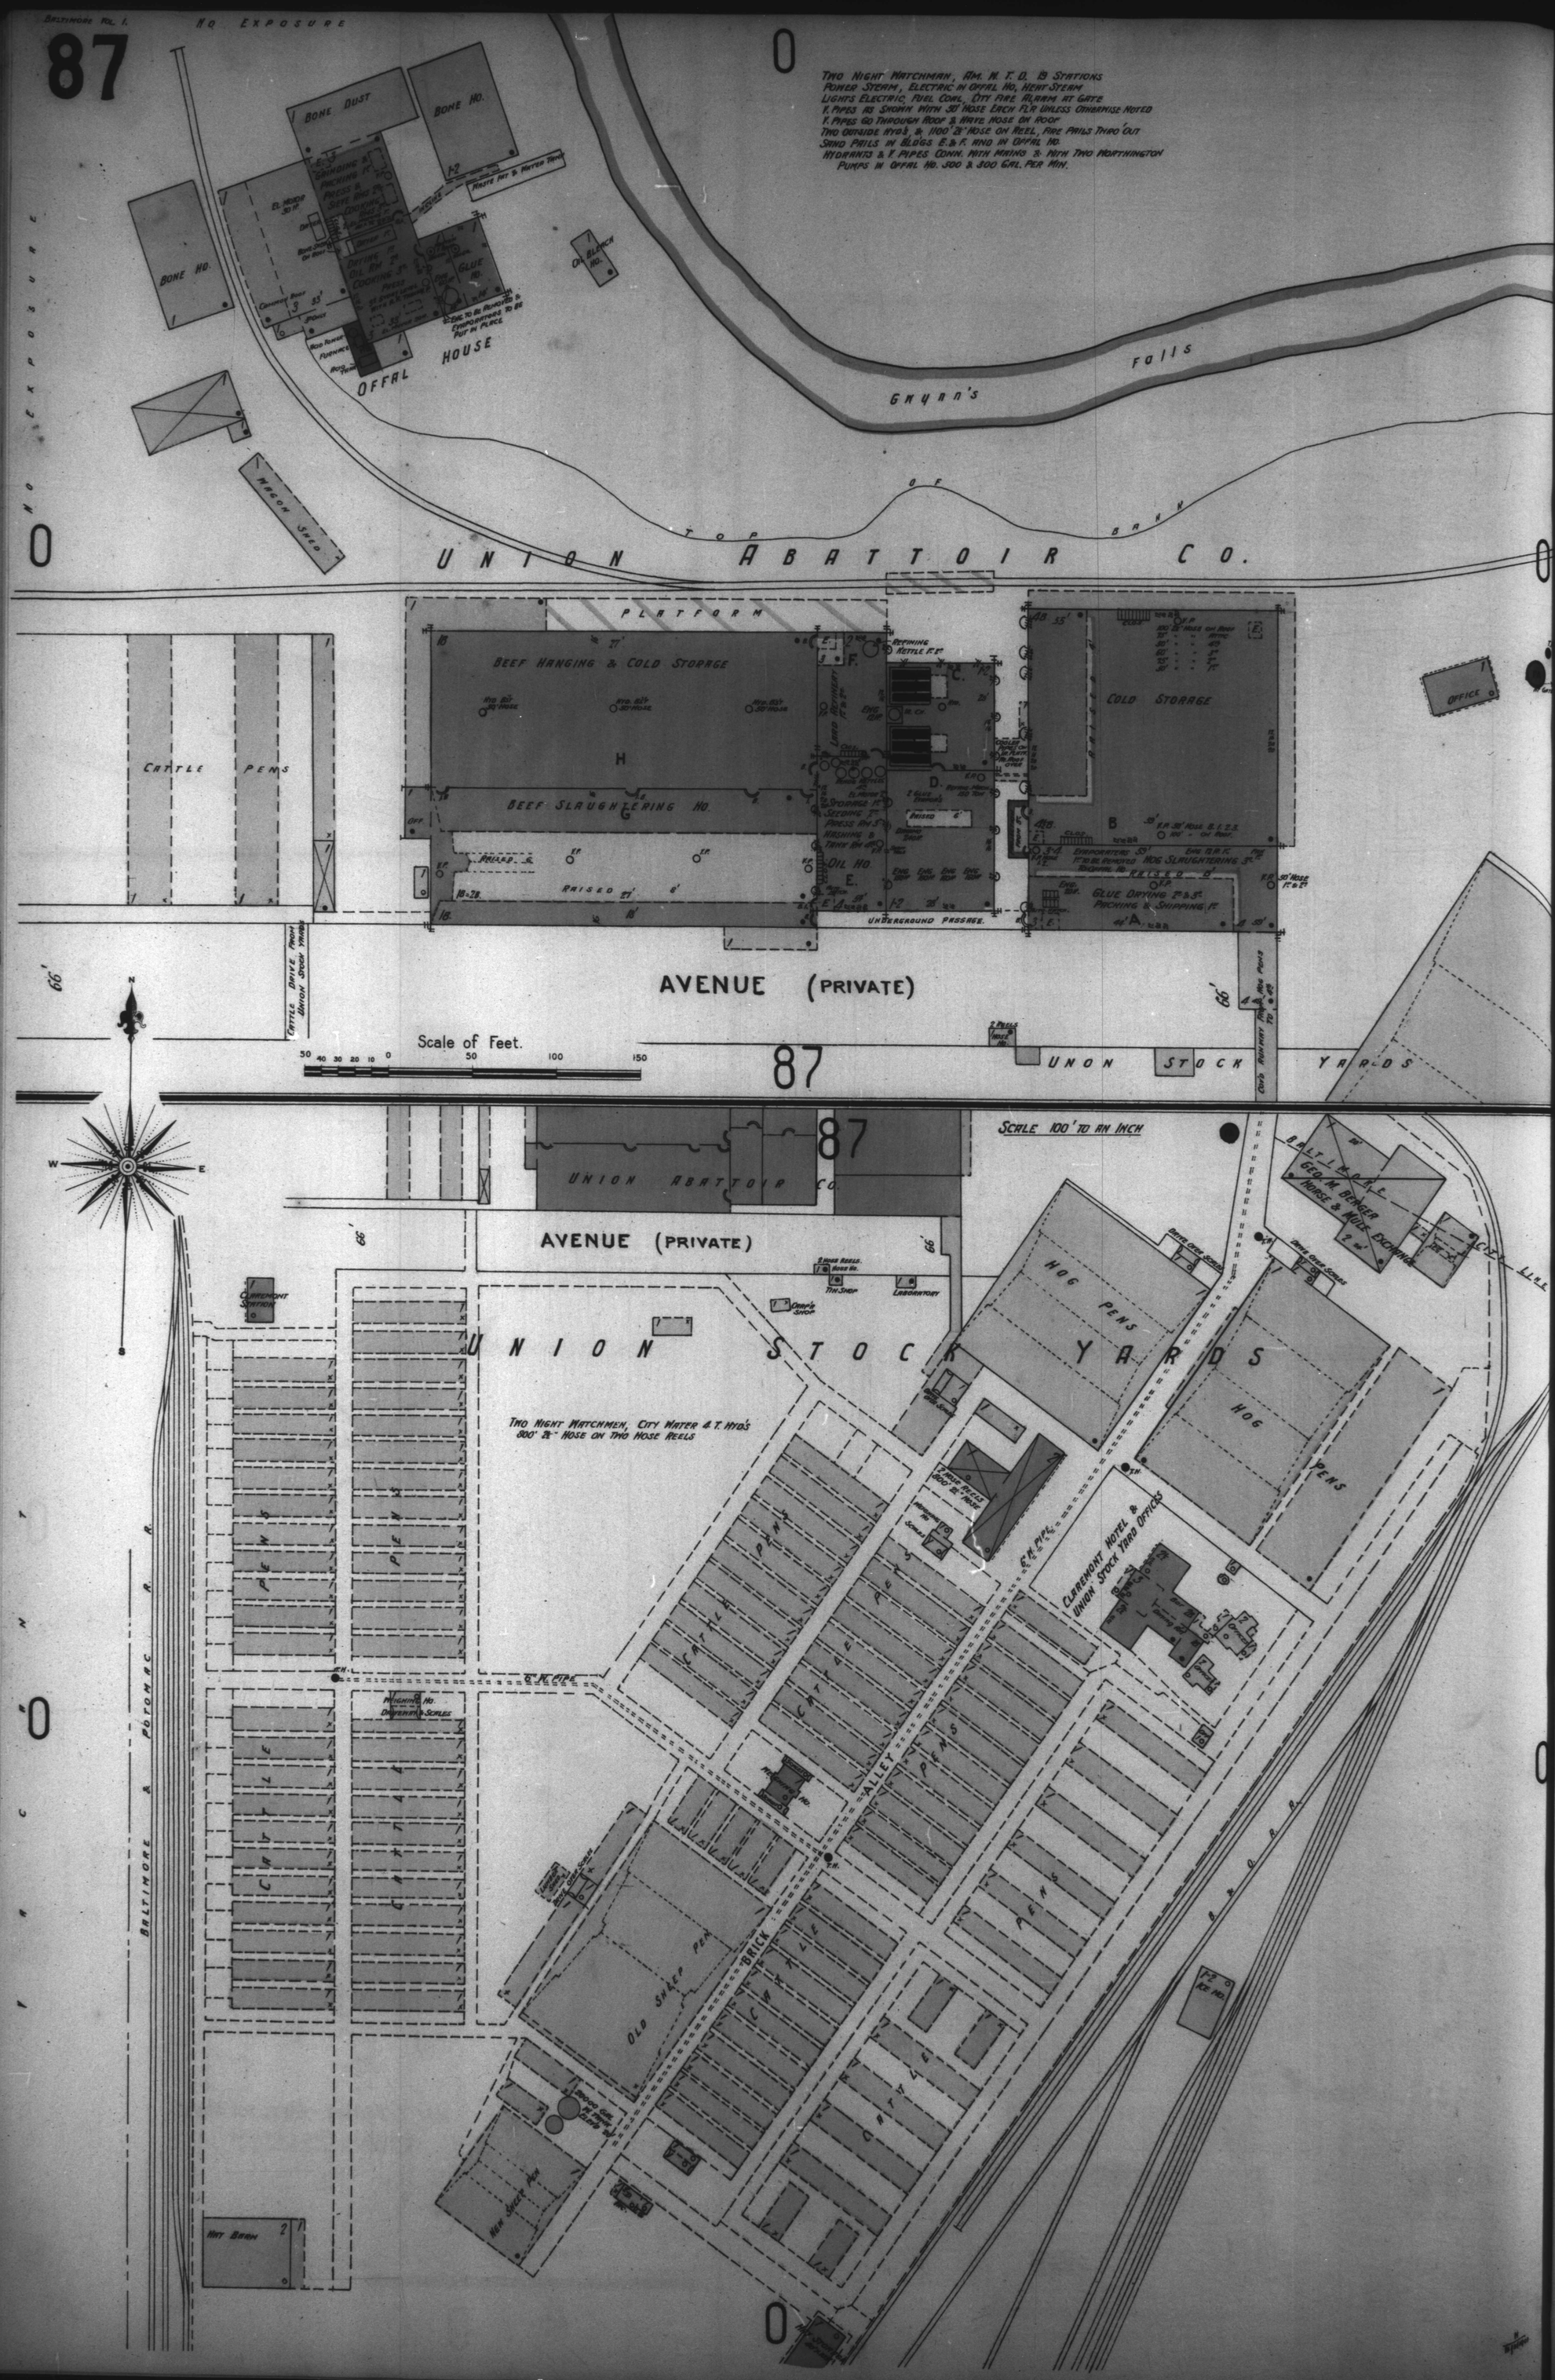
No Exposure
Two Night Watchman, Am. W. T. D. 13 Stations
Power Steam, Electric in Offal Ho, Heat Steam
Lights Electric, Fuel Coal, City Fire Alarm at Gate
V. Pipes as shown with 30' Hose Each Flr. Unless Otherwise Noted
V. Pipes Go Through Roof & Have Hose on Roof
Two Outside Hyds. & 1100' 2½" Hose on Reel, Fire Pails Thro'out
Sand Pails in Bldgs E. & F. and in Offal Ho.
Hydrants & V. Pipes Conn. with Mains & with Two Worthington Pumps in Offal Ho. 500 & 300 Gal. per Min.
Bone Dust
Bone Ho.
Grinding & Packing 1st
Press & Sete Rno 2d
Cooking
Drying 1st
Oil Rm 2d
Cooking 3d
Press
Glue Ho.
Offal House
Old Bleach Ho.
Waste Fat & Water Tank
Bone Ho.
Wagon Shed
Gwynn's Falls
Top of Bank
Union Abattoir Co.
Platform
Cattle Pens
Beef Hanging & Cold Storage
Beef Slaughtering Ho.
Refining Kettle F.E.
Oil Ho.
Underground Passage
Cold Storage
Office
Coal Ho.
Water Cure Ho.
Glue Drying 2d & 3d
Packing & Shipping 1st
Avenue (Private)
Cattle Drive from Union Stock Yards
Scale of Feet.
Union Stock Yards
Scale 100' to an Inch
Union Abattoir Co.
Avenue (Private)
Baltimore Geo. M. Berger Horse & Mule Exchange
City Line
Claremont Station
Tin Shop
Laboratory
Union Stock Yards
Hog Pens
Two Night Watchmen, City Water & T. Hyds. 800' 2½" Hose on Two Hose Reels
Claremont Hotel & Union Stock Yard Offices
Cattle Pens
Alley
Brick
Old Sheep Pen
New Sheep Pen
Baltimore & Potomac R. R.
Hay Barn
Weighing Ho.
Dressing & Scales