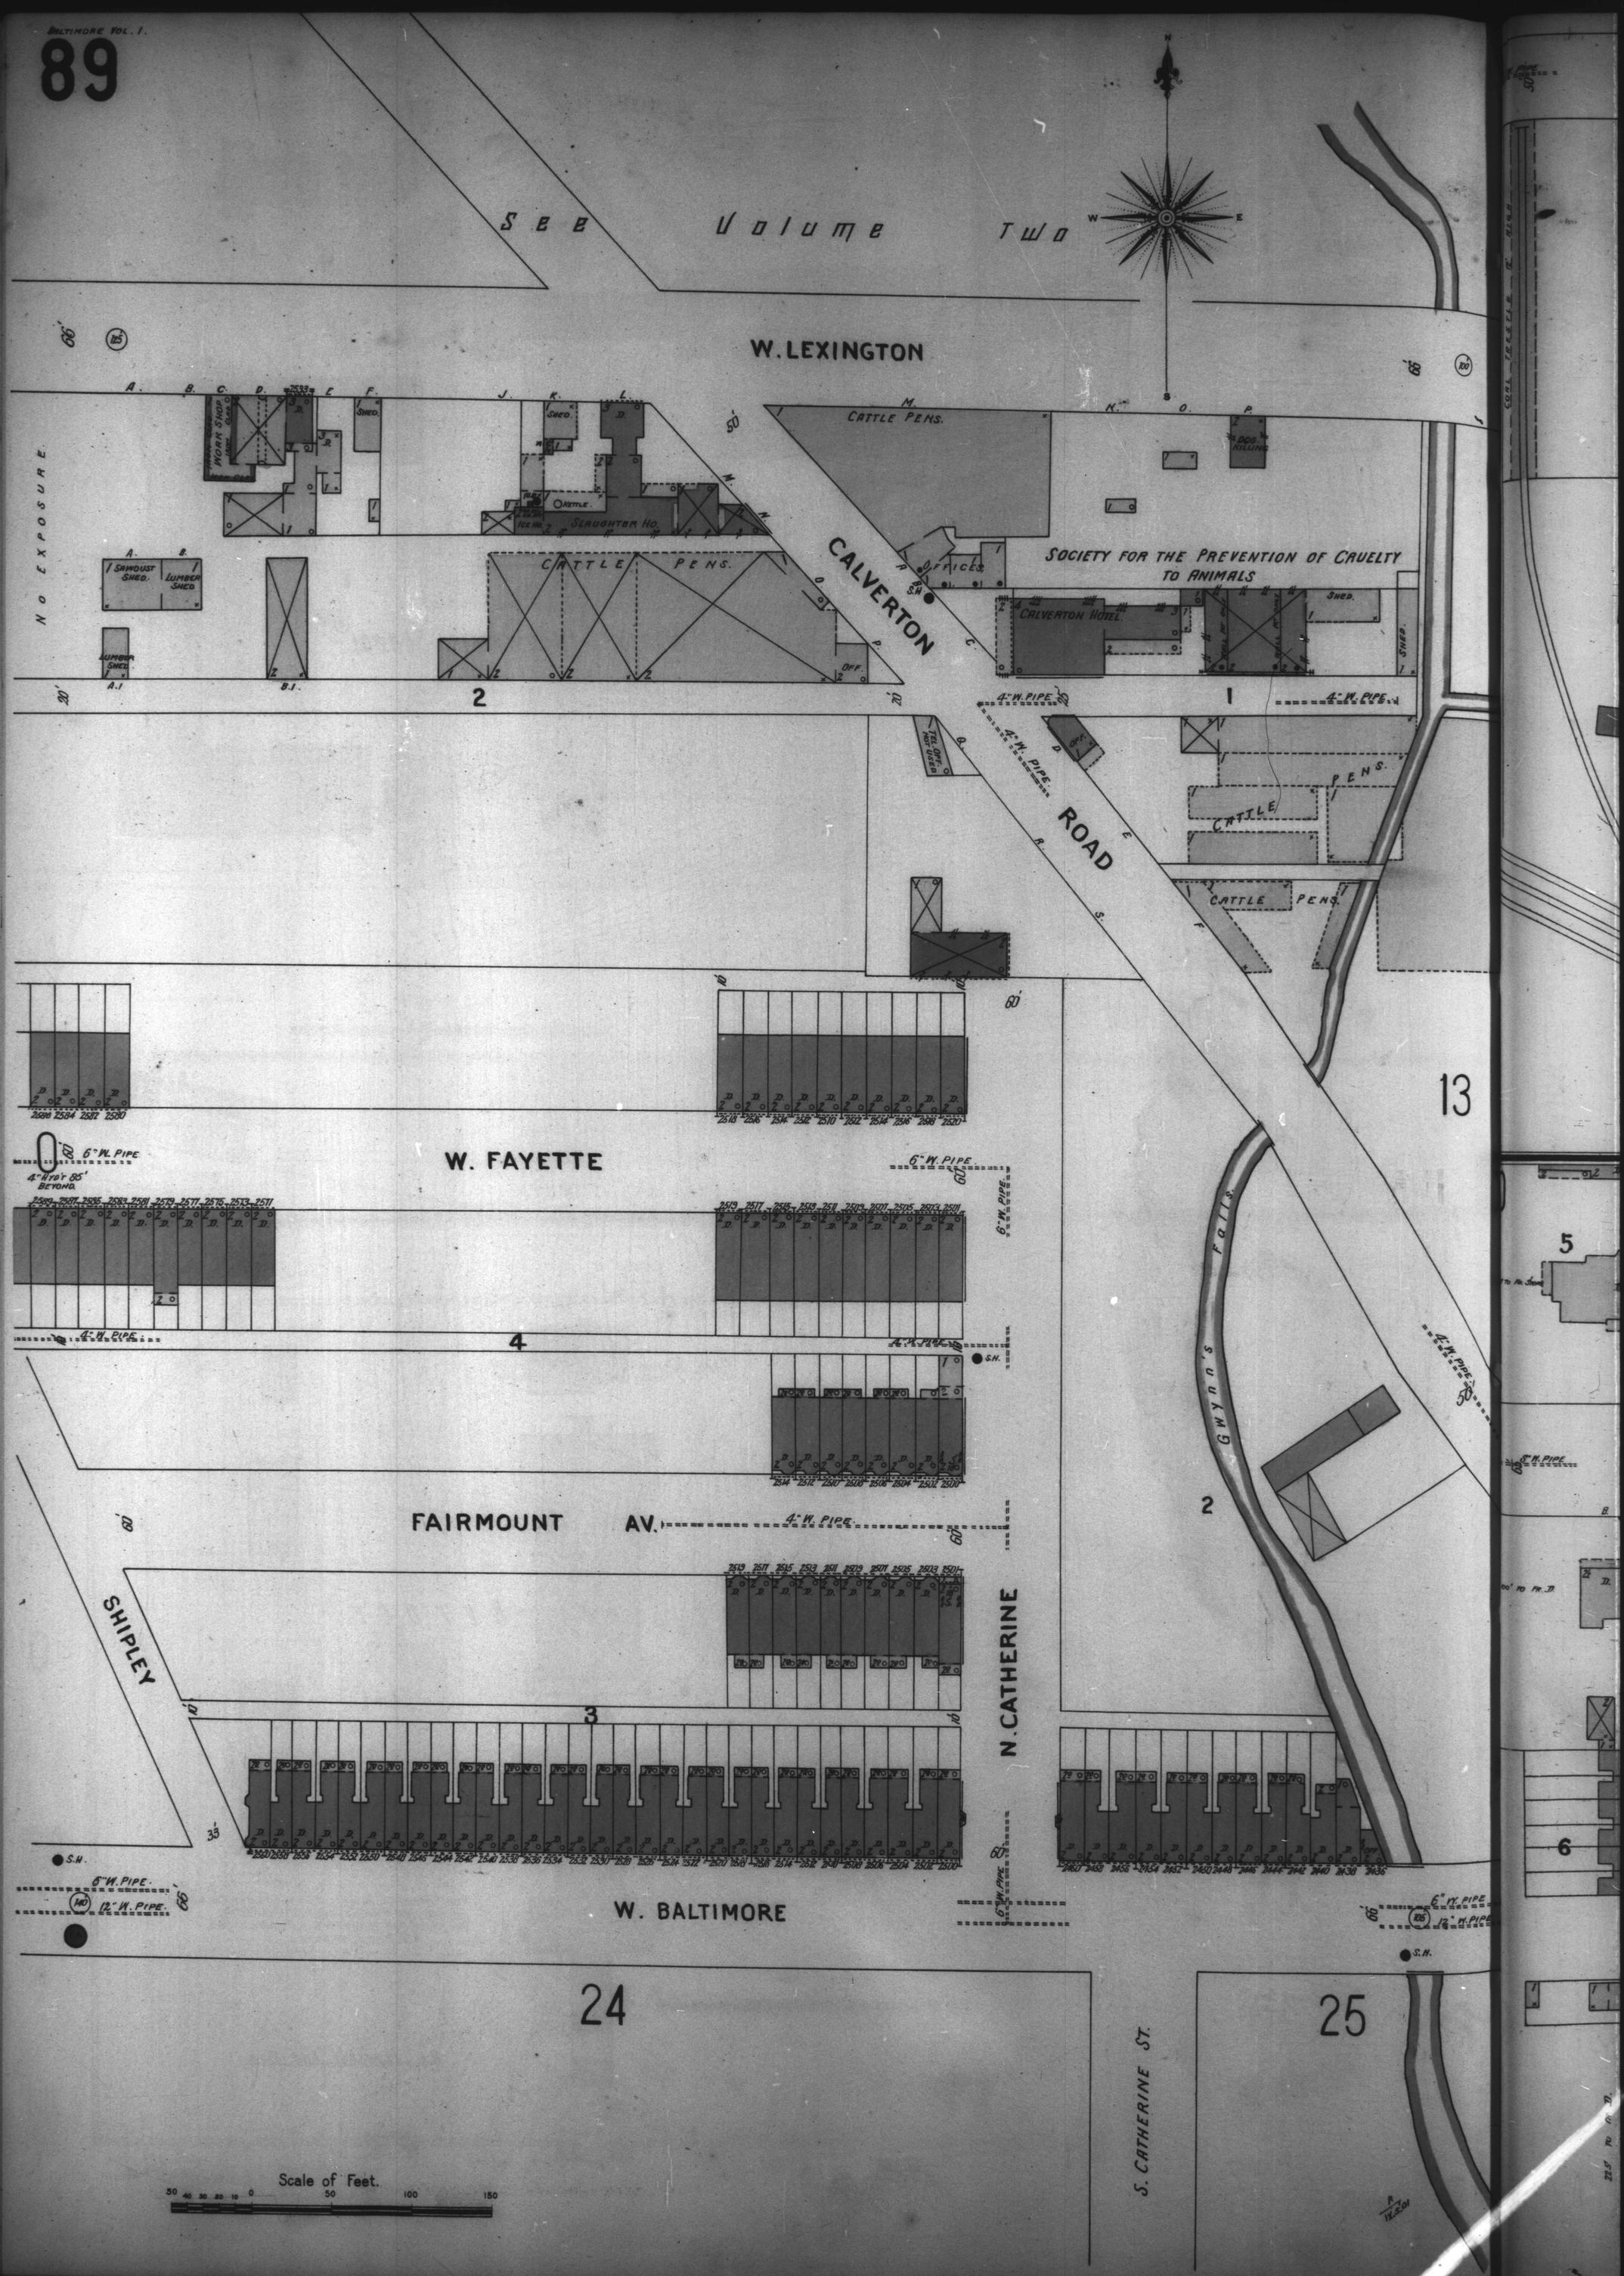
See Volume Two
W. LEXINGTON
NO EXPOSURE
WORK SHOP
SHED.
SLAUGHTER HO.
KETTLE.
CATTLE PENS.
SAWDUST SHED.
LUMBER SHED.
CALVERTON
OFFICES
CALVERTON HOTEL
SOCIETY FOR THE PREVENTION OF CRUELTY TO ANIMALS
DOG KILLING
ROAD
CATTLE PENS.
W. FAYETTE
FAIRMOUNT AV.
SHIPLEY
N. CATHERINE
GWYNNS FALLS
W. BALTIMORE
S. CATHERINE ST.
6" W. PIPE
4" W. PIPE
12" W. PIPE
S.H.
2
1
4
3
13
5
6
24
25
Scale of Feet.