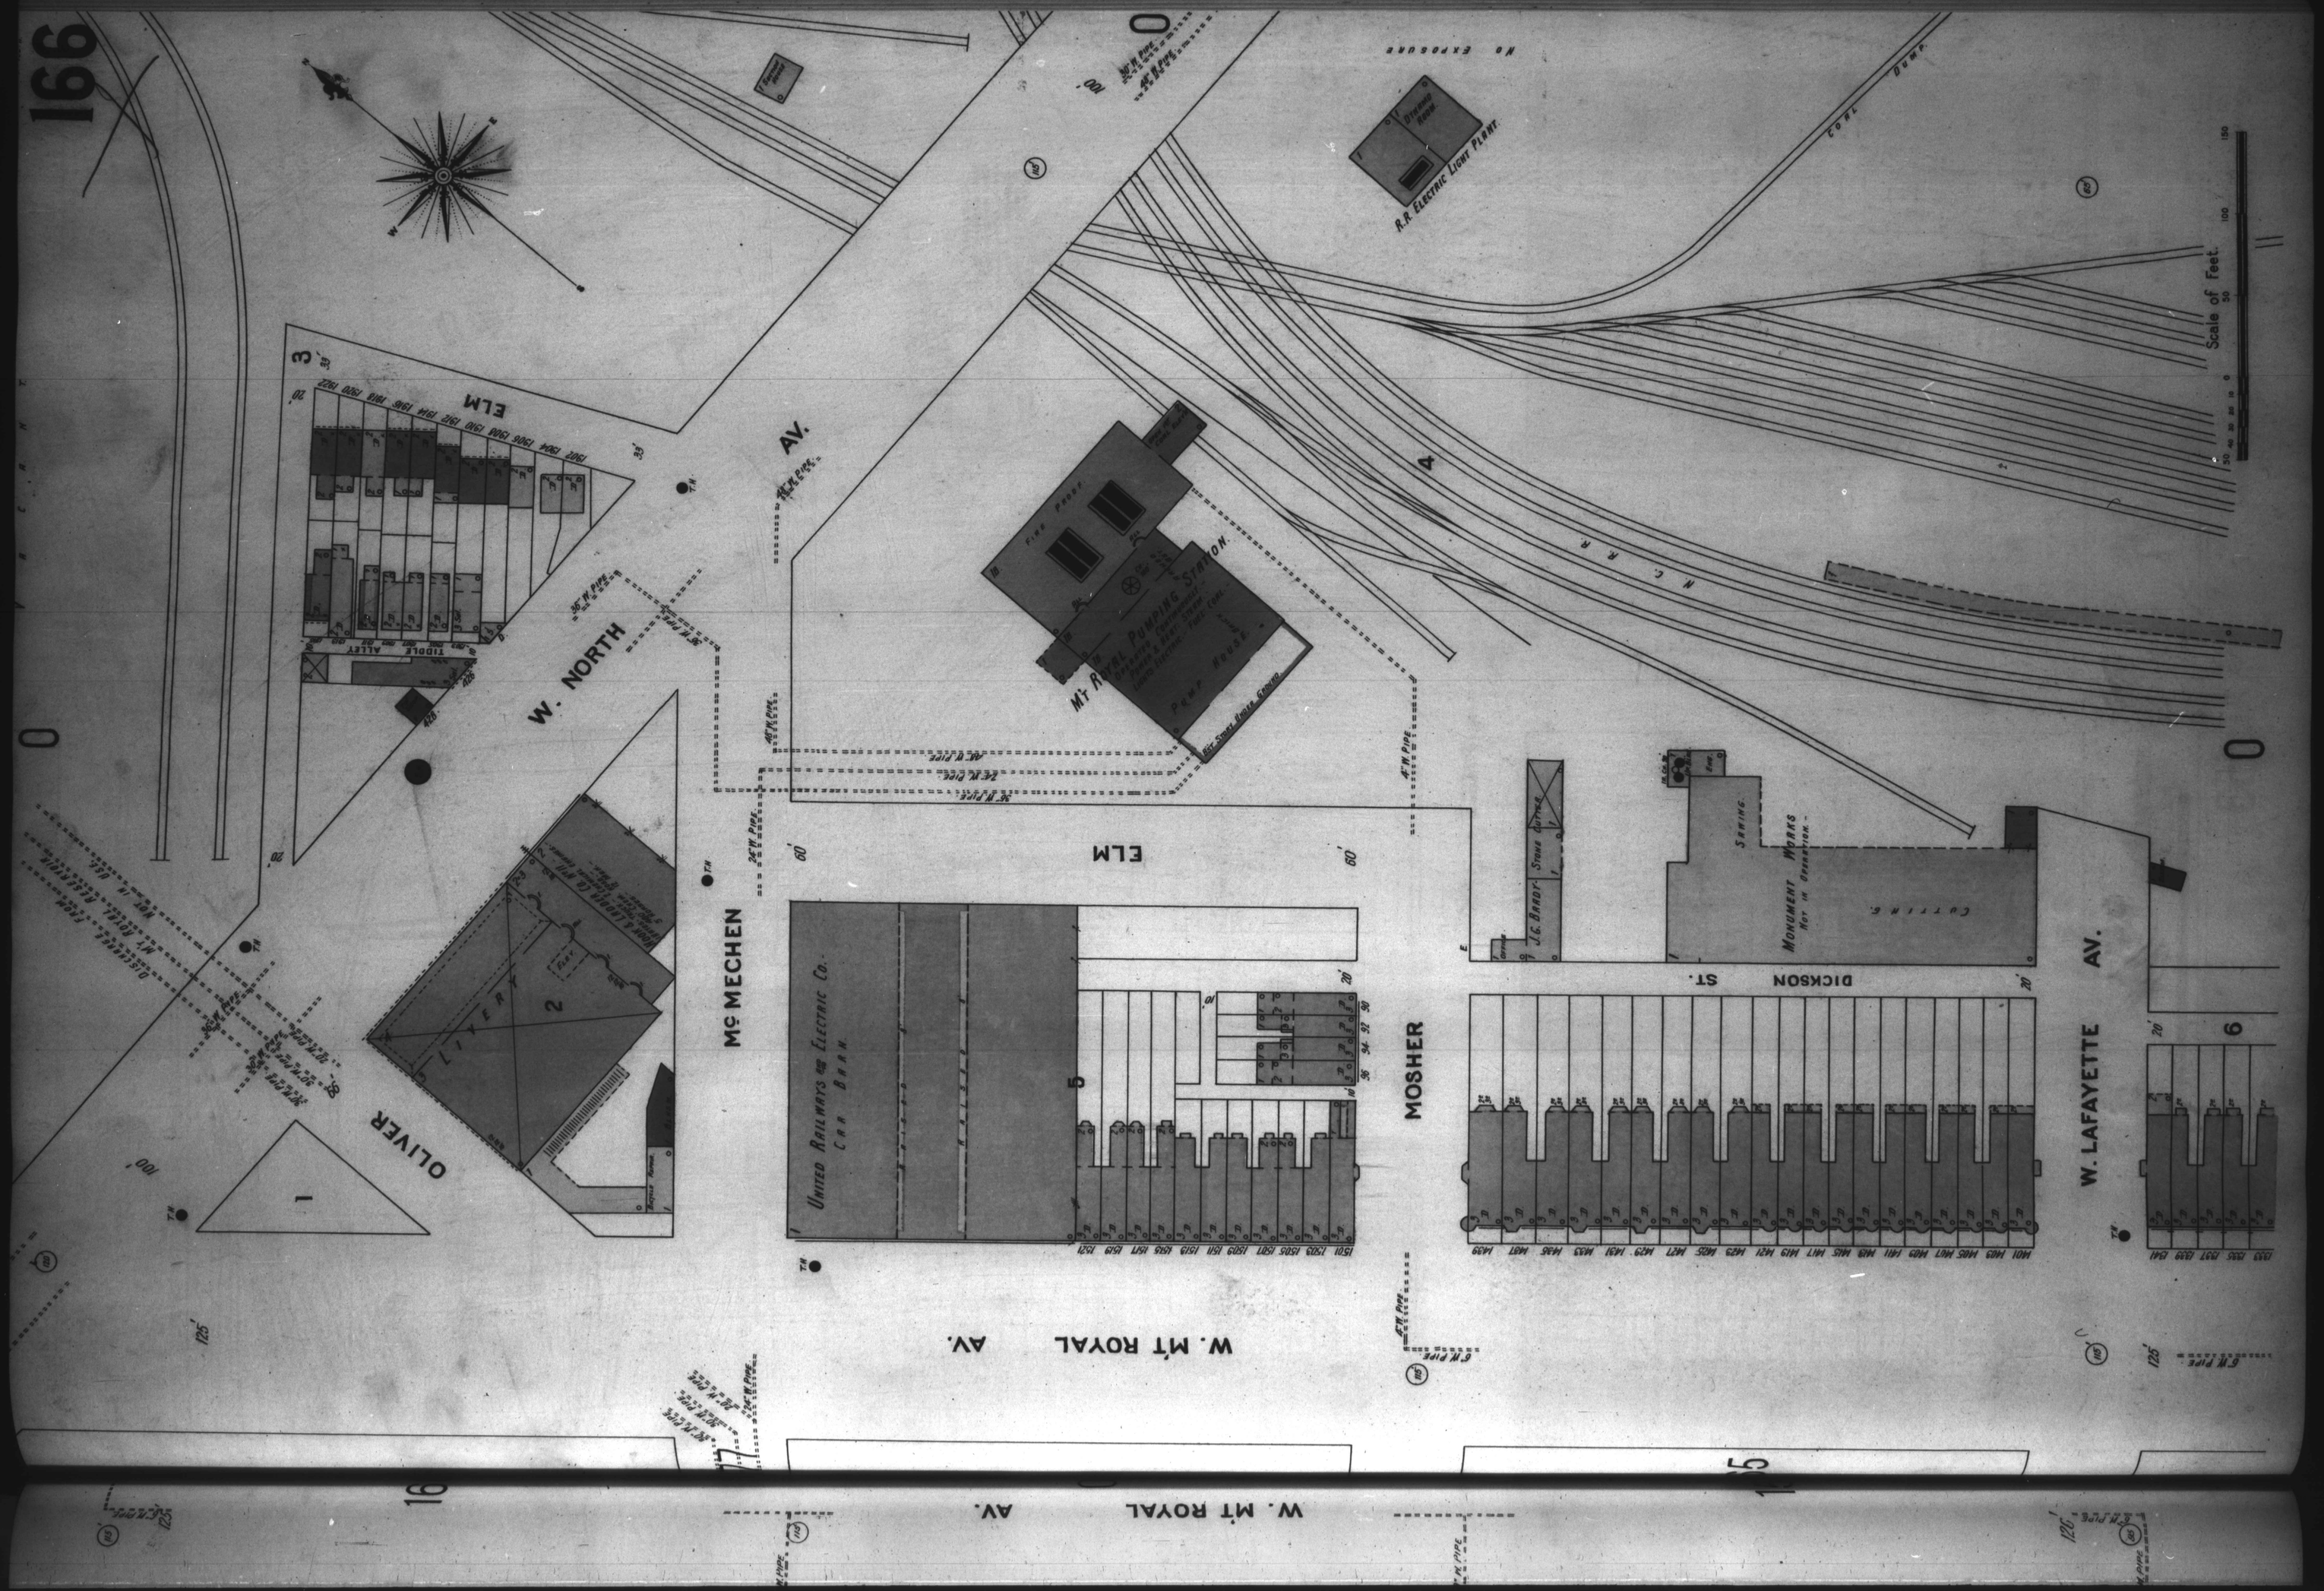
W. NORTH AV.
ELM
TIDDLE ALLEY
McMECHEN
OLIVER
LIVERY
Mt ROYAL PUMPING STATION
FIRE PROOF
PUMP HOUSE
ELM
UNITED RAILWAYS & ELECTRIC CO. CAR BARN
MOSHER
DICKSON ST.
J.C. BANDY
SEWING
MONUMENT WORKS
NOT IN OPERATION
CUTTING
W. LAFAYETTE AV.
W. Mt ROYAL AV.
R.R. ELECTRIC LIGHT PLANT
N. C. R. R.
NO EXPOSURE
Scale of Feet.