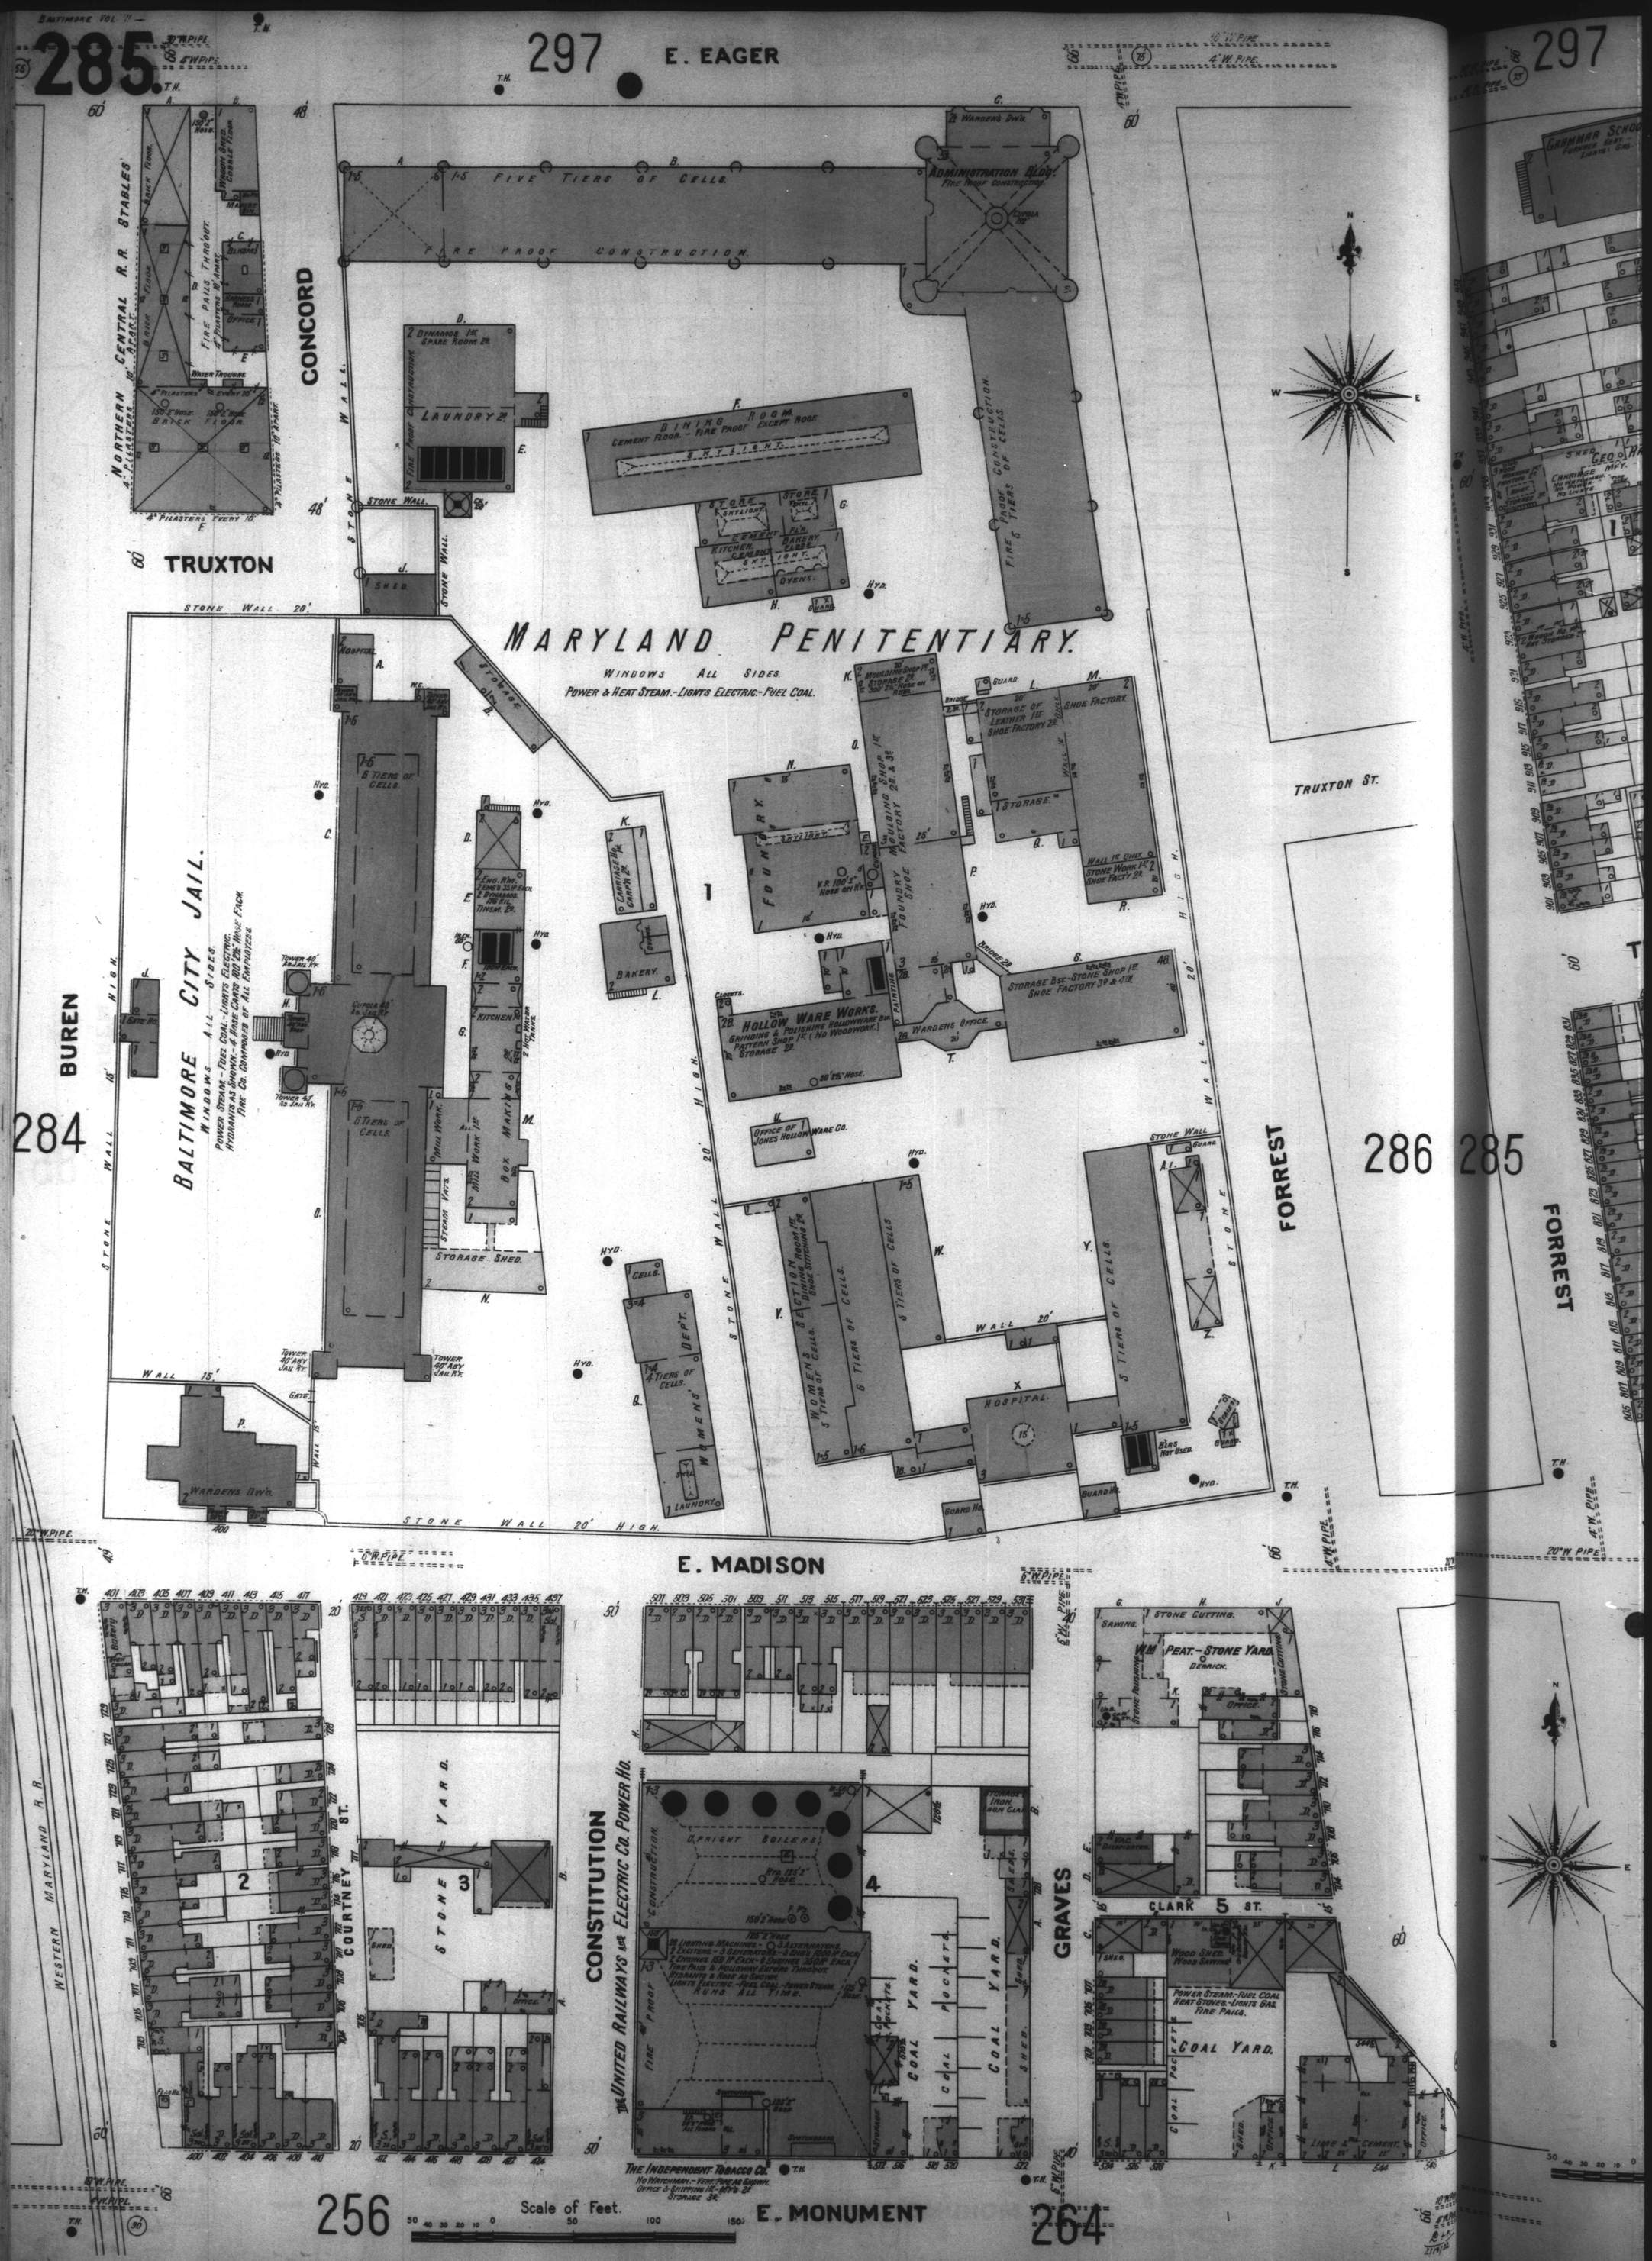
285
297
E. EAGER
NORTHERN CENTRAL R.R. STABLES
CONCORD
TRUXTON
MARYLAND PENITENTIARY.
WINDOWS ALL SIDES.
POWER & HEAT STEAM.-LIGHTS ELECTRIC.-FUEL COAL.
FIVE TIERS OF CELLS.
FIRE PROOF CONSTRUCTION.
ADMINISTRATION BLDG.
DINING ROOM
LAUNDRY
STONE WALL
BAKERY.
FOUNDRY.
MOULDING SHOP
SHOE FACTORY.
STORAGE OF LEATHER
HOLLOW WARE WORKS.
WARDENS OFFICE.
HOSPITAL.
BOX MAKING
STORAGE SHED.
BALTIMORE CITY JAIL.
WINDOWS ALL SIDES.
POWER STEAM.-FUEL COAL.-LIGHTS ELECTRIC.
HYDRANTS AS SHOWN.-4 HOSE CARTS 100 2½" HOSE EACH.
THE CO. COMPOSED OF ALL EMPLOYEES.
WARDENS DW'G.
TRUXTON ST.
BUREN
FORREST
284
286 285
E. MADISON
WESTERN MARYLAND R.R.
COURTNEY ST.
STONE YARD.
CONSTITUTION
THE UNITED RAILWAYS & ELECTRIC CO. POWER HO.
COAL YARD.
GRAVES
CLARK ST.
PEAT.-STONE YARD
COAL YARD.
THE INDEPENDENT TOBACCO CO.
256
Scale of Feet.
E. MONUMENT
264