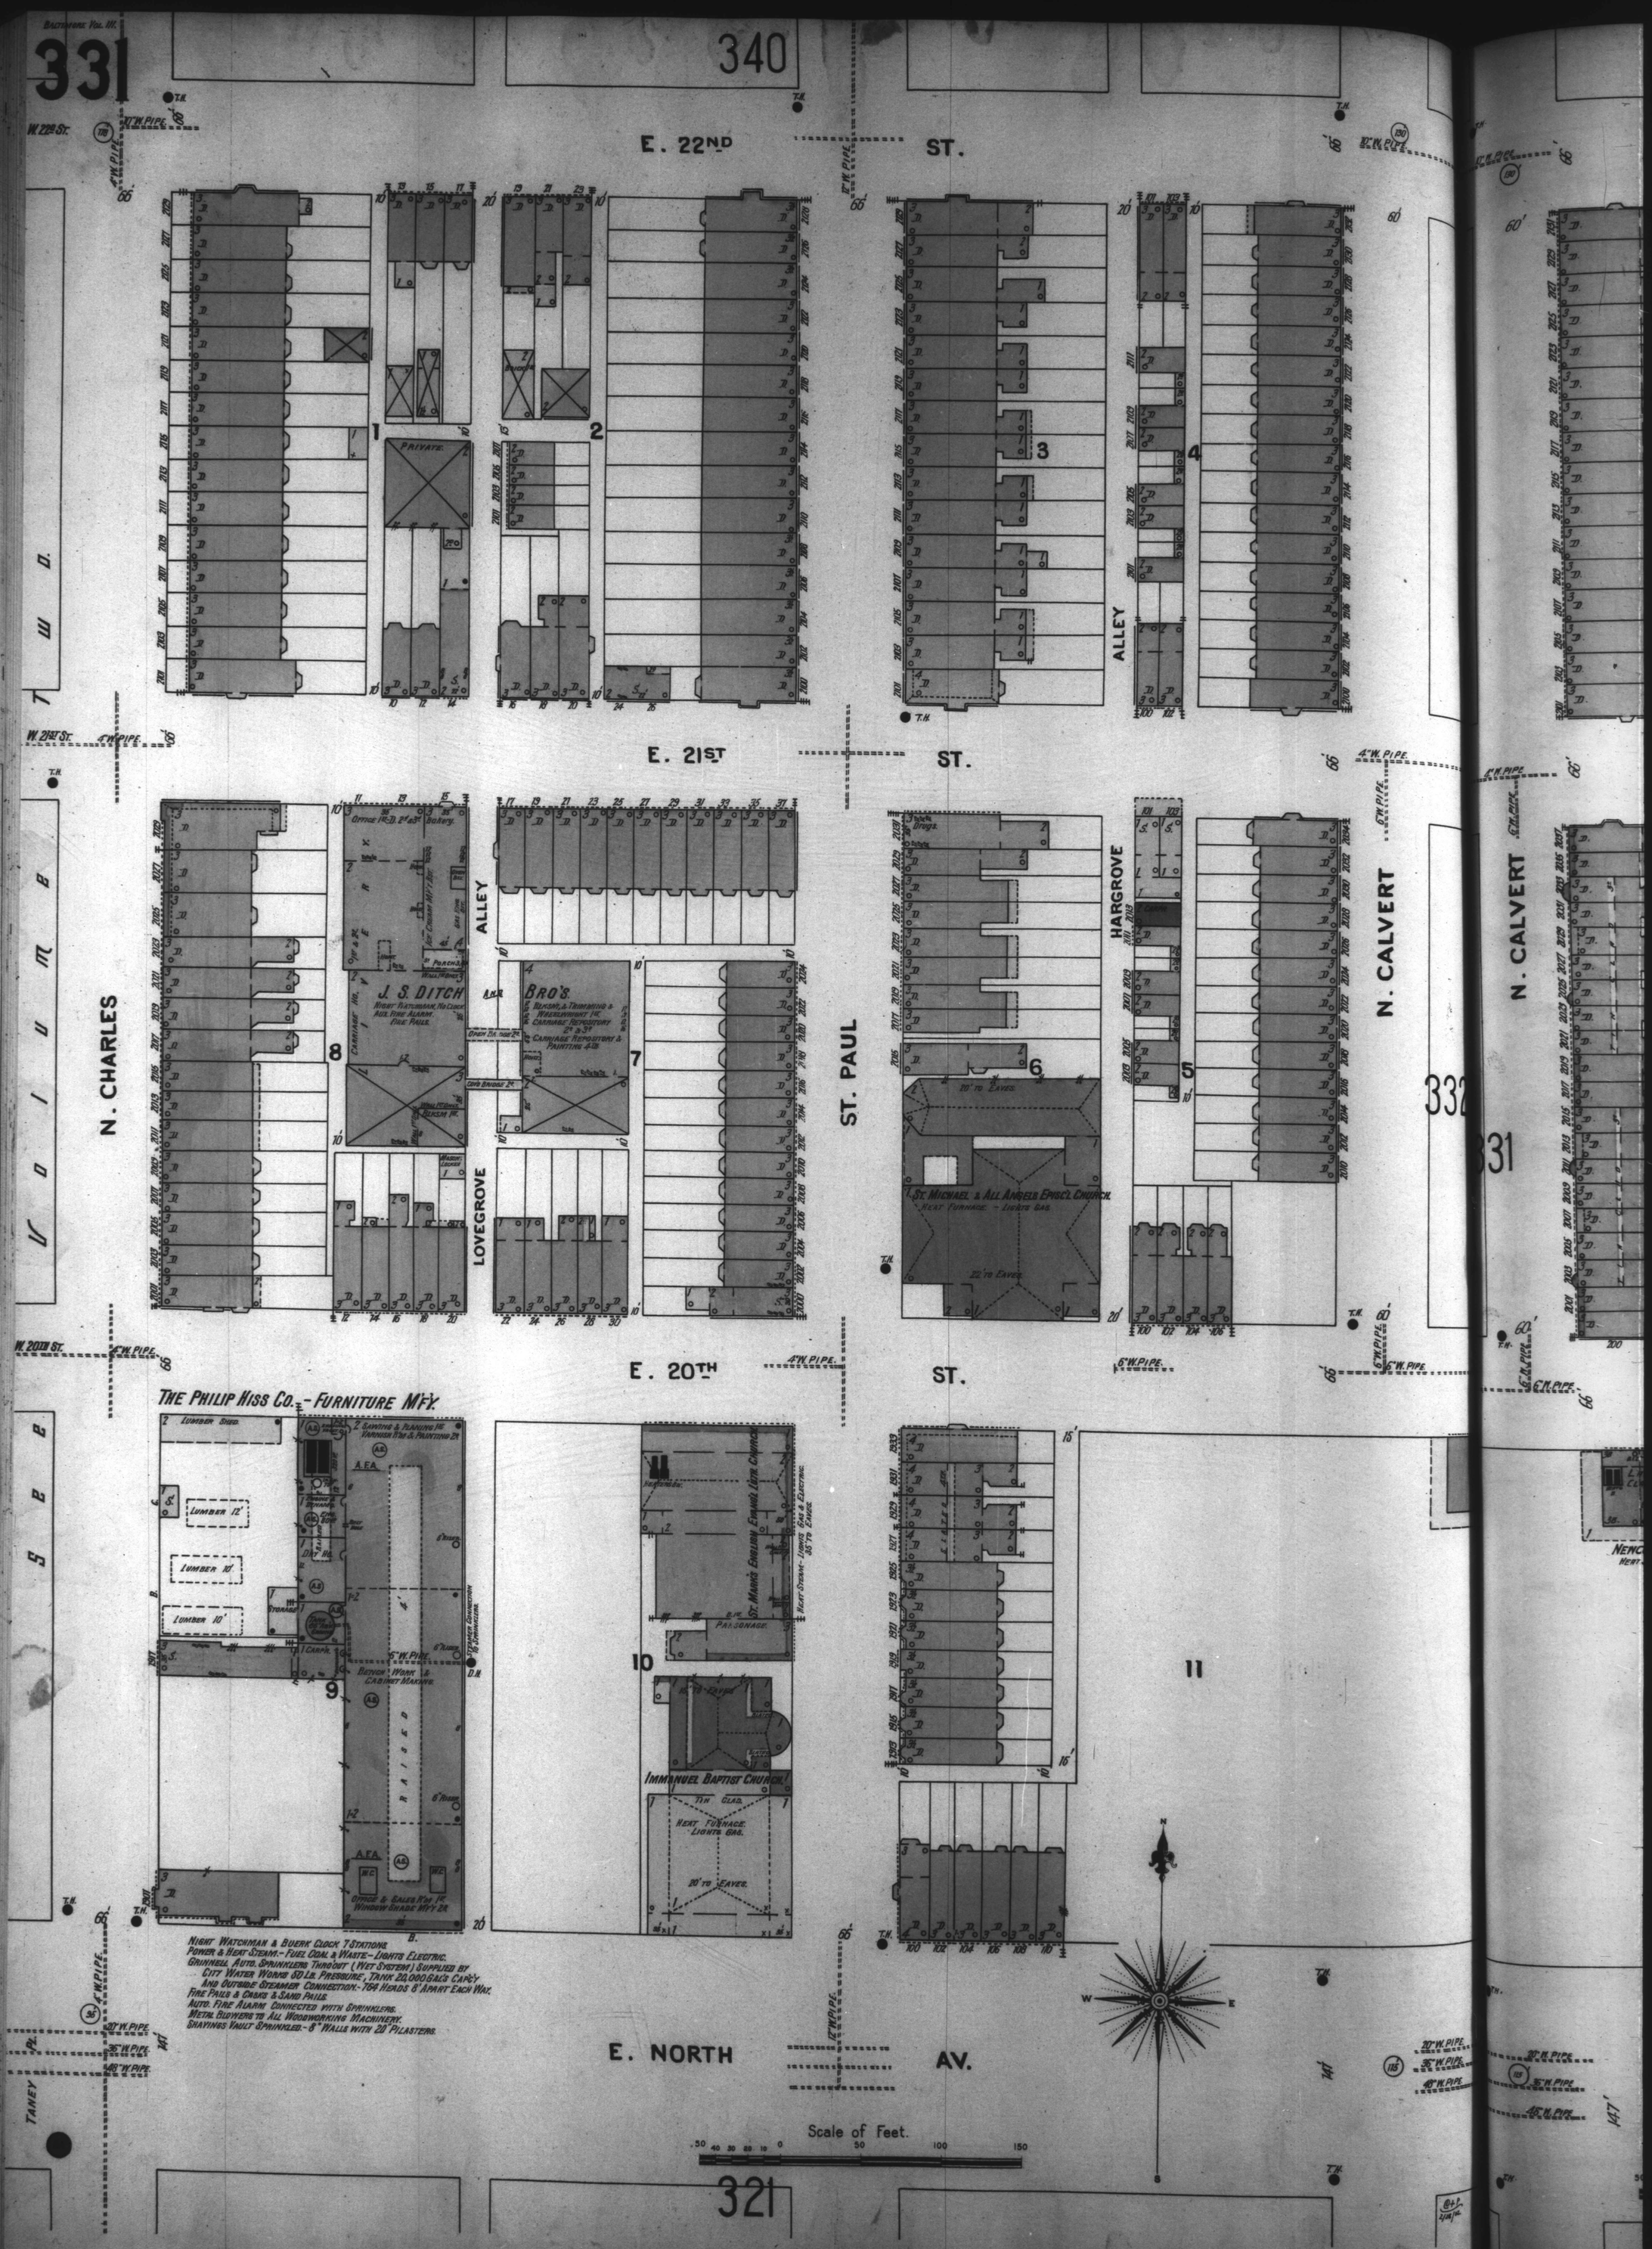
340
E. 22ND ST.
E. 21ST ST.
E. 20TH ST.
E. NORTH AV.
N. CHARLES
ST. PAUL
N. CALVERT
LOVEGROVE
HARGROVE
ALLEY
W. 22ND ST.
W. 21ST ST.
W. 20TH ST.
TANEY PL.
332
331
321
J. S. DITCH
Bro's.
St. Michael & All Angels Episc'l Church
Immanuel Baptist Church
St. Mark's English Luth. Church
THE PHILIP KISS CO. - FURNITURE MF'Y.
Night Watchman & Buerk Clock 7 Stations.
Power & Heat Steam.- Fuel Coal & Waste - Lights Electric.
Grinnell Auto. Sprinklers Throughout (Wet System) Supplied by City Water Works 50 Lb. Pressure, Tank 20,000 Gal's Cap'y And Outside Steamer Connection.- 768 Heads 8' Apart Each Way.
Fire Pails & Casks & Sand Pails.
Auto. Fire Alarm Connected with Sprinklers.
Metal Blowers to All Woodworking Machinery.
Shavings Vault Sprinkled.- 8" Walls with 20" Pilasters.
Scale of Feet.