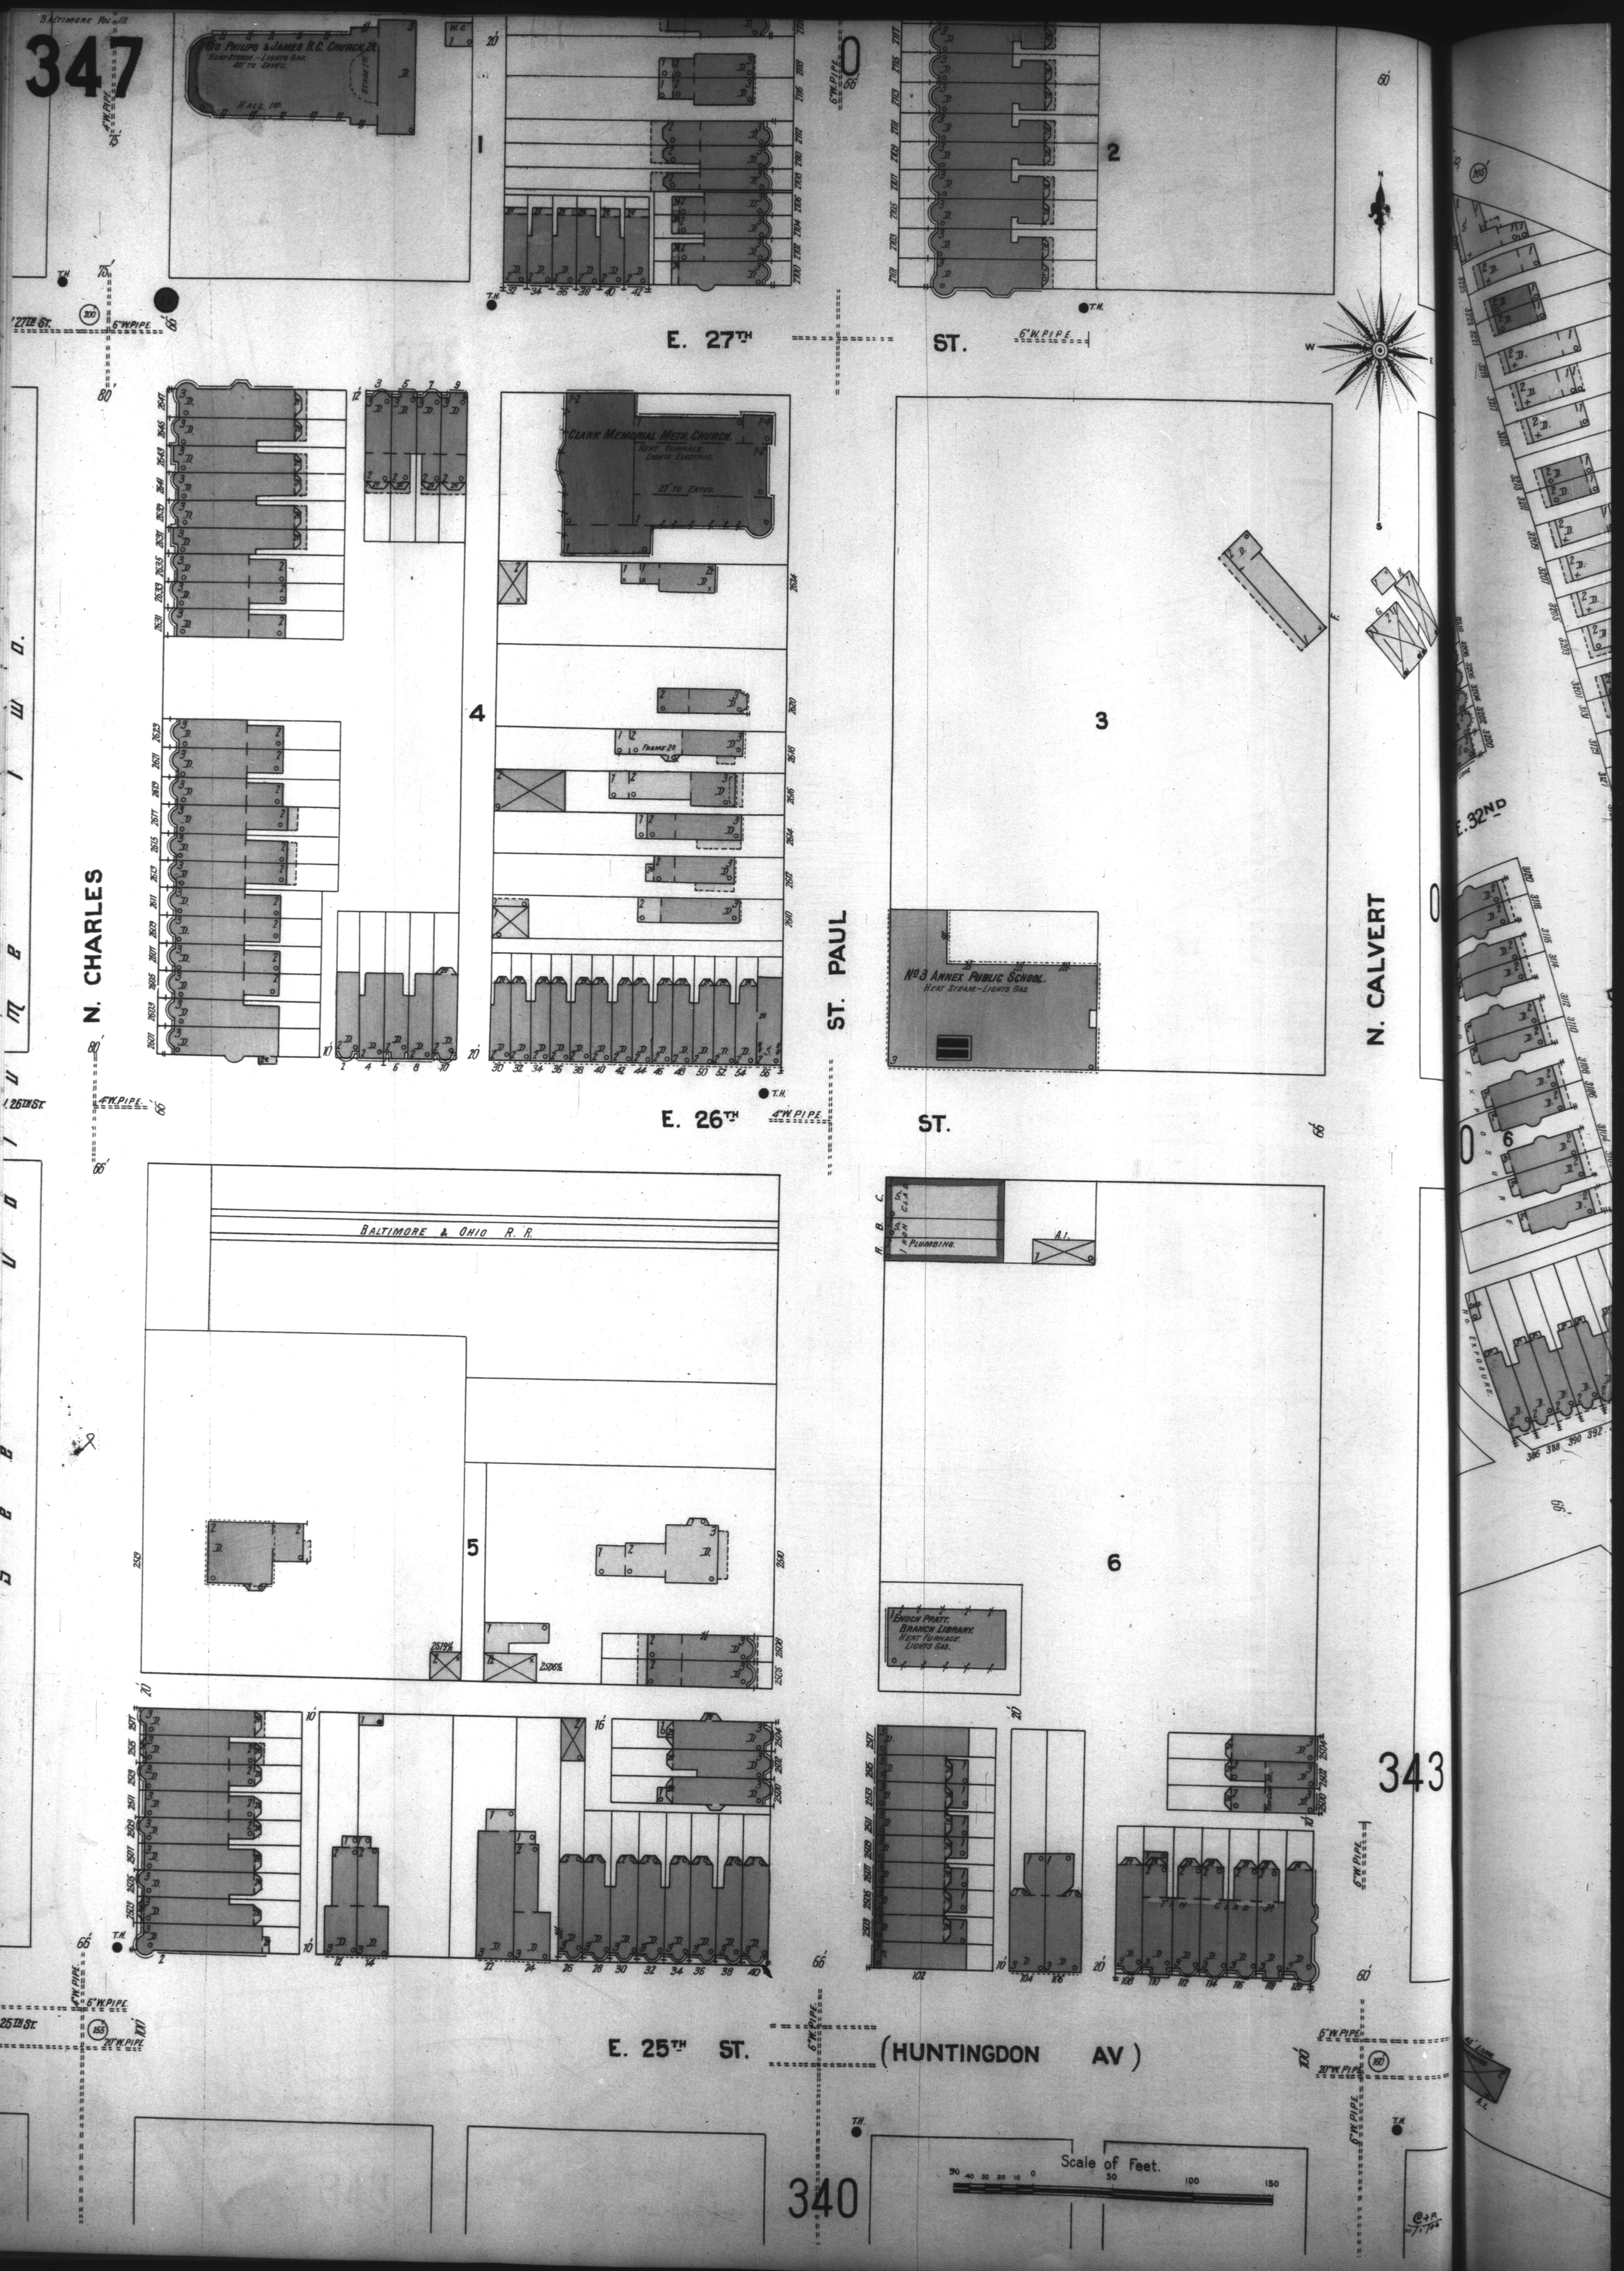
STS PHILIPS & JAMES R.C. CHURCH, 29
HEAT STEAM - LIGHTS GAS
40' TO EAVES.
HALL 1ST
STAGE 1ST
E. 27TH ST.
CLARK MEMORIAL METH. CHURCH.
HEAT FURNACE.
LIGHTS ELECTRIC.
27' TO EAVES.
FRAME 2D
N. CHARLES
ST. PAUL
N. CALVERT
Nº 3 ANNEX PUBLIC SCHOOL.
HEAT STEAM - LIGHTS GAS.
E. 26TH ST.
BALTIMORE & OHIO R. R.
PLUMBING.
ENOCH PRATT.
BRANCH LIBRARY.
HEAT FURNACE.
LIGHTS GAS.
E. 25TH ST. (HUNTINGDON AV)
Scale of Feet.
343
340