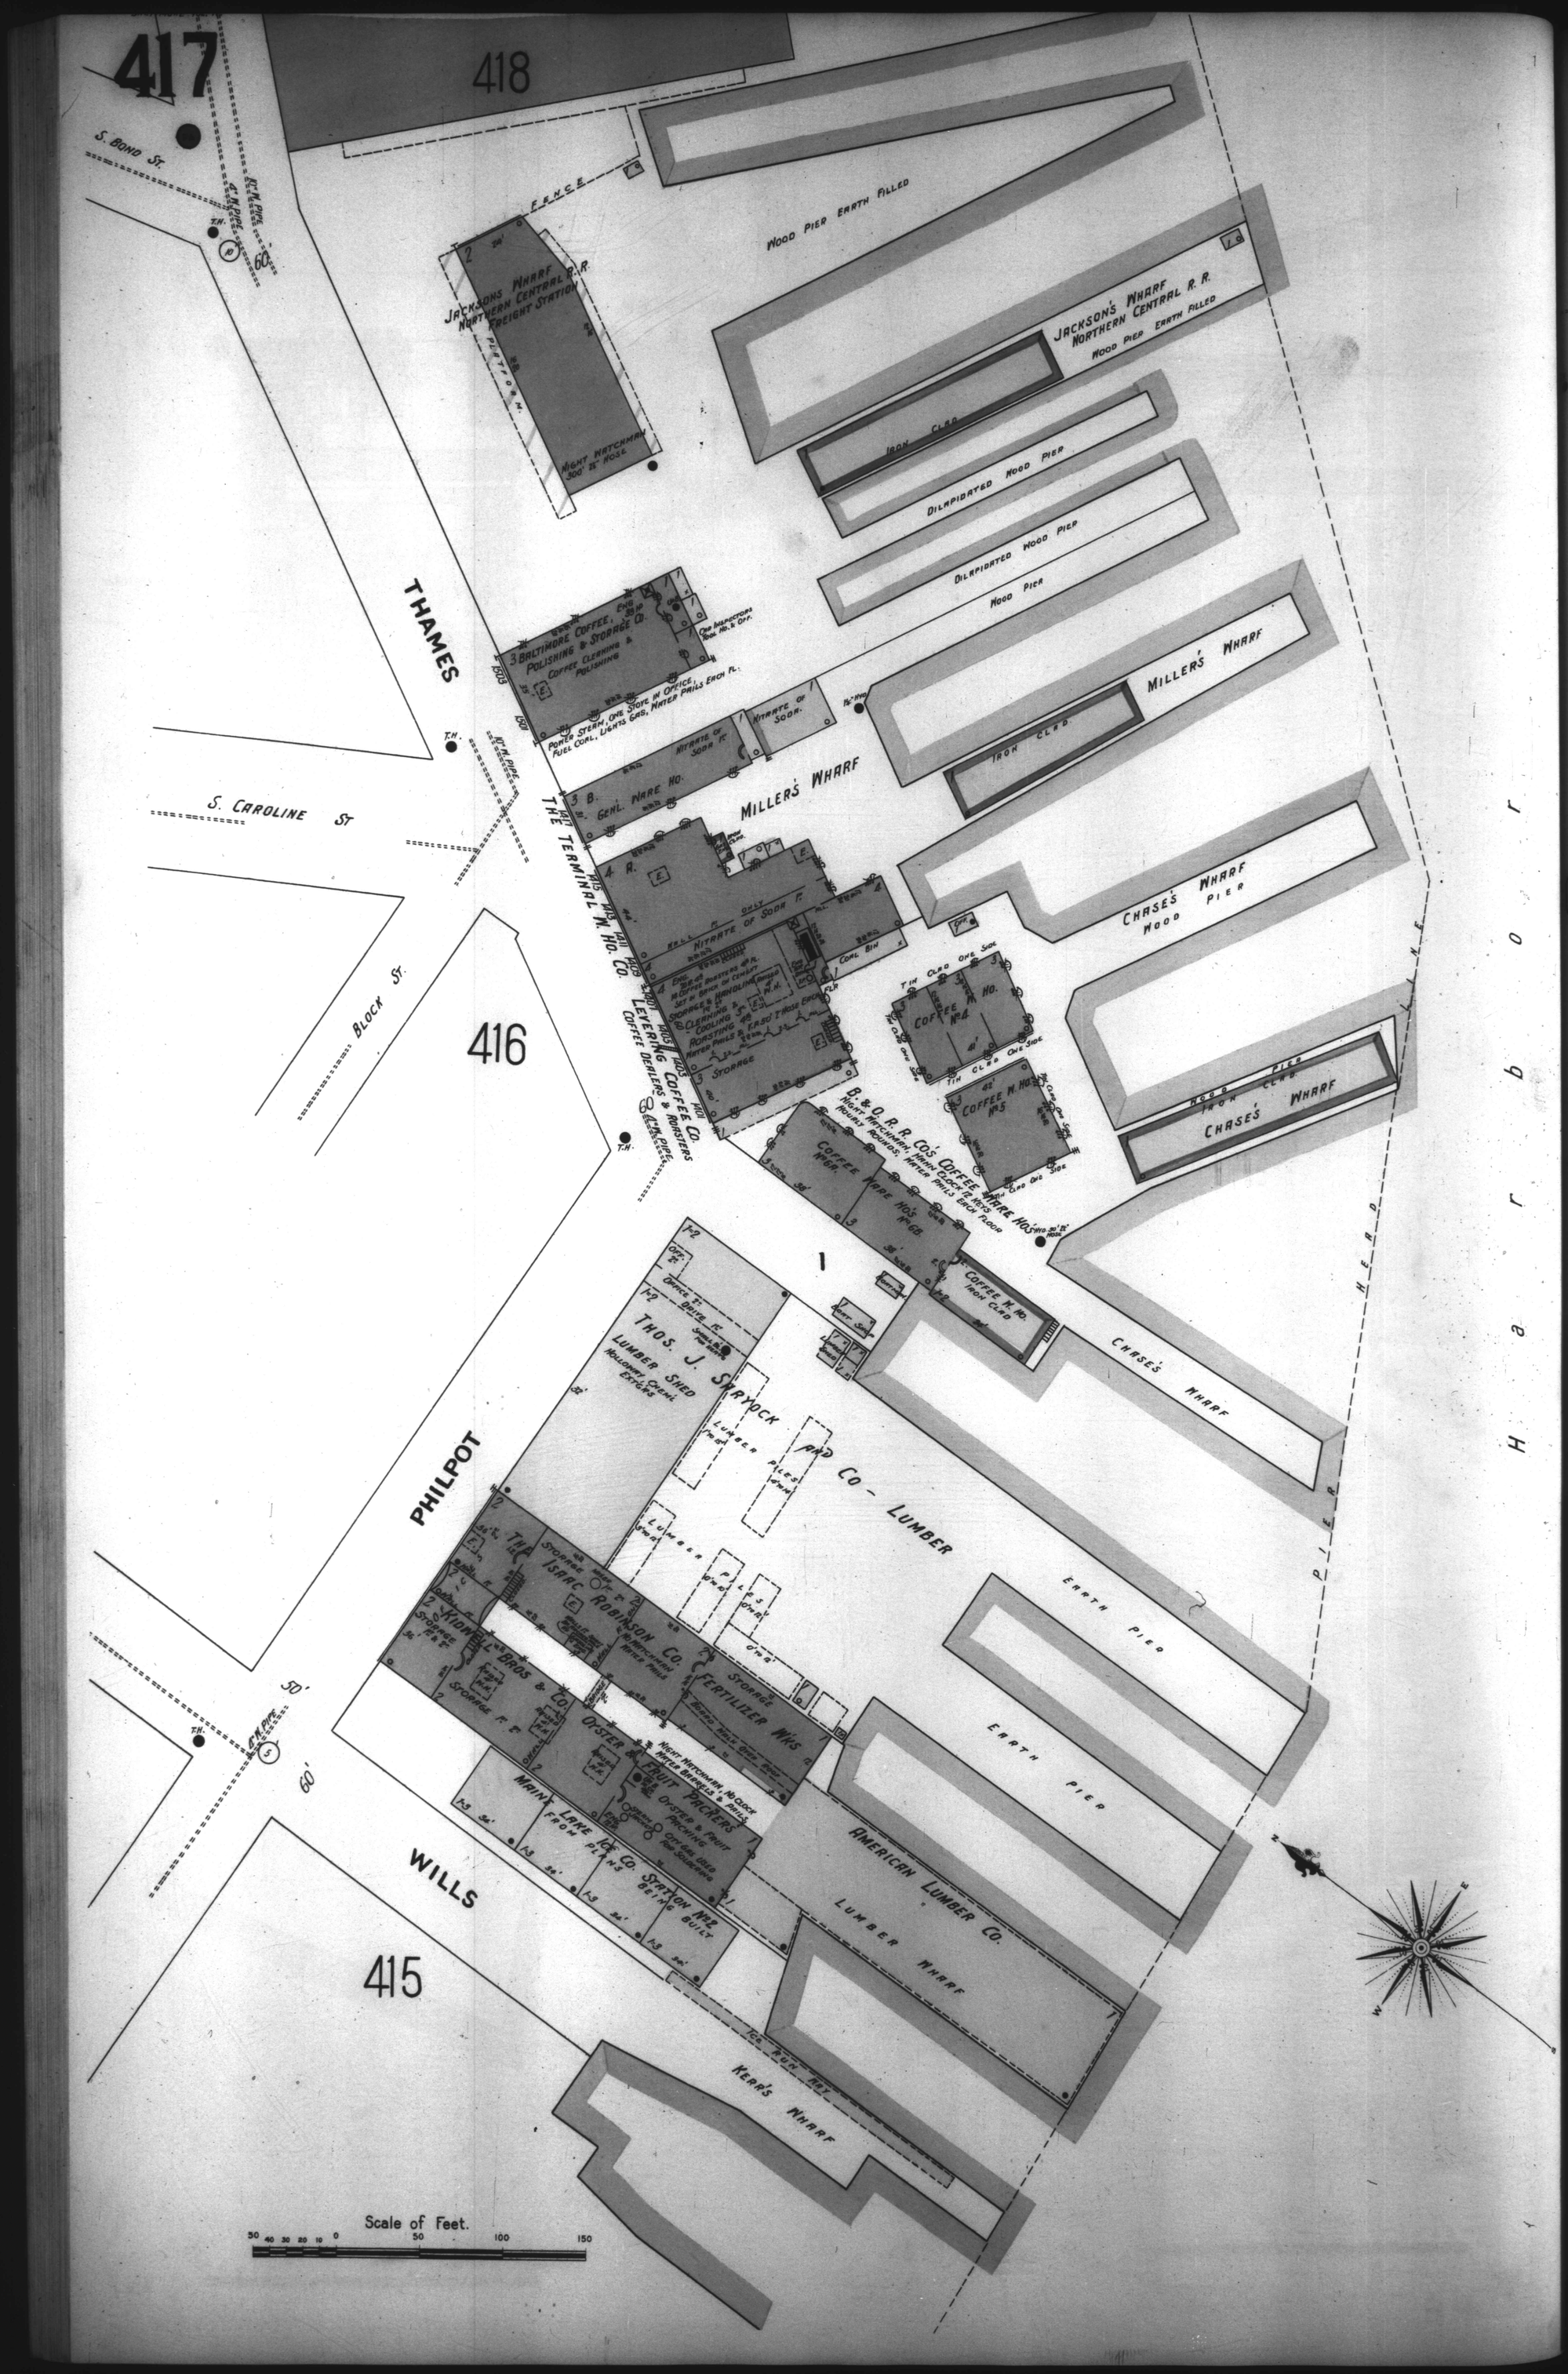
417
418
416
415
S. BOND ST.
S. CAROLINE ST.
BLOCK ST.
THAMES
PHILPOT
WILLS
THE TERMINAL N. HO. CO.
LEVERING COFFEE CO.
COFFEE DEALERS & ROASTERS
JACKSONS WHARF
NORTHERN CENTRAL R.R.
FREIGHT STATION
PLATFORM
NIGHT WATCHMAN
300' 2½" HOSE
FENCE
WOOD PIER EARTH FILLED
JACKSON'S WHARF
NORTHERN CENTRAL R. R.
WOOD PIER EARTH FILLED
IRON CLAD
DILAPIDATED WOOD PIER
DILAPIDATED WOOD PIER
WOOD PIER
MILLER'S WHARF
IRON CLAD
BALTIMORE COFFEE, ENG. & POLISHING & STORAGE CO.
COFFEE CLEANING & POLISHING
POWER STEAM, ONE STOVE IN OFFICE
FUEL COAL, LIGHTS GAS, WATER PAILS EACH FL.
NITRATE OF SODA
GENL. WARE HO.
MILLER'S WHARF
NITRATE OF SODA
STORAGE
COAL BIN
CHASE'S WHARF
WOOD PIER
COFFEE HO. No. 4
COFFEE HO. No. 5
B. & O. R. COS. COFFEE WARE HOUSE
NIGHT WATCHMAN, HANDS CLOCK & KEYS
HOURLY ROUNDS, WATER PAILS EACH FLOOR
COFFEE WARE HOS. No. 6A.
COFFEE WARE HOS. No. 6B.
COFFEE H. HO. IRON CLAD
CHASE'S WHARF
WOOD PIER
IRON CLAD
CHASE'S WHARF
THOS. J. SAYLOCK AND CO. - LUMBER
LUMBER SHED
HOLLOWAY CREEK
EXTENDS
LUMBER PILES
EARTH PIER
EARTH PIER
ISAAC ROBINSON CO.
FERTILIZER WKS
STORAGE
HOWELL BROS & CO.
OYSTER & FRUIT PACKERS
NIGHT WATCHMAN, NO CLOCK
WATER BARRELS & PAILS
OYSTER & FRUIT PACKING
MAINE LAKE ICE CO.
FROM PLANS BEING BUILT
AMERICAN LUMBER CO.
LUMBER WHARF
KERR'S WHARF
Scale of Feet.
50 40 30 20 10 0 50 100 150