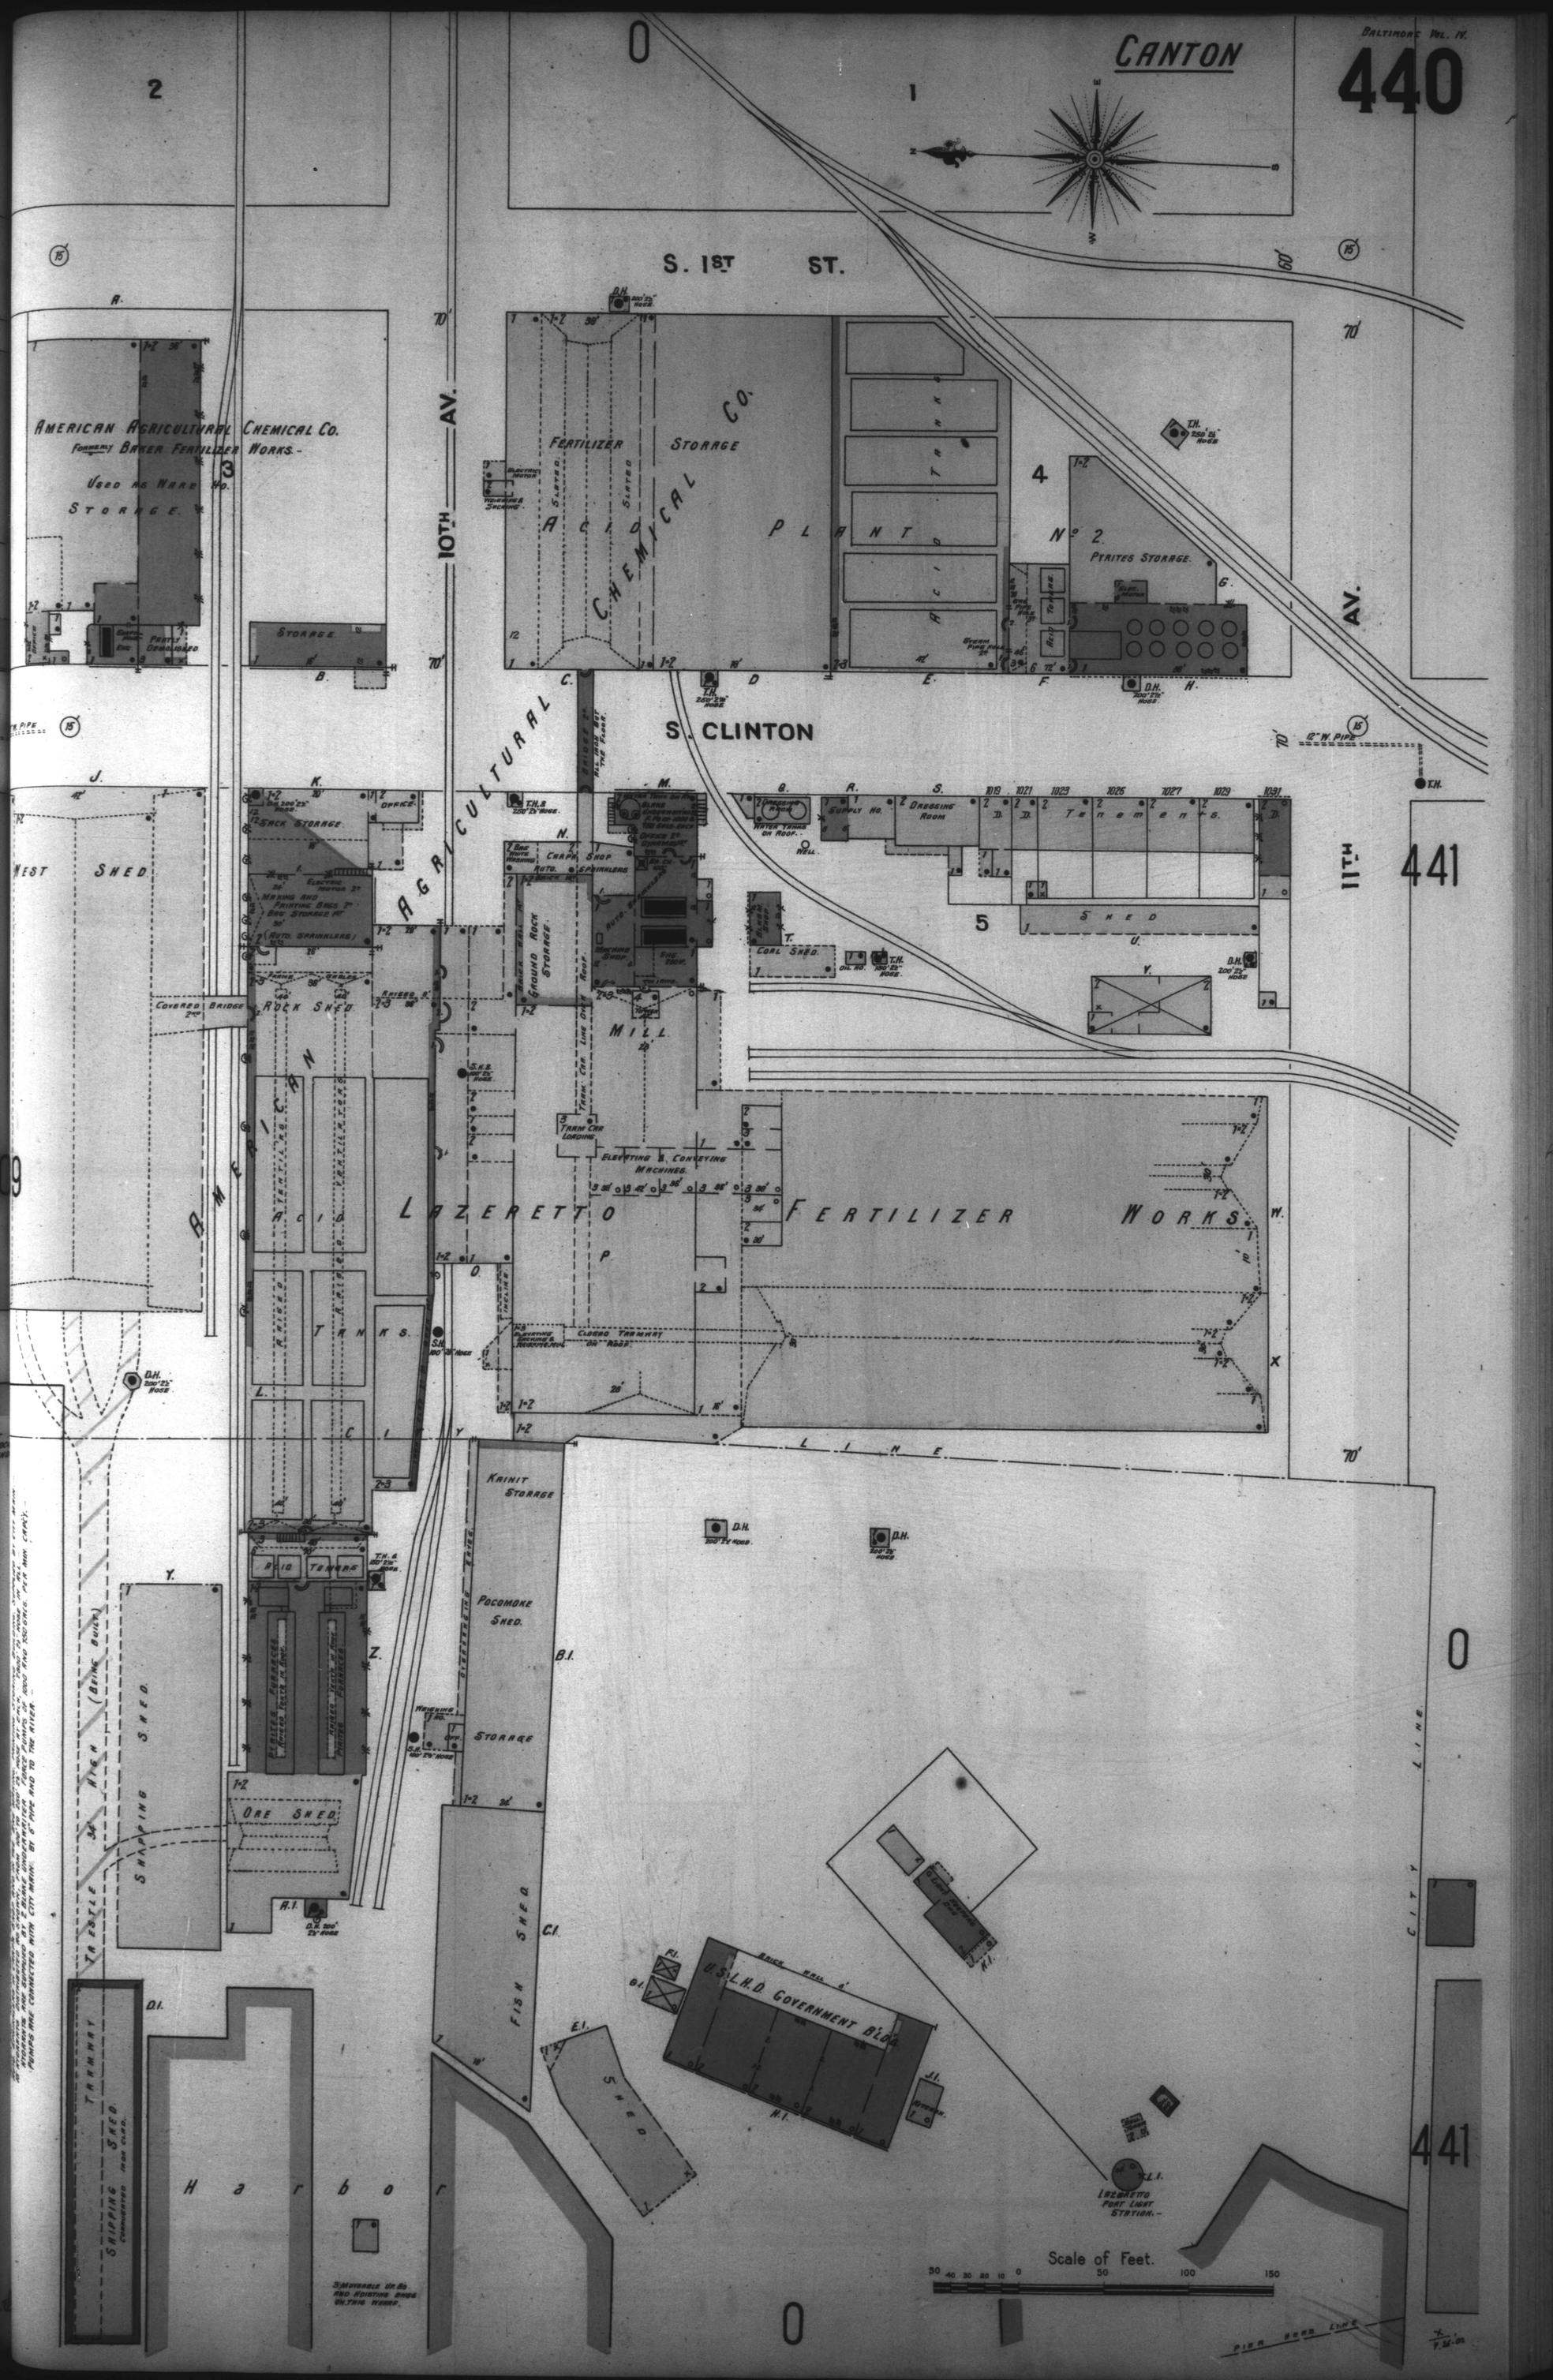
Canton
S. 1st St.
S. Clinton
10th Av.
11th Av.
American Agricultural Chemical Co.
Formerly Baker Fertilizer Works.
Used as Ware Ho.
Storage.
Fertilizer Storage
Acid Plant No. 2.
Pyrites Storage.
Tanks
Slated
Sack Storage
Office
Electric Motor
Marking and Printing Bags
Bag Storage
Auto. Sprinklers
Covered Bridge
Rock Shed
Ground Rock Storage
Graph. Shop
Machine Shop
Mill
Supply Ho.
Dressing Room
Tenement
Shed
Coal Shed
Elevating & Conveying Machines
Lazaretto Fertilizer Works
Acid Tanks
Kainit Storage
Pocomoke Shed
Storage
Ore Shed
Shipping Shed
Tramway
Fish Shed
Harbor
U.S.L.H.D. Government Bldg.
Lazaretto Port Light Station.
Scale of Feet.
Pier Head Line
City Line
West Shed
441
440
441