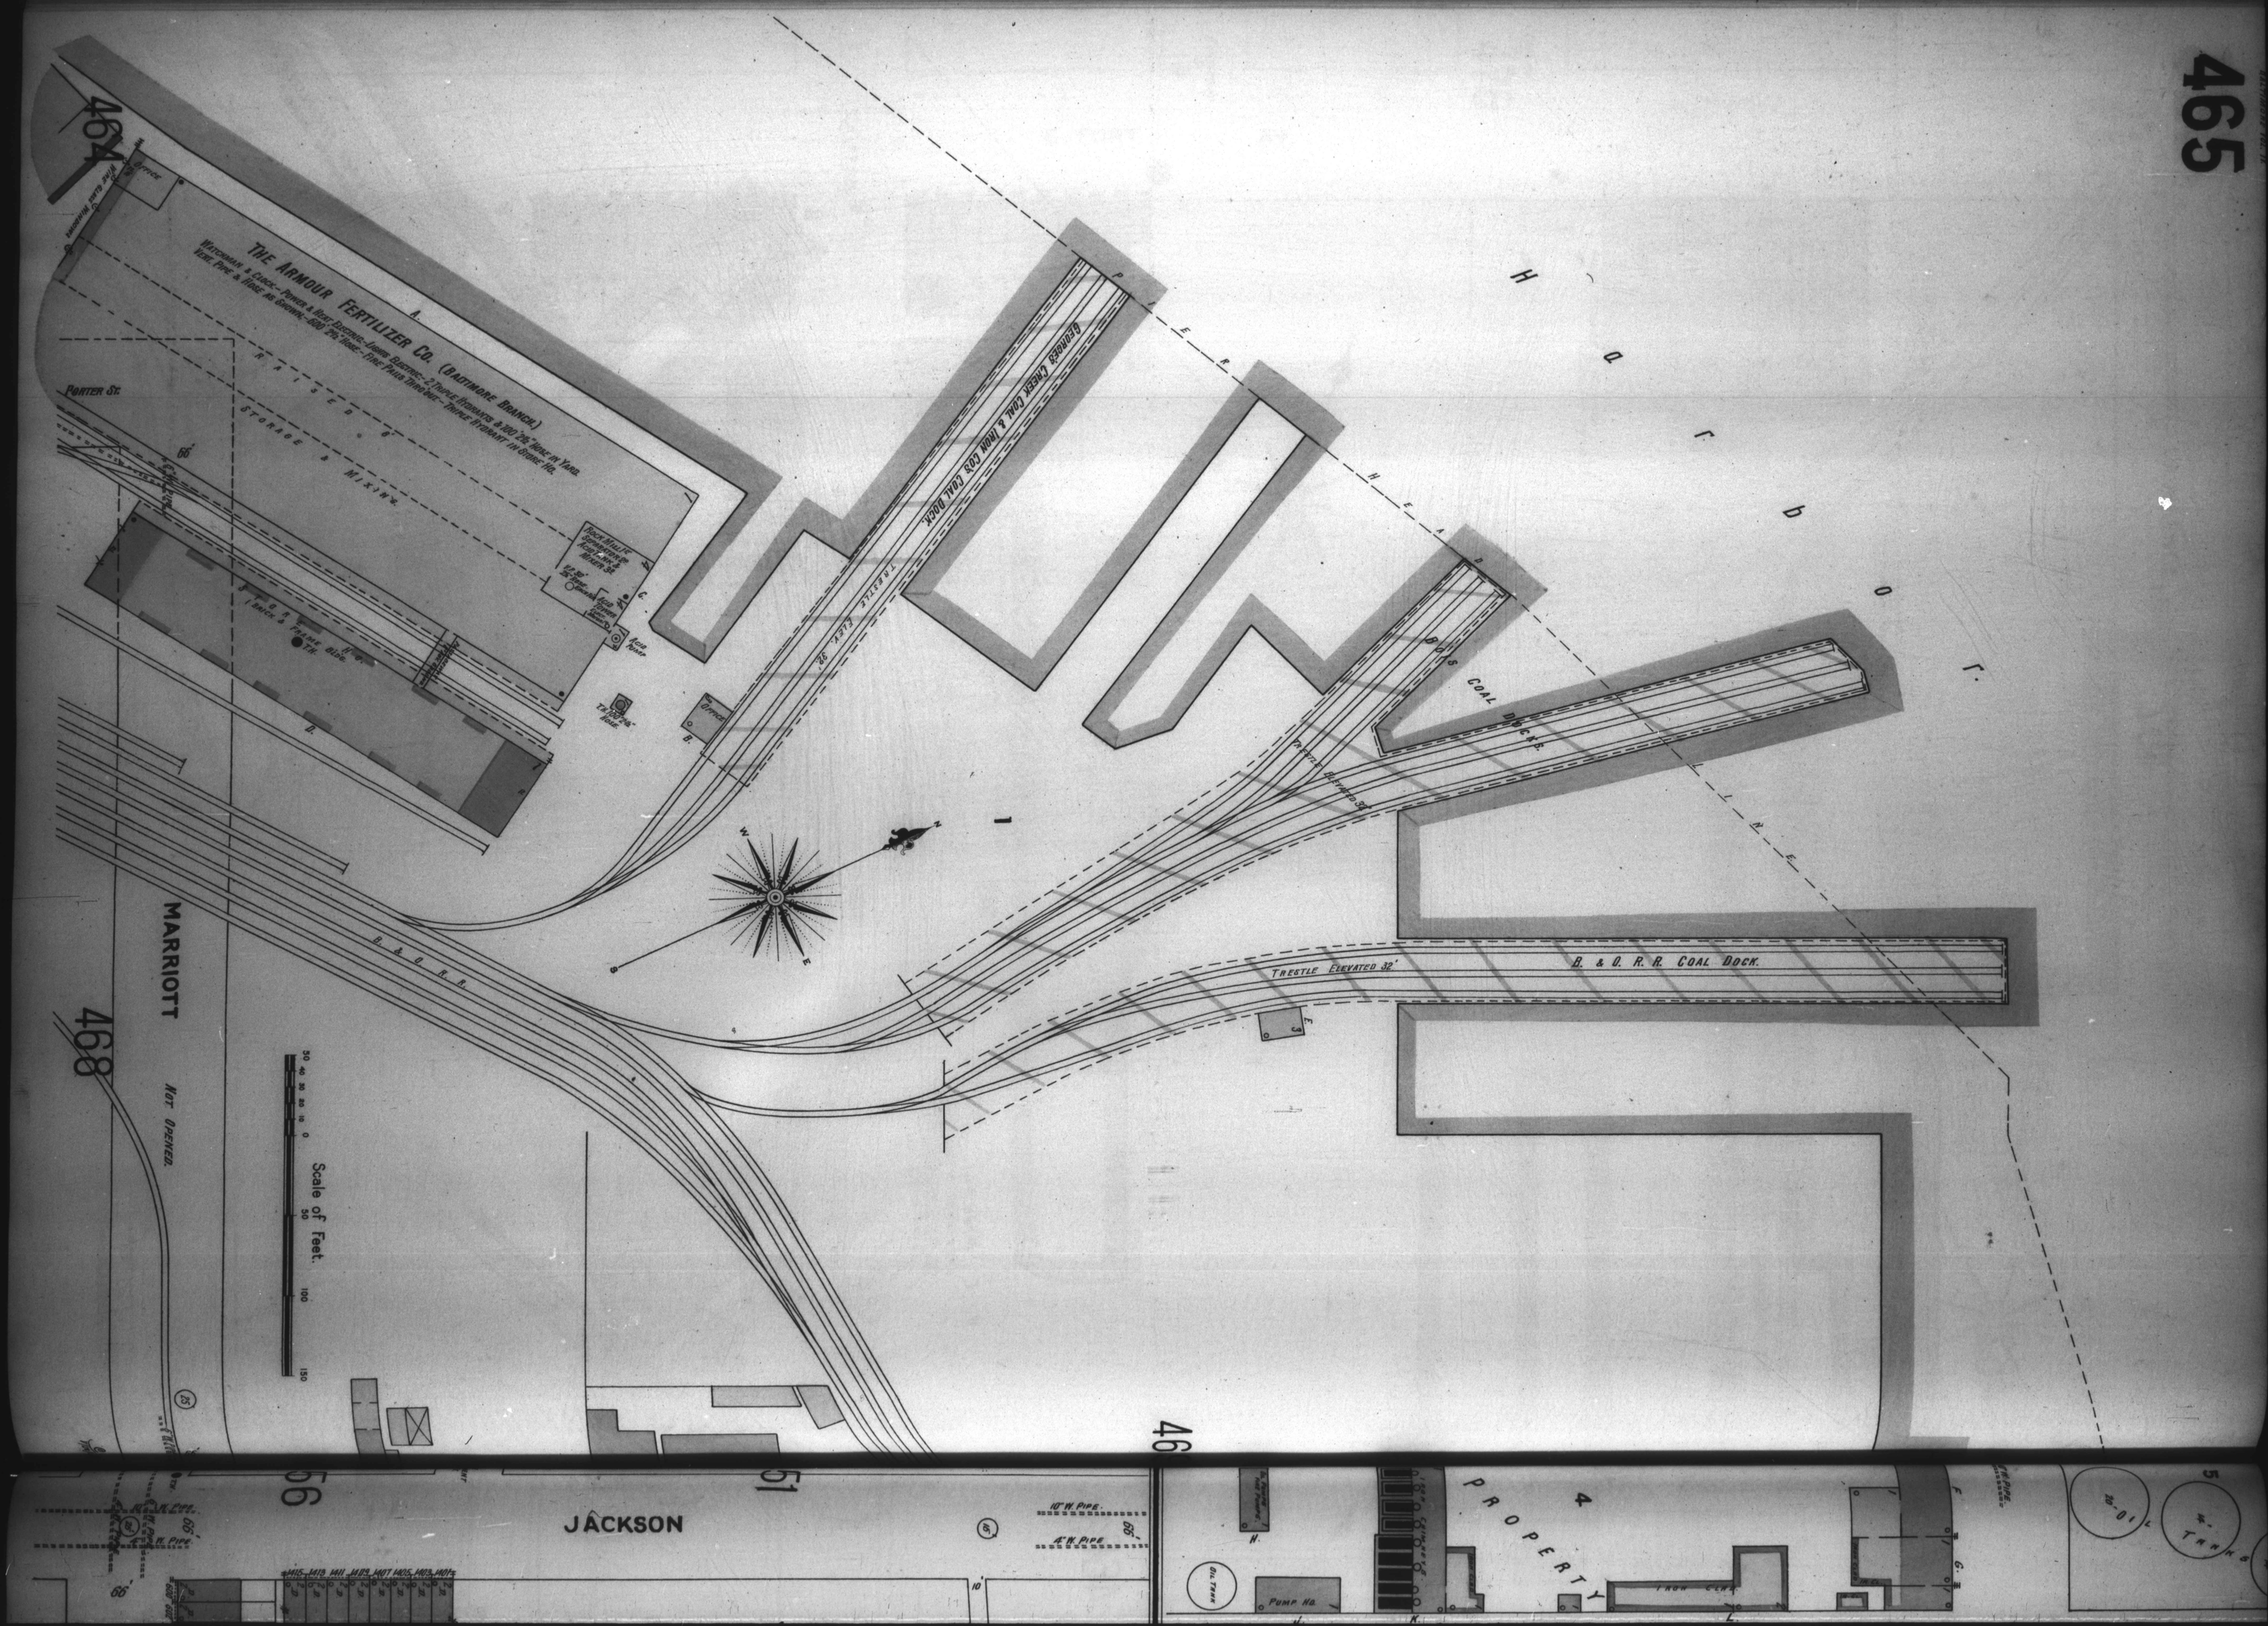
THE ARMOUR FERTILIZER CO. (BALTIMORE BRANCH.)
WATCHMAN & CLERK—POWER & HEAT ENGINE—JOHN ENGINE—2 THREE-STORIES & 300 FT. HIGH IN YARD.
HOSE, PIPE & HOSE—AS GIVEN—300 FT. HOSE—FIRE PLUG TRACKS—THREE PERMANENT IN GOOD ORD.
RAISED 9'
STORAGE & MIXING
PORTER ST.
BALTIMORE CHEAT COAL & IRON CO'S COAL DOCK.
TRESTLE ELEV. 32'
B. & O. R. R. COAL DOCKS
TRESTLE ELEVATED 32'
B. & O. R. R. COAL DOCK.
B. & O. R. R.
MARRIOTT
NOT OPENED.
Scale of Feet.
JACKSON
PROPERTY
PUMP HO.
OIL TANK
FROM CEM.
OIL
W. TANK
10" W. PIPE
4" W. PIPE