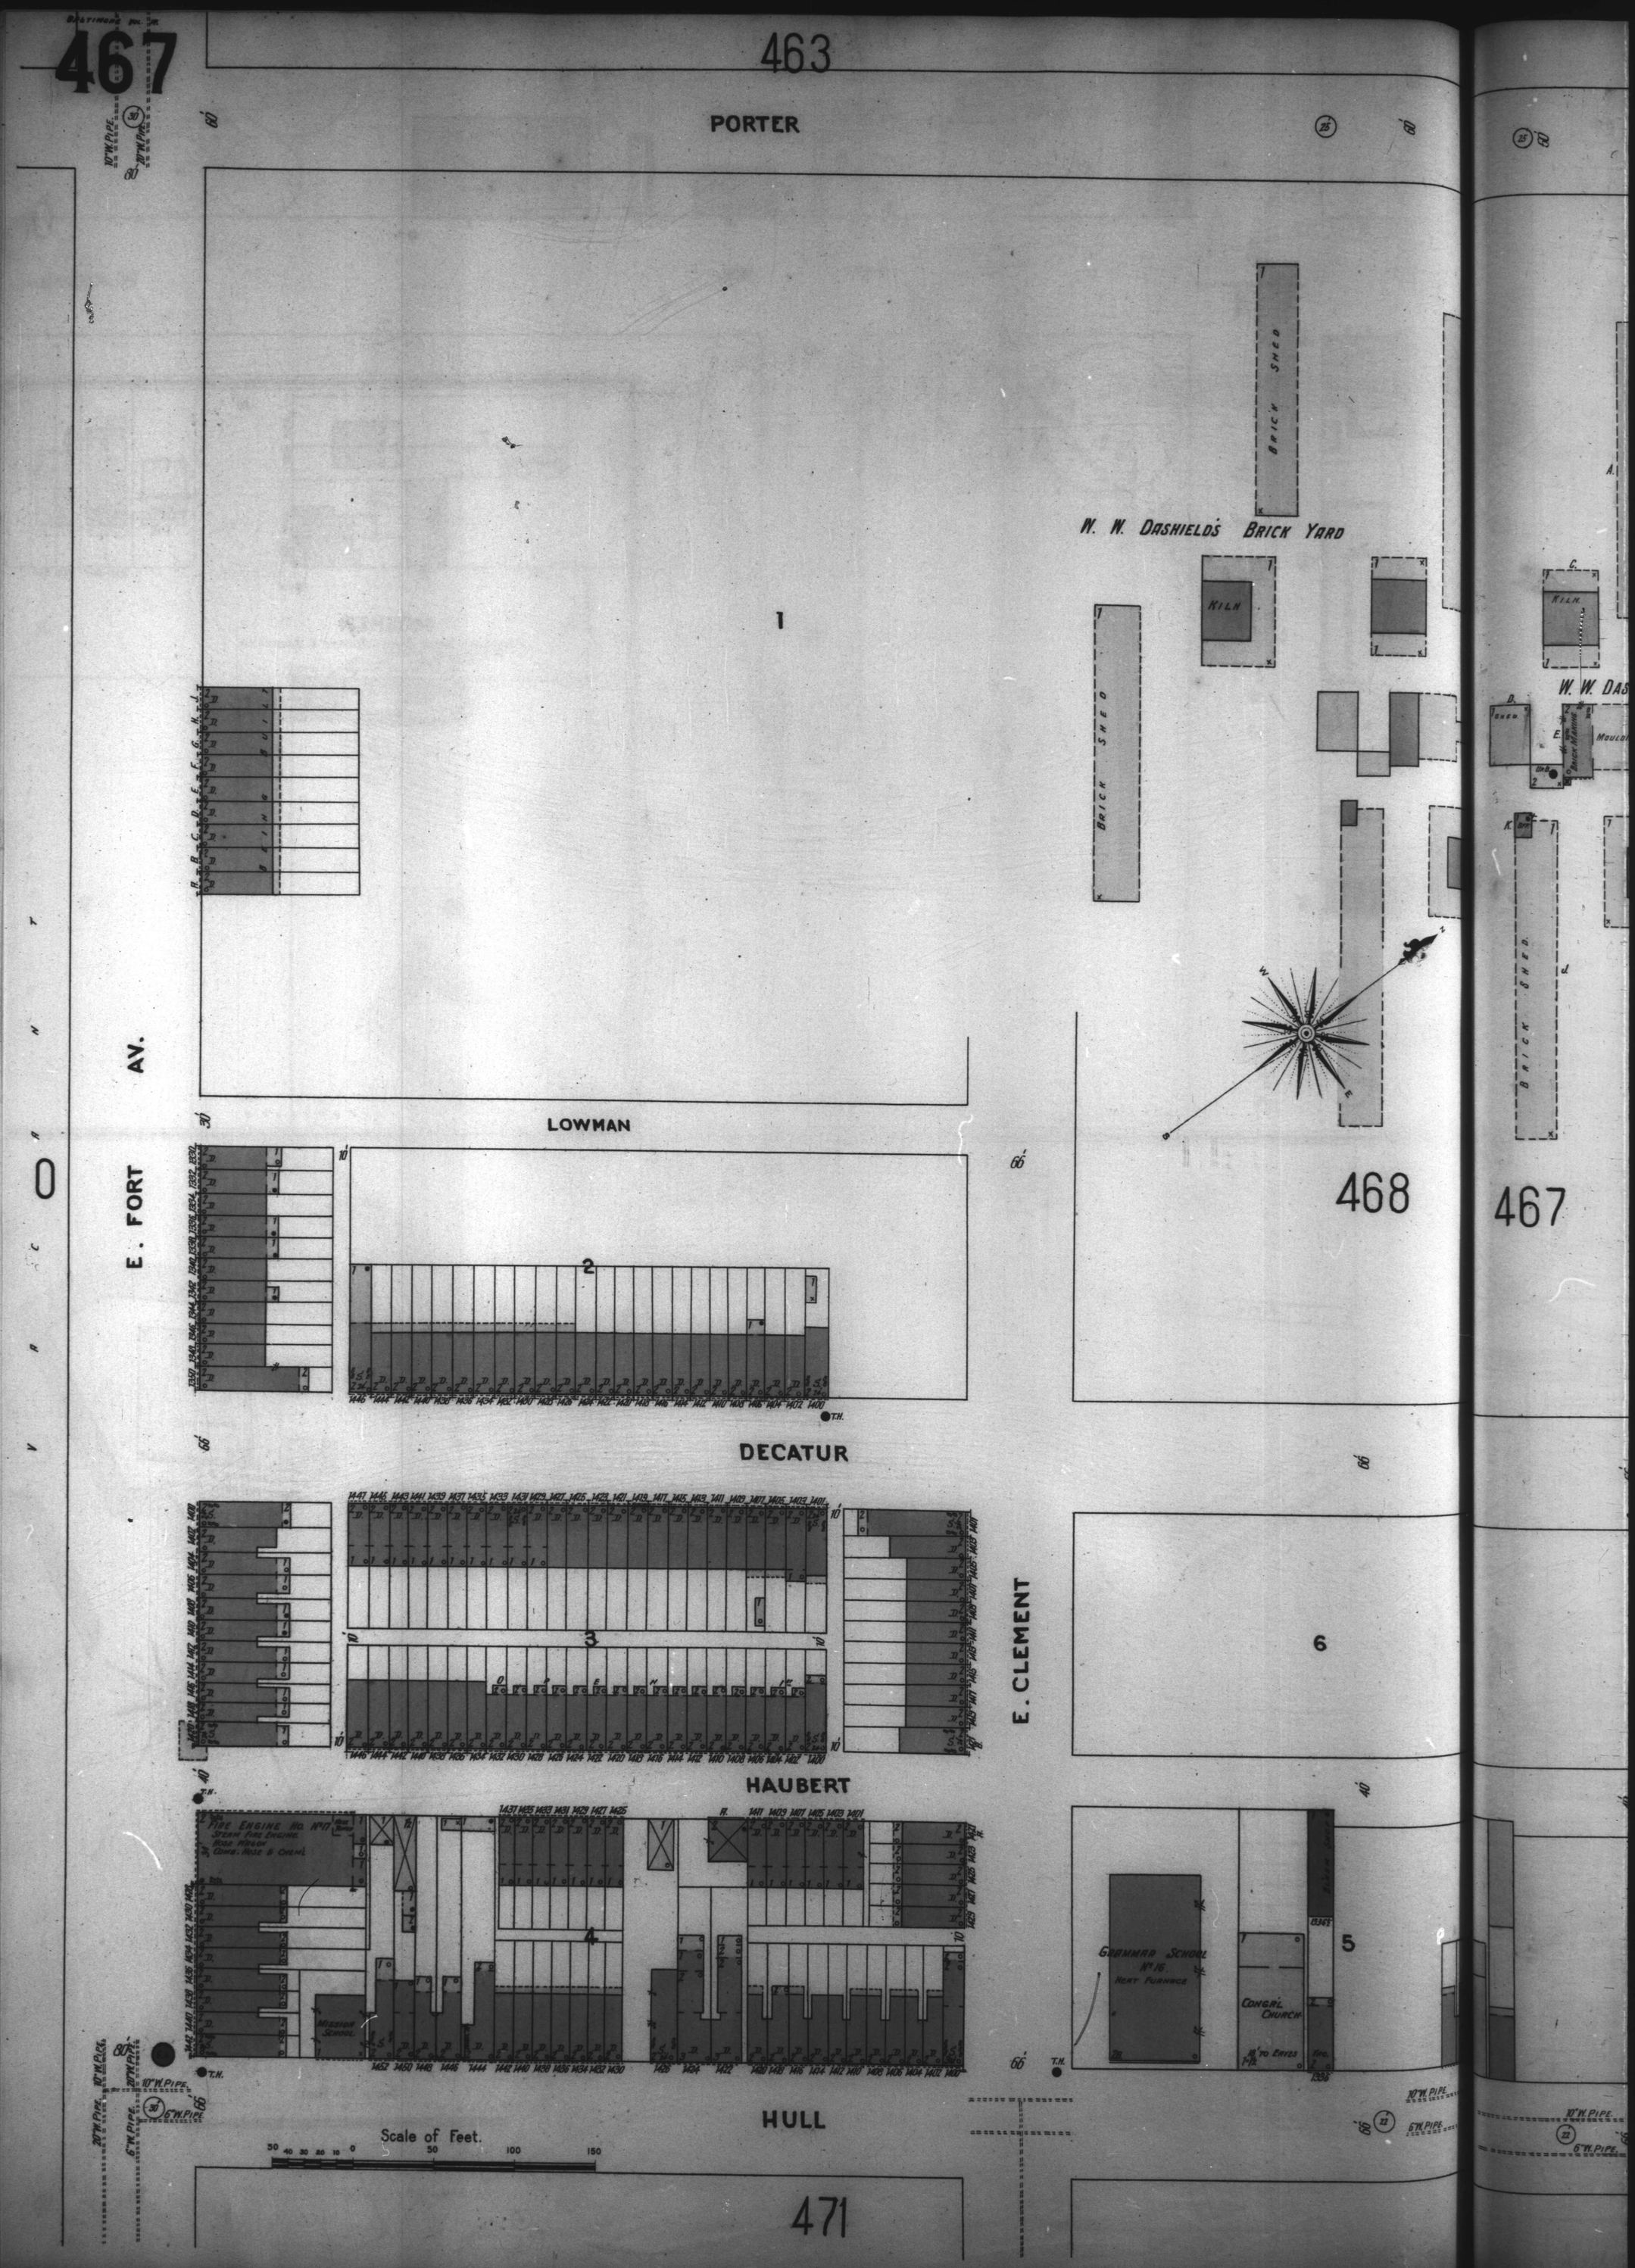
467
463
PORTER
W. W. DASHIELD'S BRICK YARD
BRICK SHED
KILN
BUILDING
LOWMAN
E. FORT AV.
DECATUR
HAUBERT
E. CLEMENT
HULL
468
467
471
FIRE ENGINE HO. No 17
STEAM FIRE ENGINE
HOSE WAGON
COMB. HOSE & CHEM'L
MISSION SCHOOL
GRAMMAR SCHOOL No 16
HEAT FURNACE
CONGR'L CHURCH
Scale of Feet.
10" W. PIPE
6" W. PIPE
20" W. PIPE