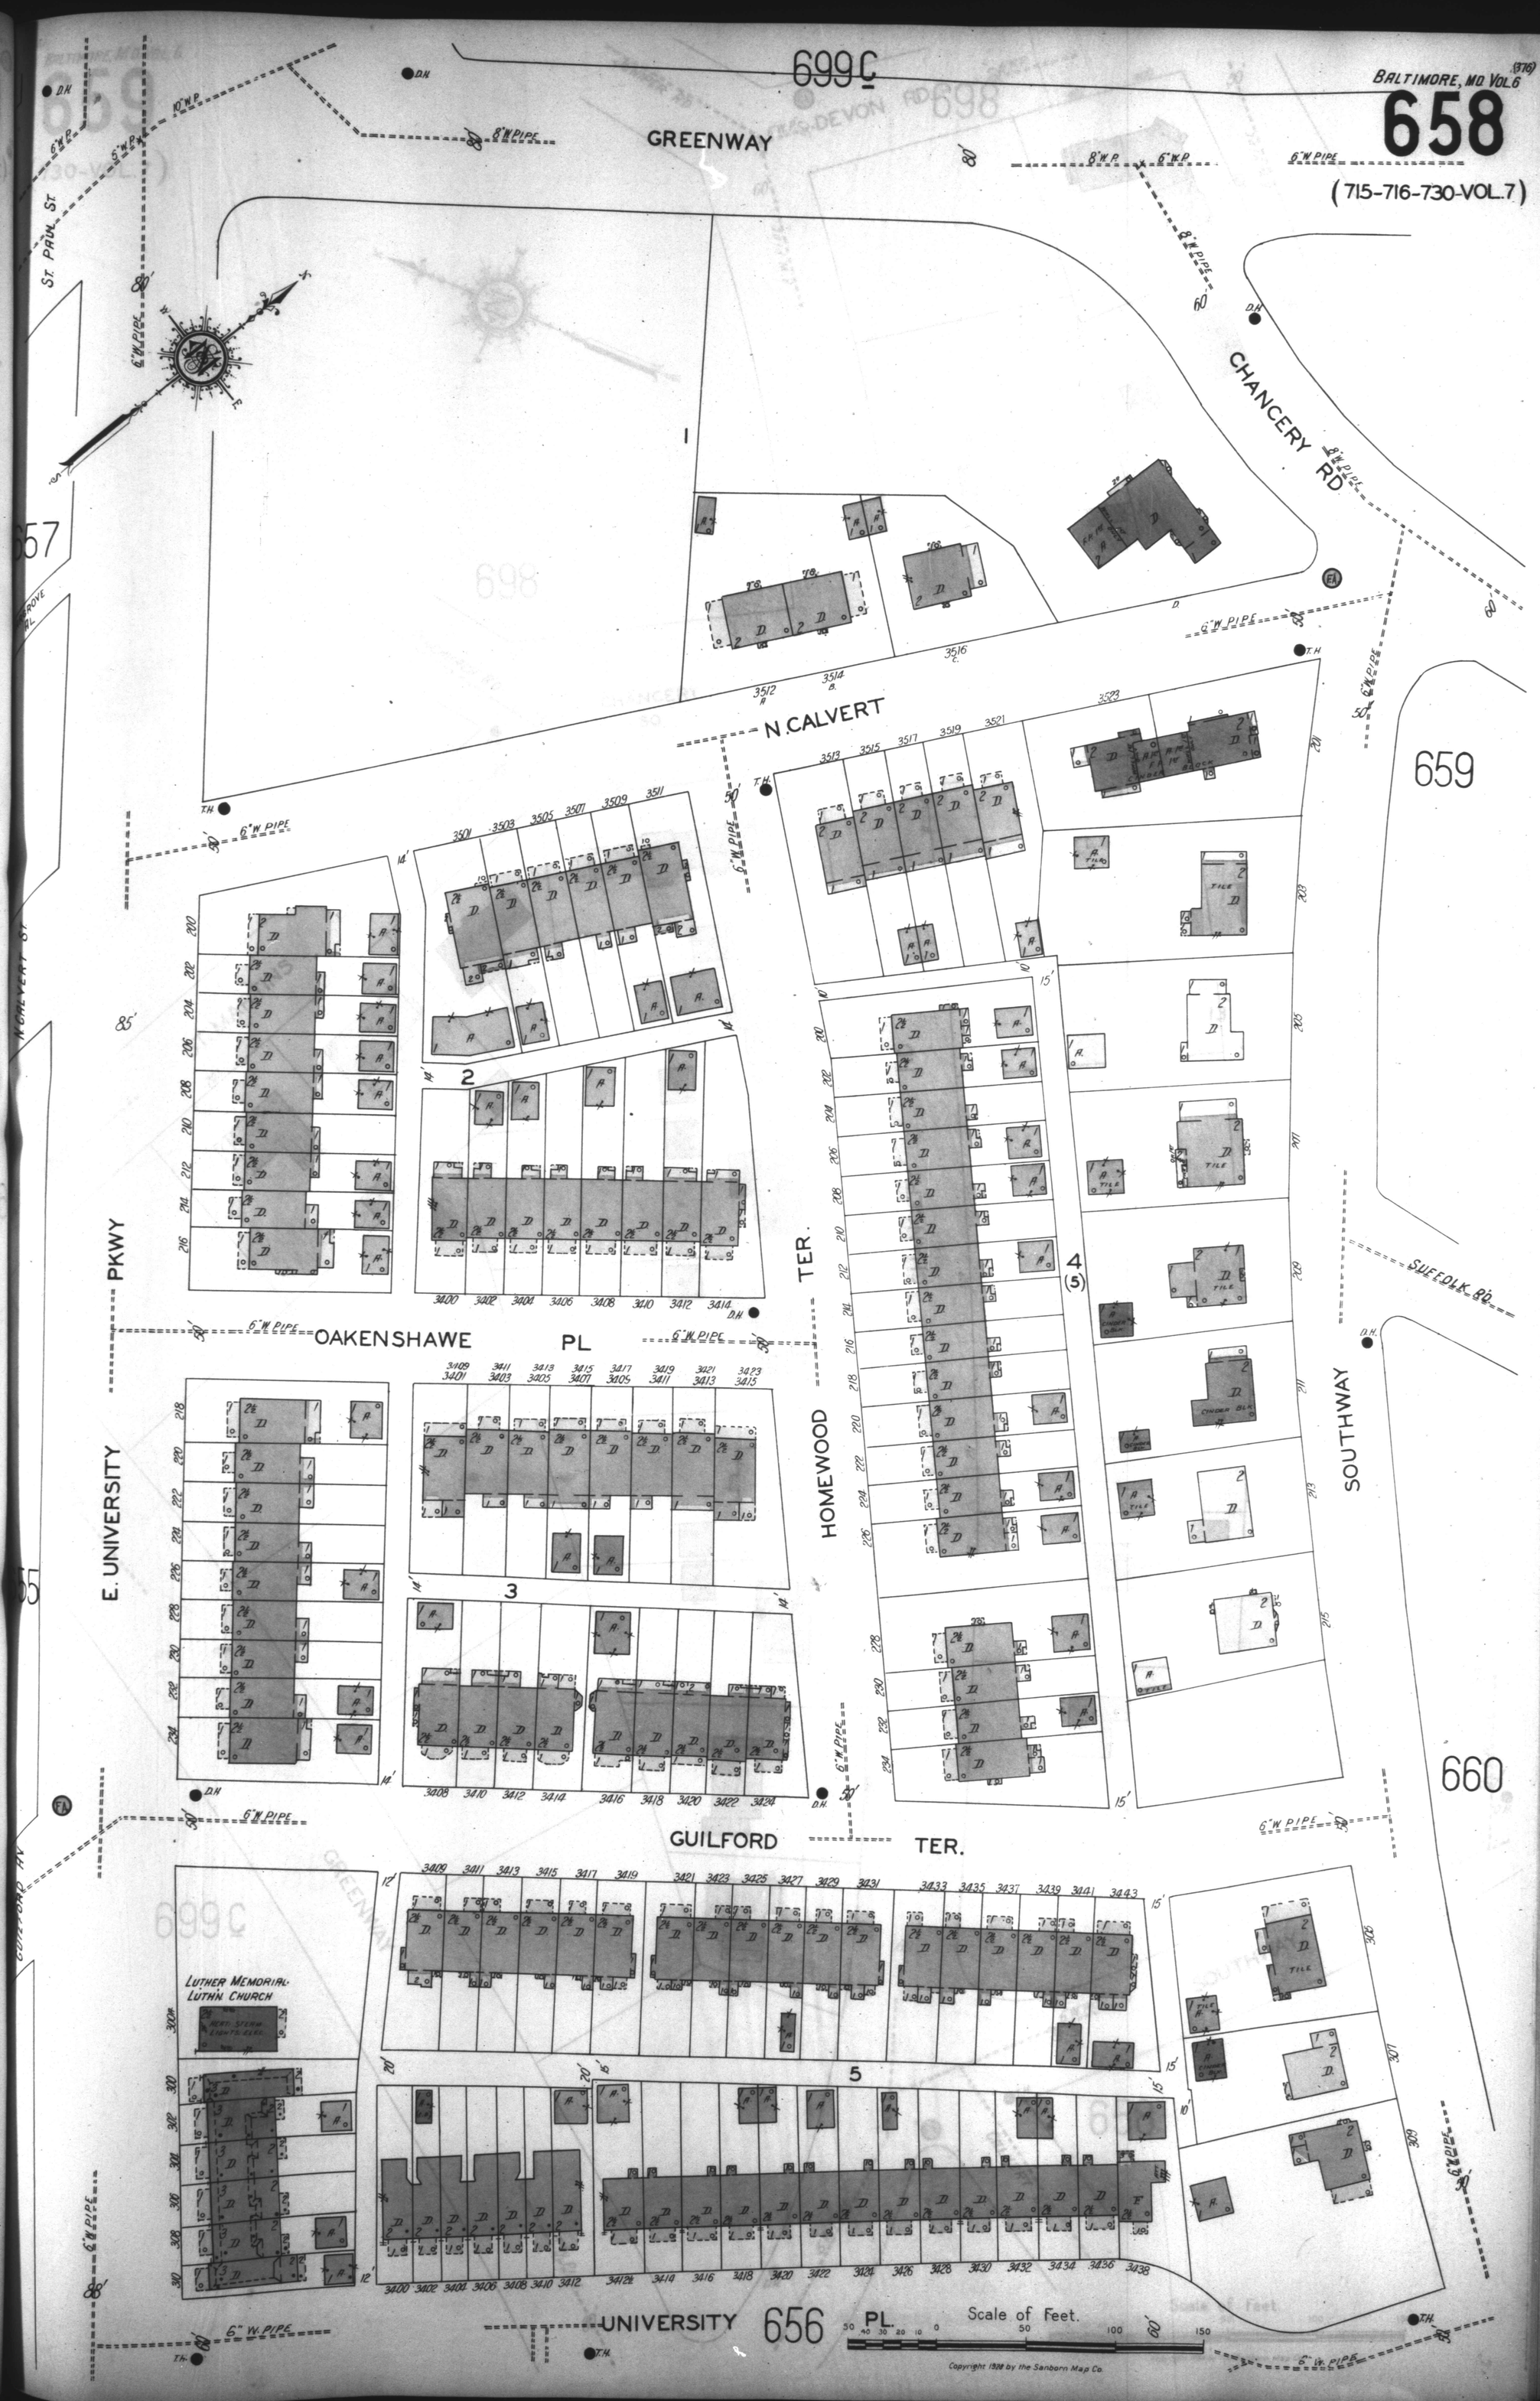
GREENWAY
CHANCERY RD
N. CALVERT
ST. PAUL ST.
N. CALVERT ST.
E. UNIVERSITY PKWY
OAKENSHAWE PL
HOMEWOOD TER.
SOUTHWAY
SUFFOLK RD.
GUILFORD TER.
UNIVERSITY PL.
LUTHER MEMORIAL LUTHN. CHURCH
HEAT. STEAM LIGHTS ELEC.
6" W. PIPE
8" W. PIPE
10" W.P.
D.H.
T.H.
F.A.
659
660
656
Scale of Feet.
Copyright 1928 by the Sanborn Map Co.