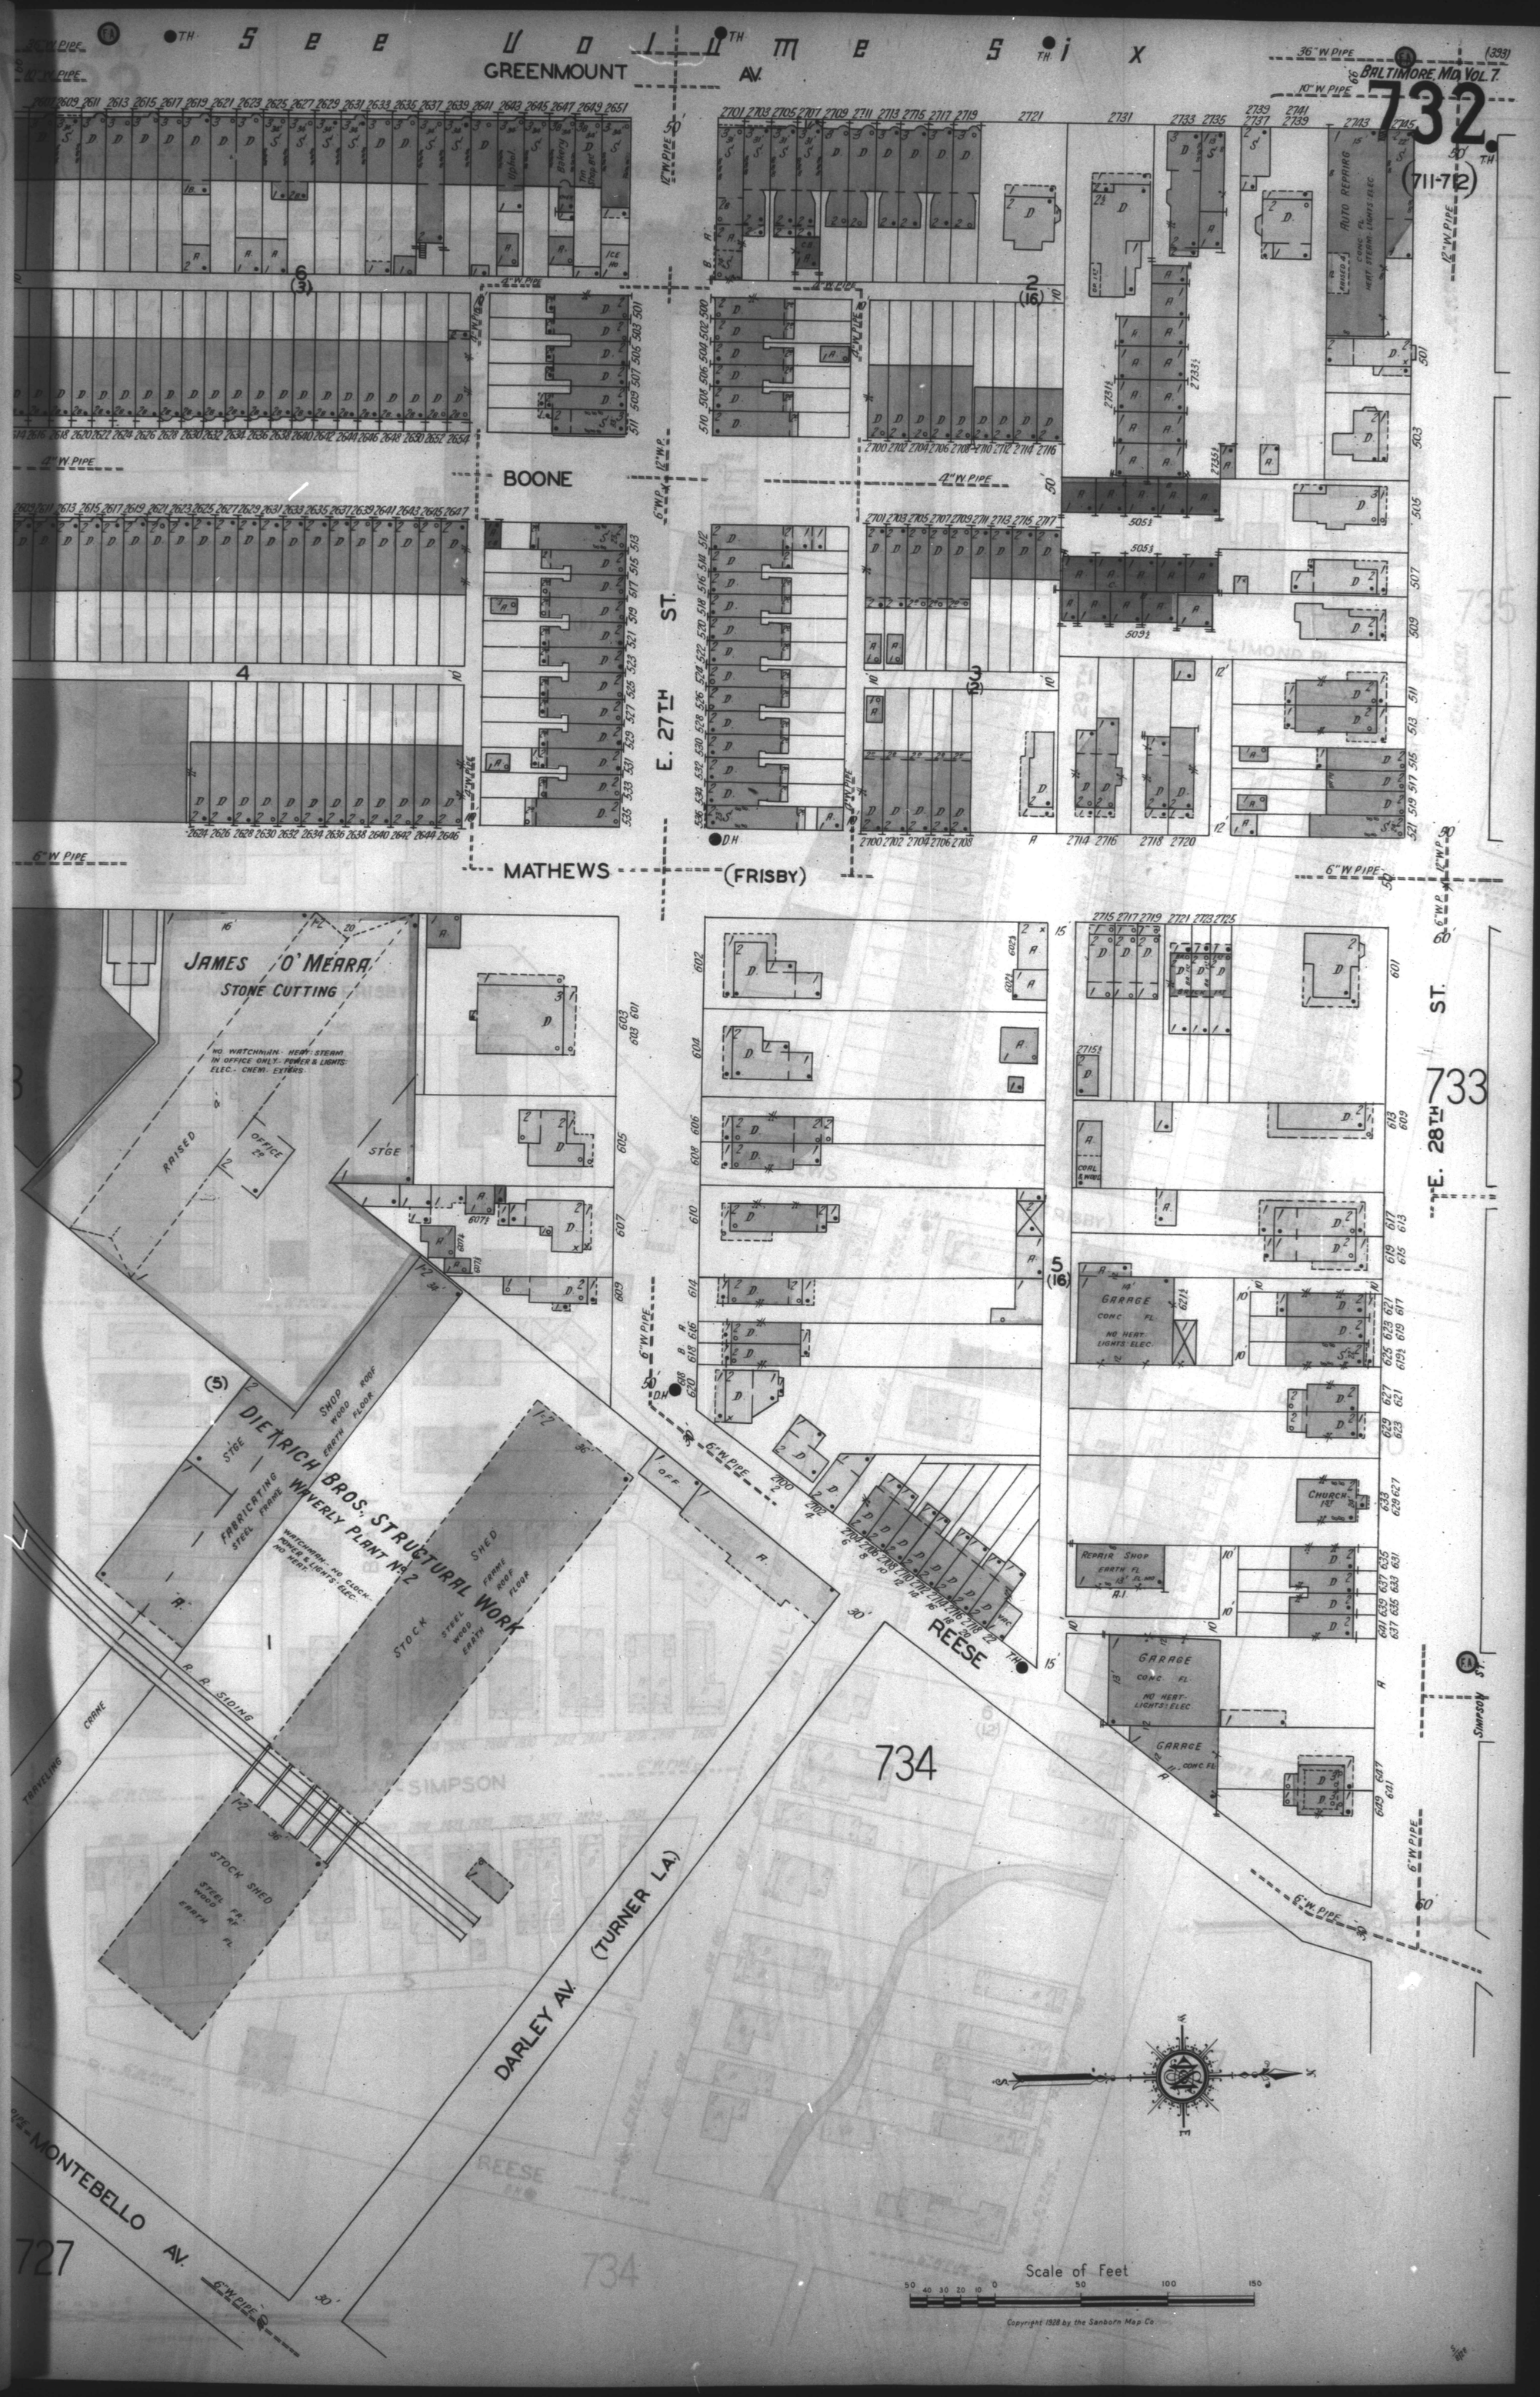
See Volume Six
GREENMOUNT AV.
BOONE
E. 27TH ST.
MATHEWS
(FRISBY)
BALTIMORE, MD. VOL. 7.
732
(711-712)
JAMES O'MEARA
STONE CUTTING
NO WATCHMAN - HEAT: STEAM IN OFFICE ONLY - POWER & LIGHTS: ELEC. - CHEM. EXTGRS.
RAISED
OFFICE
STGE
DIETRICH BROS. STRUCTURAL WORK
WAVERLY PLANT No. 2
FABRICATING
STEEL FRAME
SHOP
WOOD ROOF
EARTH FLOOR
WATCHMAN - NO CLOCK - POWER & LIGHTS - ELEC. NO HEAT.
STOCK SHED
STEEL FRAME
WOOD ROOF
EARTH FLOOR
R. R. SIDING
CRANE
TRAVELING
SIMPSON
REESE
DARLEY AV. (TURNER LA.)
MONTEBELLO AV.
E. 28TH ST.
733
734
727
GARAGE
CONC. FL.
NO HEAT - LIGHTS: ELEC.
CHURCH
REPAIR SHOP
EARTH FL.
AUTO REPAIRS
CONC. FL.
HEAT: STEAM - LIGHTS: ELEC.
6" W. PIPE
12" W. PIPE
36" W. PIPE
10" W. PIPE
Scale of Feet
50 40 30 20 10 0 50 100 150
Copyright 1928 by the Sanborn Map Co.