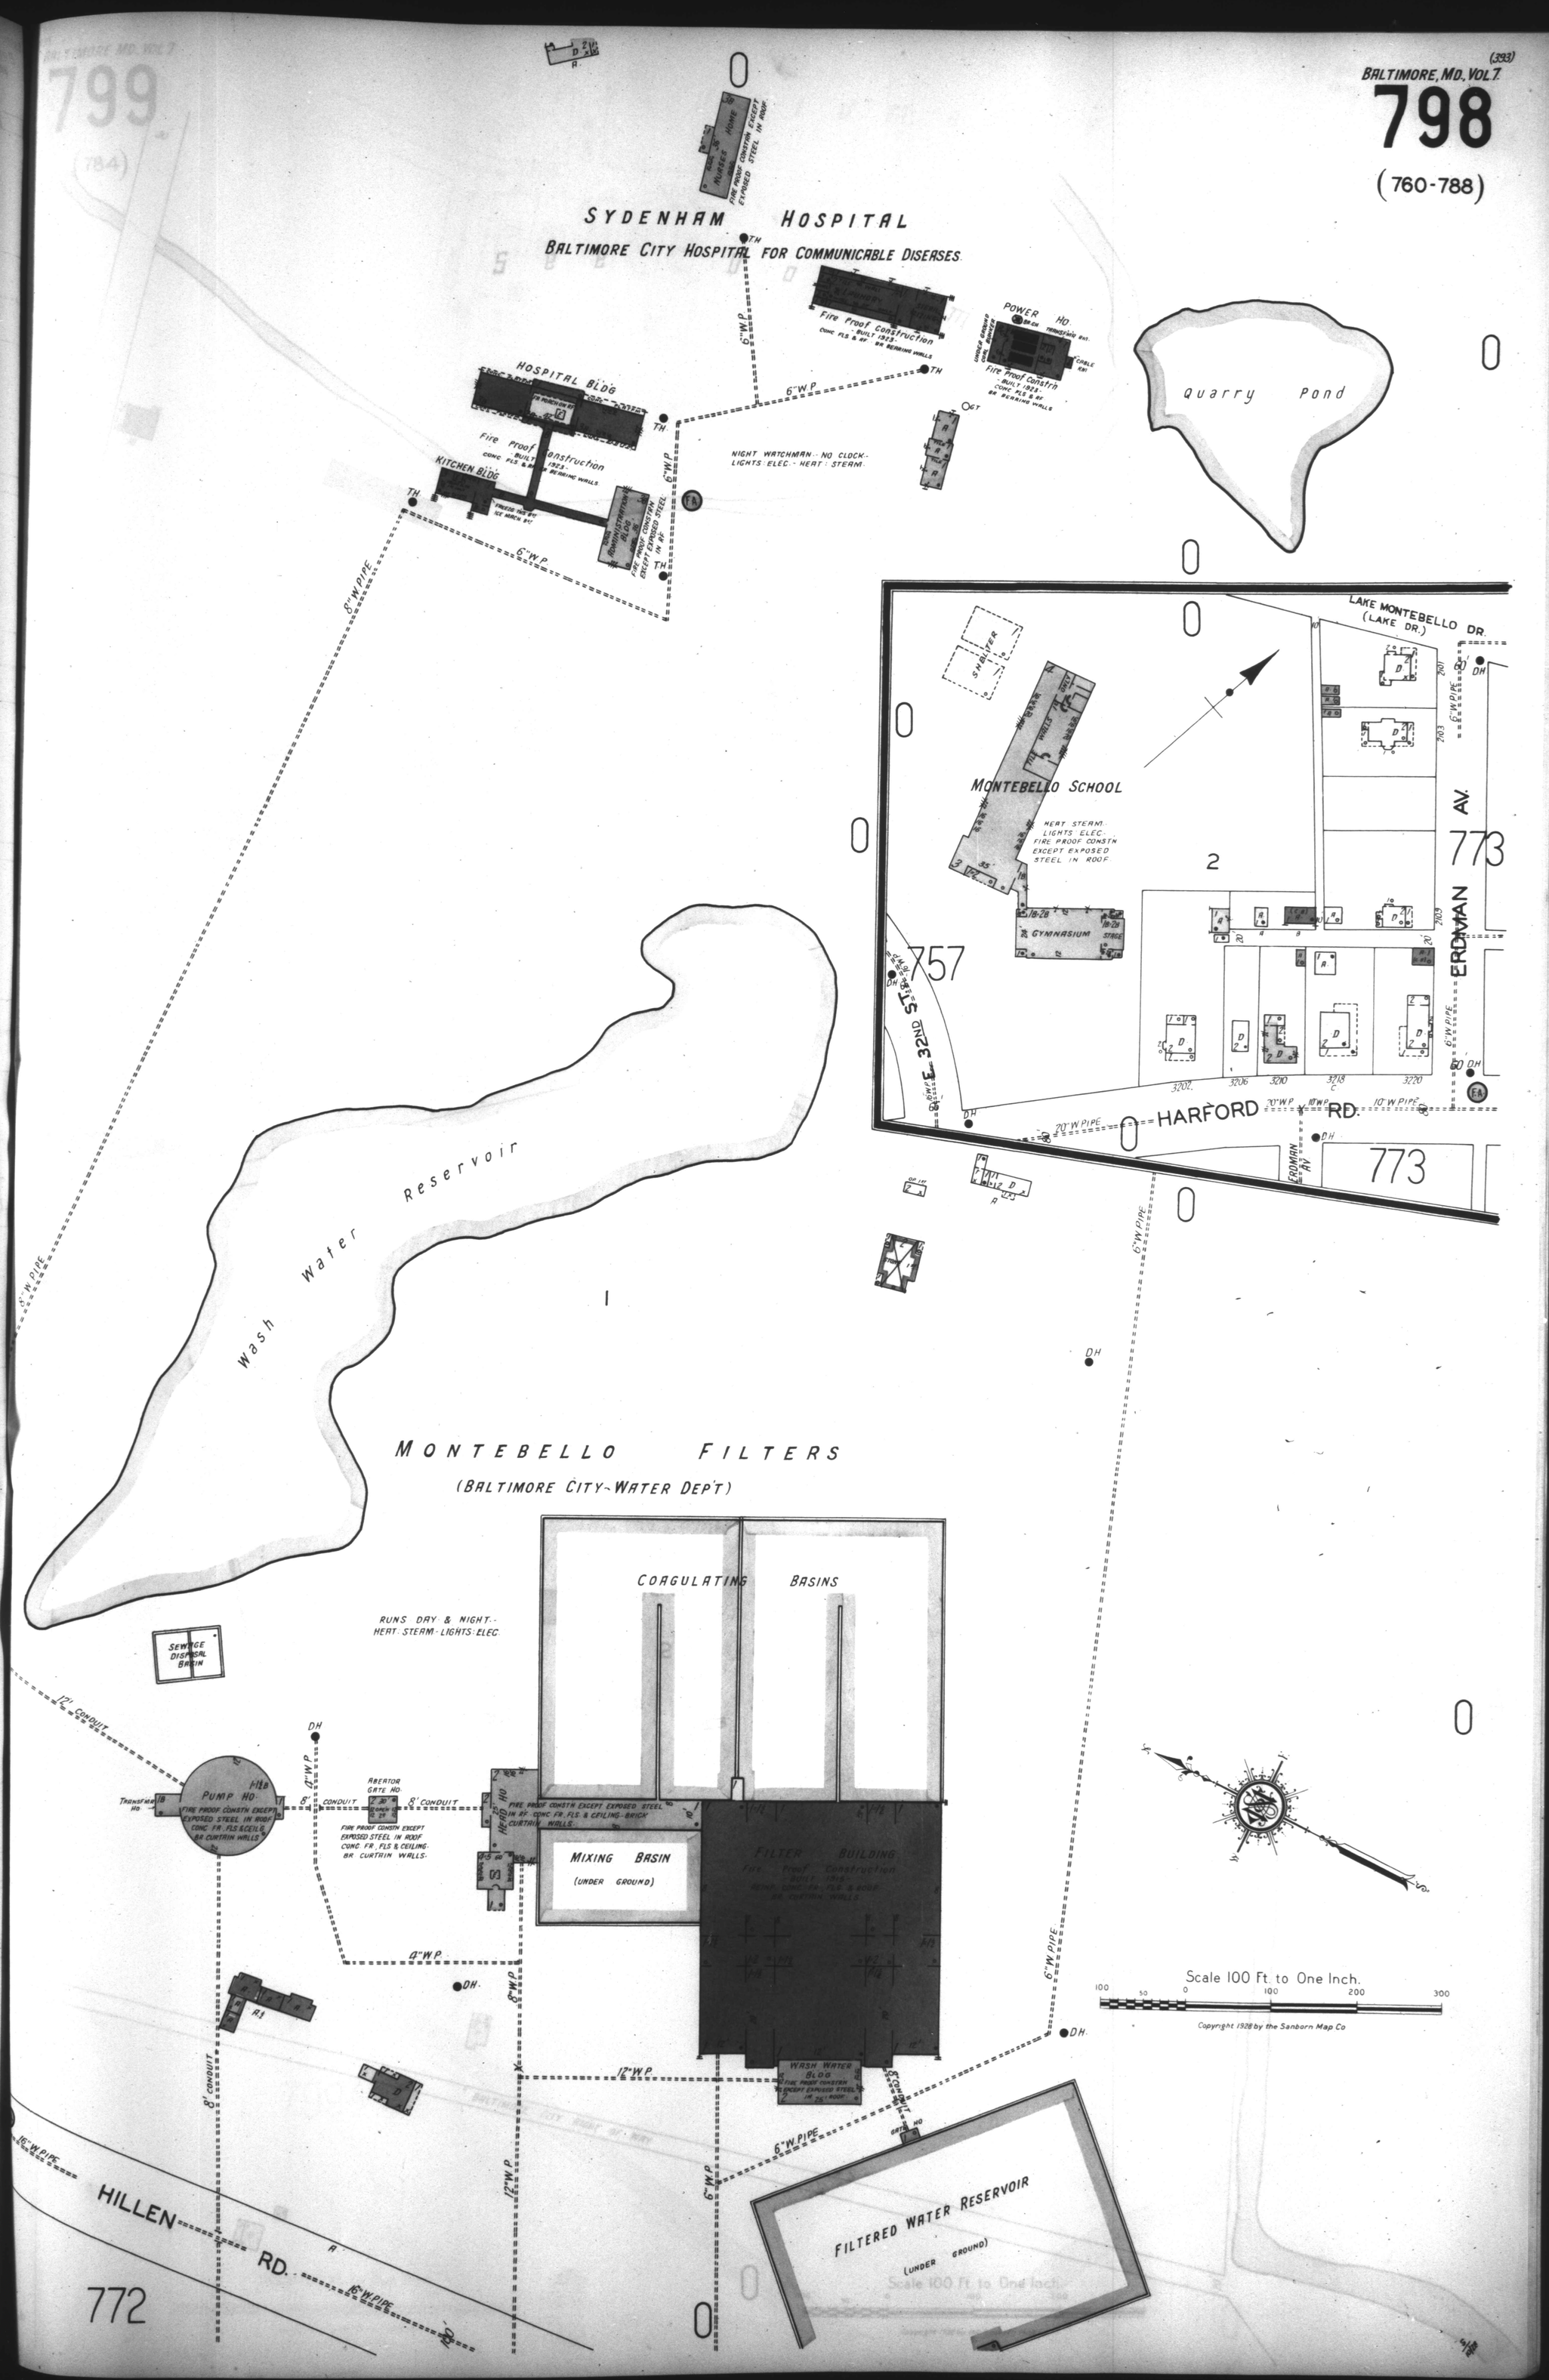
SYDENHAM HOSPITAL
BALTIMORE CITY HOSPITAL FOR COMMUNICABLE DISEASES
NURSES HOME
FIRE PROOF CONSTRN EXCEPT EXPOSED STEEL IN ROOF
HOSPITAL BLDG
Fire Proof Construction
KITCHEN BLDG
ADMINISTRATION BLDG.
FIRE PROOF CONSTRN EXCEPT EXPOSED STEEL IN RF.
Fire Proof Construction
POWER HO.
Fire Proof Constrn
NIGHT WATCHMAN - NO CLOCK
LIGHTS: ELEC. - HEAT: STEAM.
Quarry Pond
6" W.P.
8" W.PIPE
LAKE MONTEBELLO DR.
(LAKE DR.)
SHELTER
MONTEBELLO SCHOOL
HEAT STEAM
LIGHTS ELEC.
FIRE PROOF CONSTN EXCEPT EXPOSED STEEL IN ROOF
GYMNASIUM
STAGE
E. 32ND ST.
ERDMAN AV.
HARFORD RD.
20" W PIPE
10" W PIPE
773
757
Wash Water Reservoir
MONTEBELLO FILTERS
(BALTIMORE CITY-WATER DEP'T)
COAGULATING BASINS
RUNS DAY & NIGHT
HEAT: STEAM - LIGHTS: ELEC.
SEWAGE DISPOSAL BASIN
12" CONDUIT
PUMP HO.
FIRE PROOF CONSTN EXCEPT EXPOSED STEEL IN ROOF CONC. FR. FLS. & CEILG. BR. CURTAIN WALLS
TRANSFER HO.
ABERTOR GATE HO.
8' CONDUIT
FIRE PROOF CONSTN EXCEPT EXPOSED STEEL IN RF. CONC. FR. FLS. & CEILING - BRICK CURTAIN WALLS.
FIRE PROOF CONSTN EXCEPT EXPOSED STEEL IN ROOF CONC. FR., FLS. & CEILING BR. CURTAIN WALLS.
MIXING BASIN
(UNDER GROUND)
FILTER BUILDING
Fire Proof Construction
WASH WATER BLDG.
FIRE PROOF CONSTRN EXCEPT EXPOSED STEEL IN RF.
GATE HO.
FILTERED WATER RESERVOIR
(UNDER GROUND)
HILLEN RD.
16" W.PIPE
12" W.P.
4" W.P.
772
Scale 100 Ft. to One Inch.
100 50 0 100 200 300
Copyright 1928 by the Sanborn Map Co.