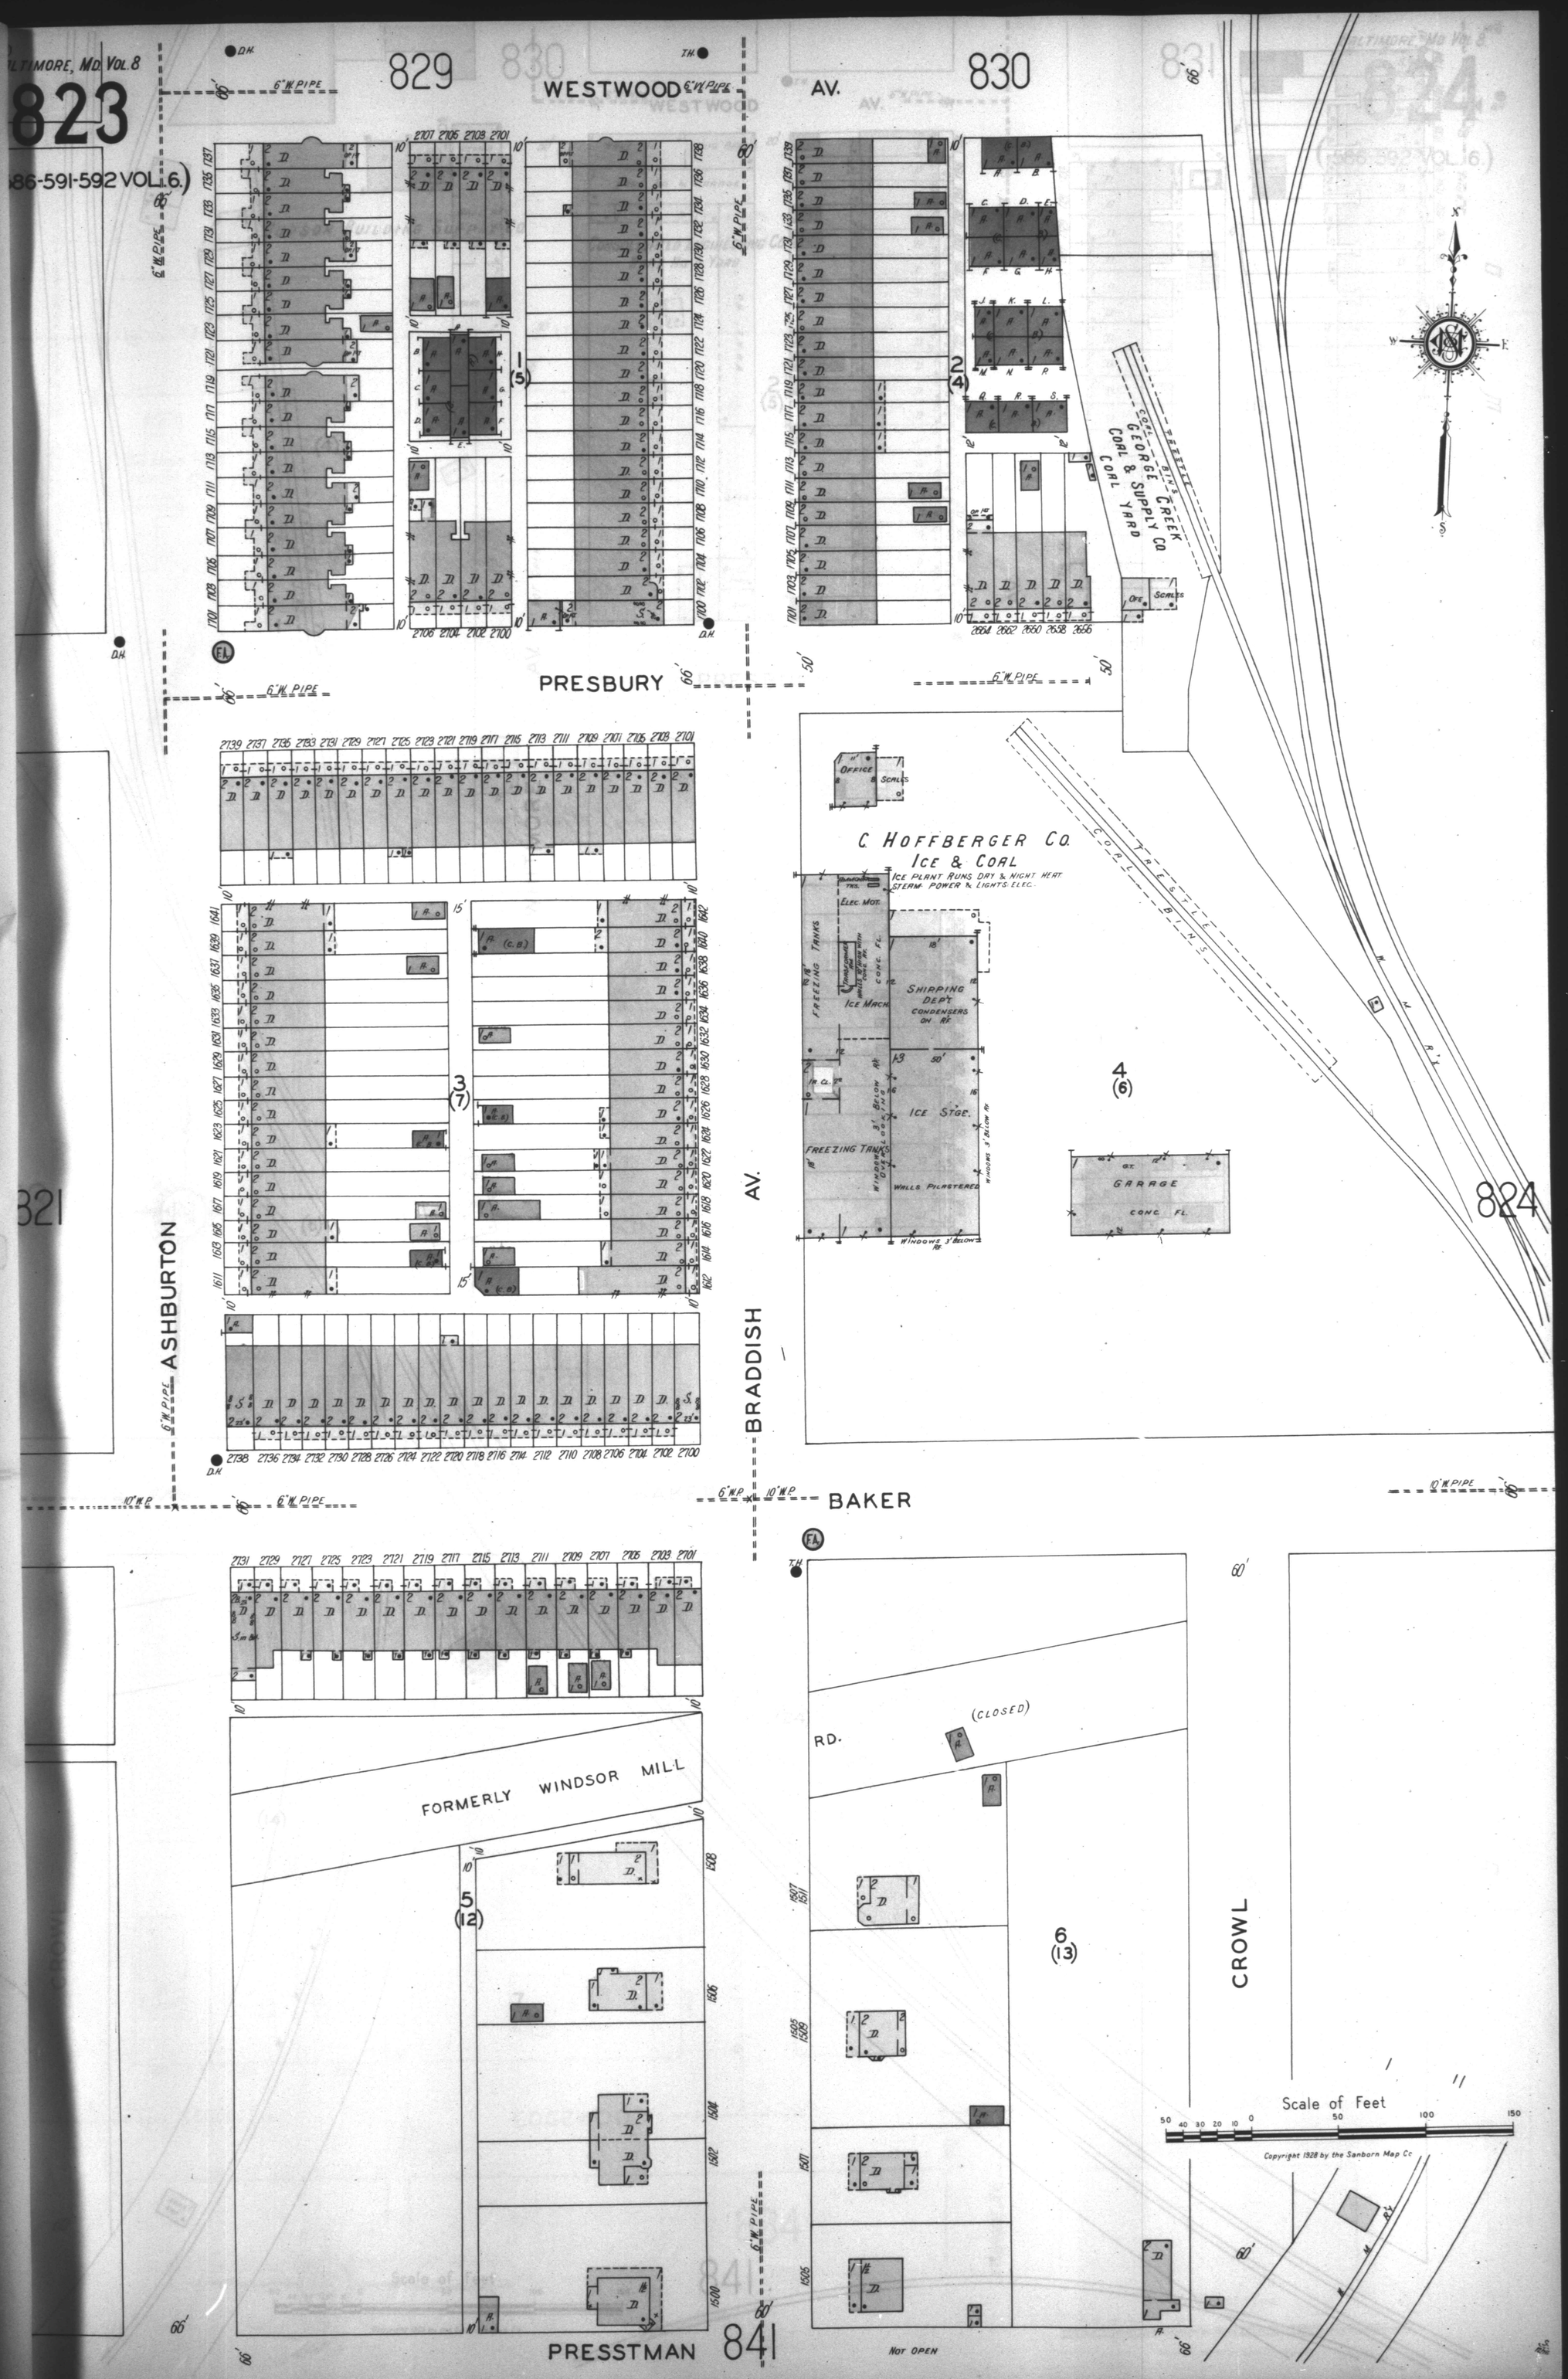
BALTIMORE, MD. VOL. 8
823
(586-591-592 VOL. 6.)
829
WESTWOOD AV.
830
6" W. PIPE
PRESBURY
ASHBURTON
BRADDISH AV.
BAKER
PRESSTMAN
841
824
GEORGE CREEK COAL & SUPPLY CO COAL YARD
CORL BINS
TRESTLE
C. HOFFBERGER CO.
ICE & COAL
ICE PLANT RUNS DAY & NIGHT. HEAT STEAM. POWER & LIGHTS. ELEC.
FREEZING TANKS
ICE MACH.
SHIPPING DEPT.
CONDENSERS ON RF.
ICE STGE.
WALLS PILASTERED
WINDOWS 3' BELOW RF.
GARAGE
CONC. FL.
OFFICE
SCALES
FORMERLY WINDSOR MILL
RD.
(CLOSED)
CROWL
NOT OPEN
Scale of Feet
Copyright 1928 by the Sanborn Map Co