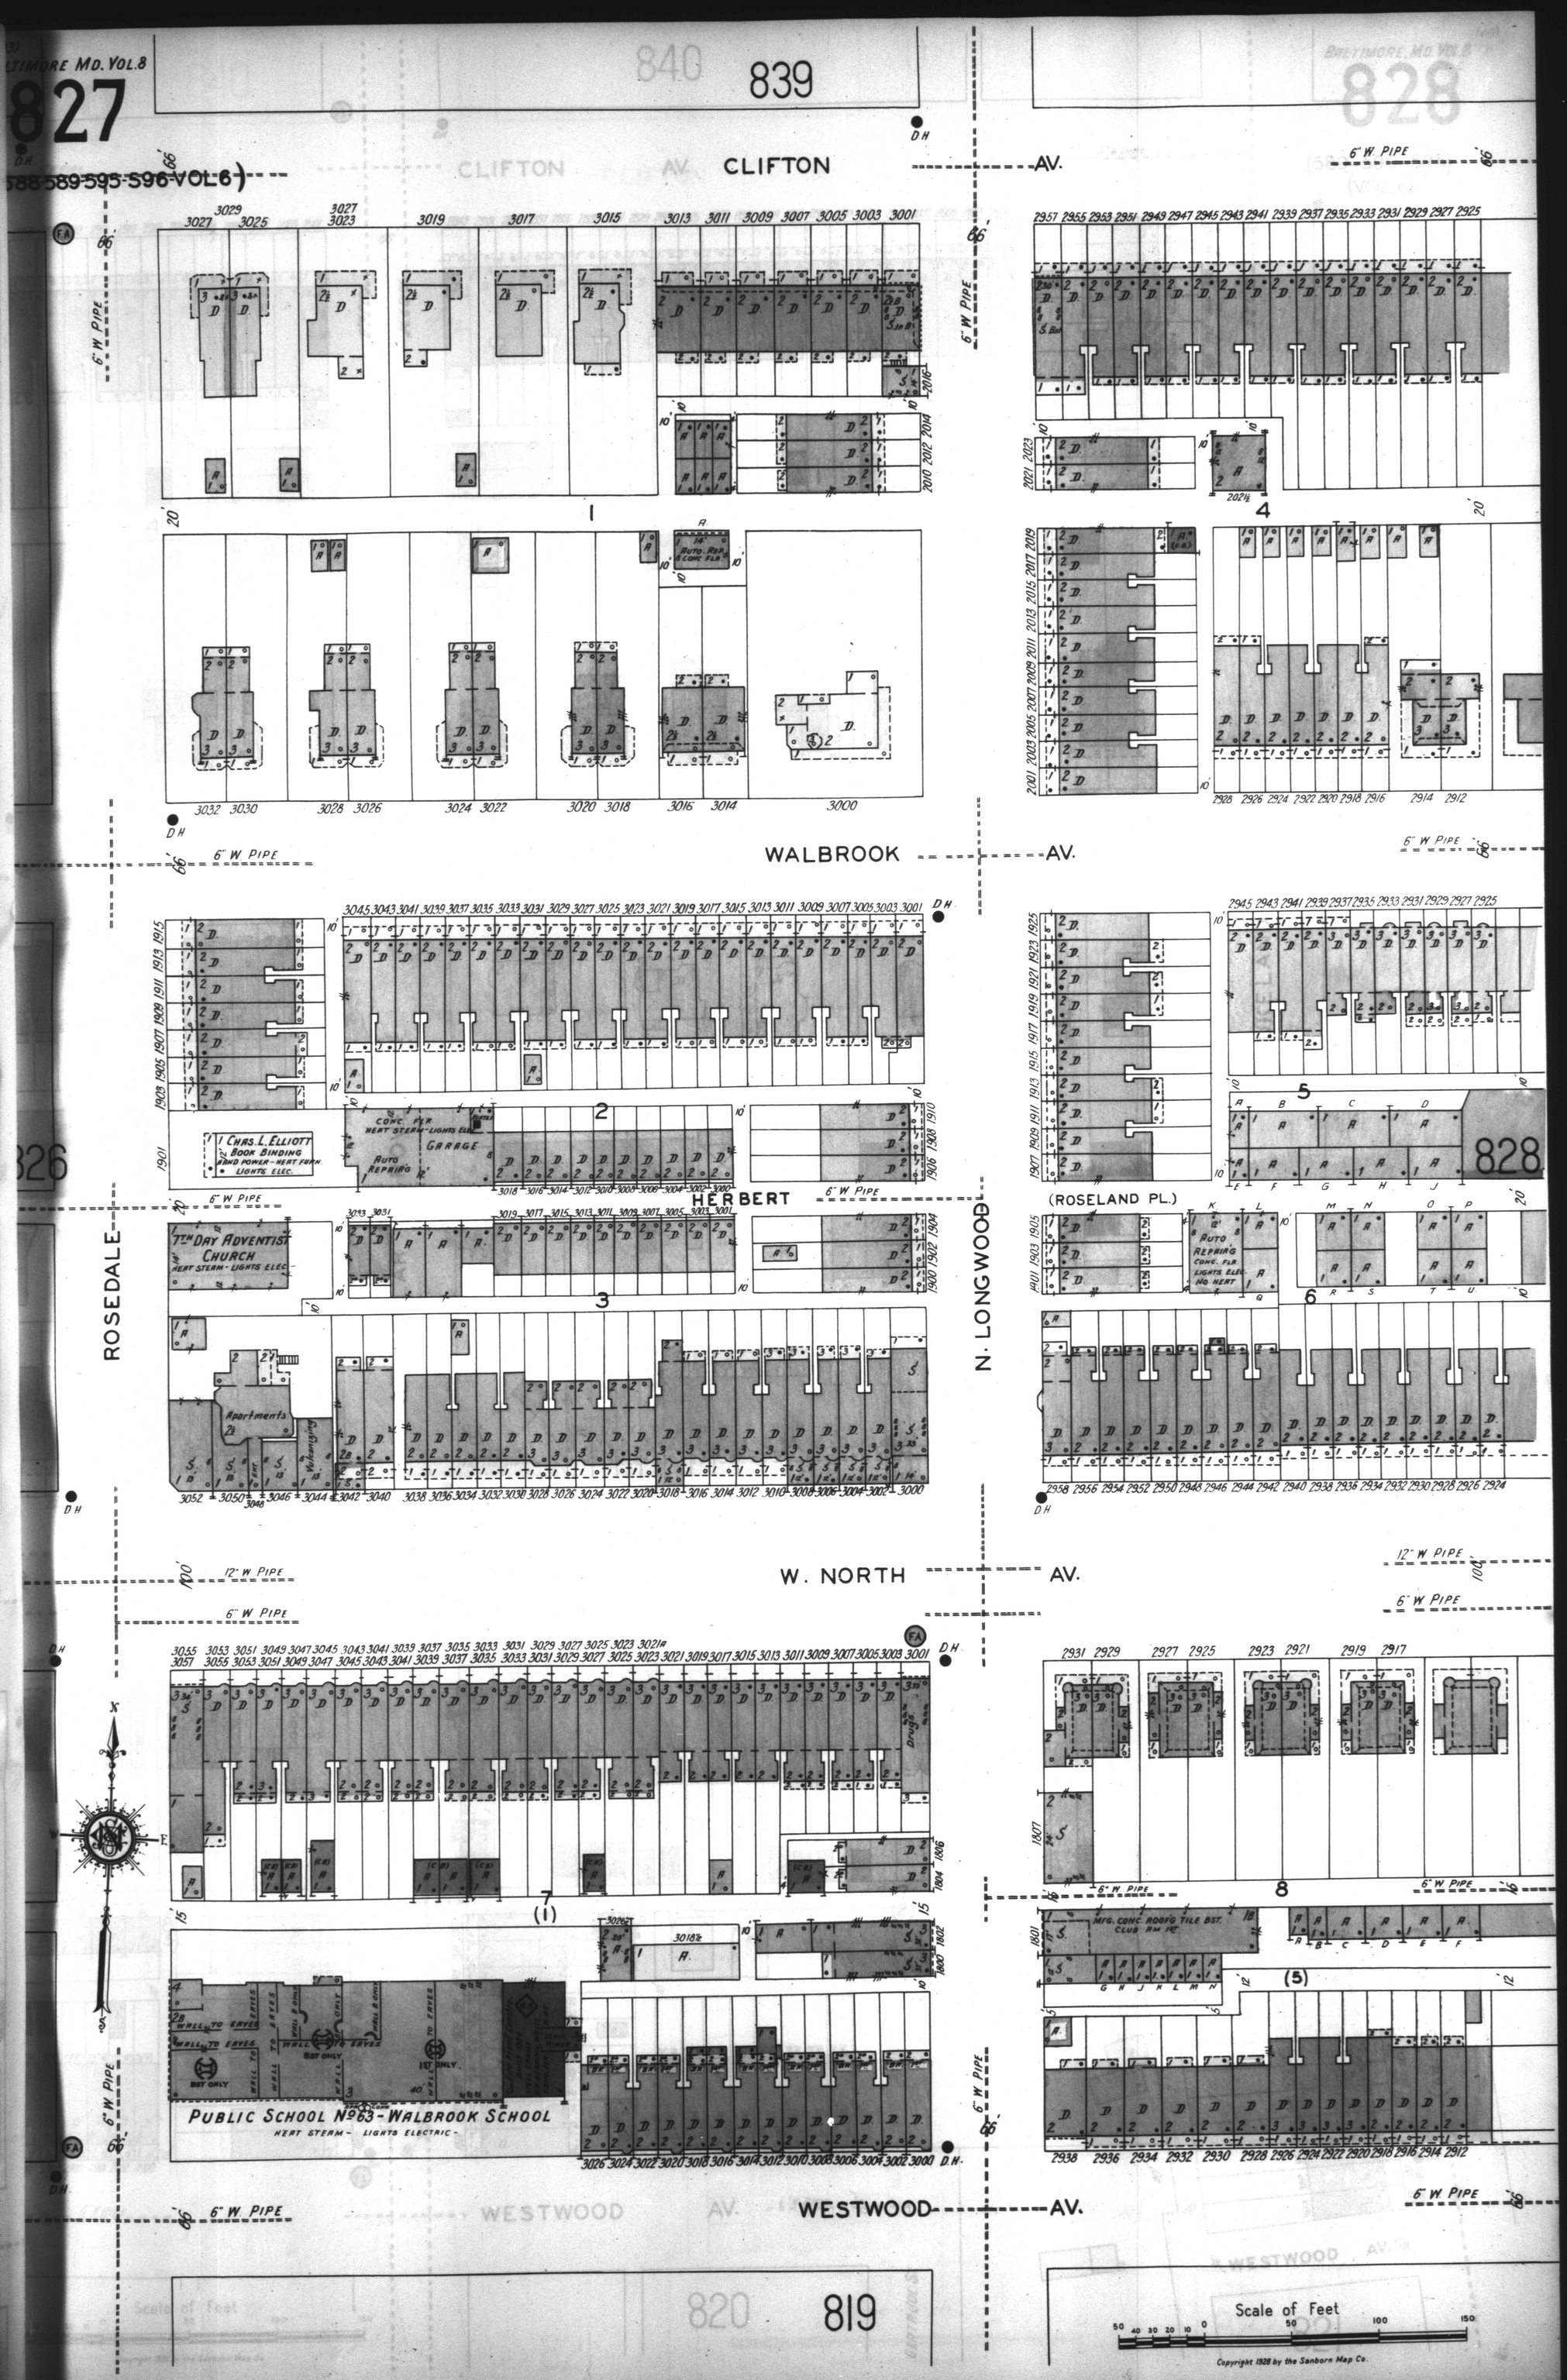
BALTIMORE MD. VOL. 8
827
839
CLIFTON AV.
6" W. PIPE
WALBROOK AV.
HERBERT
ROSEDALE
N. LONGWOOD
(ROSELAND PL.)
828
W. NORTH AV.
12" W. PIPE
6" W. PIPE
CHAS. L. ELLIOTT
BOOK BINDING
HAND POWER - HEAT FURN.
LIGHTS ELEC.
7TH DAY ADVENTIST CHURCH
HEAT STEAM - LIGHTS ELEC.
GARAGE
AUTO REPAIRING
Apartments
PUBLIC SCHOOL No 63 - WALBROOK SCHOOL
HEAT STEAM - LIGHTS ELECTRIC
WESTWOOD AV.
820
819
Scale of Feet
Copyright 1928 by the Sanborn Map Co.