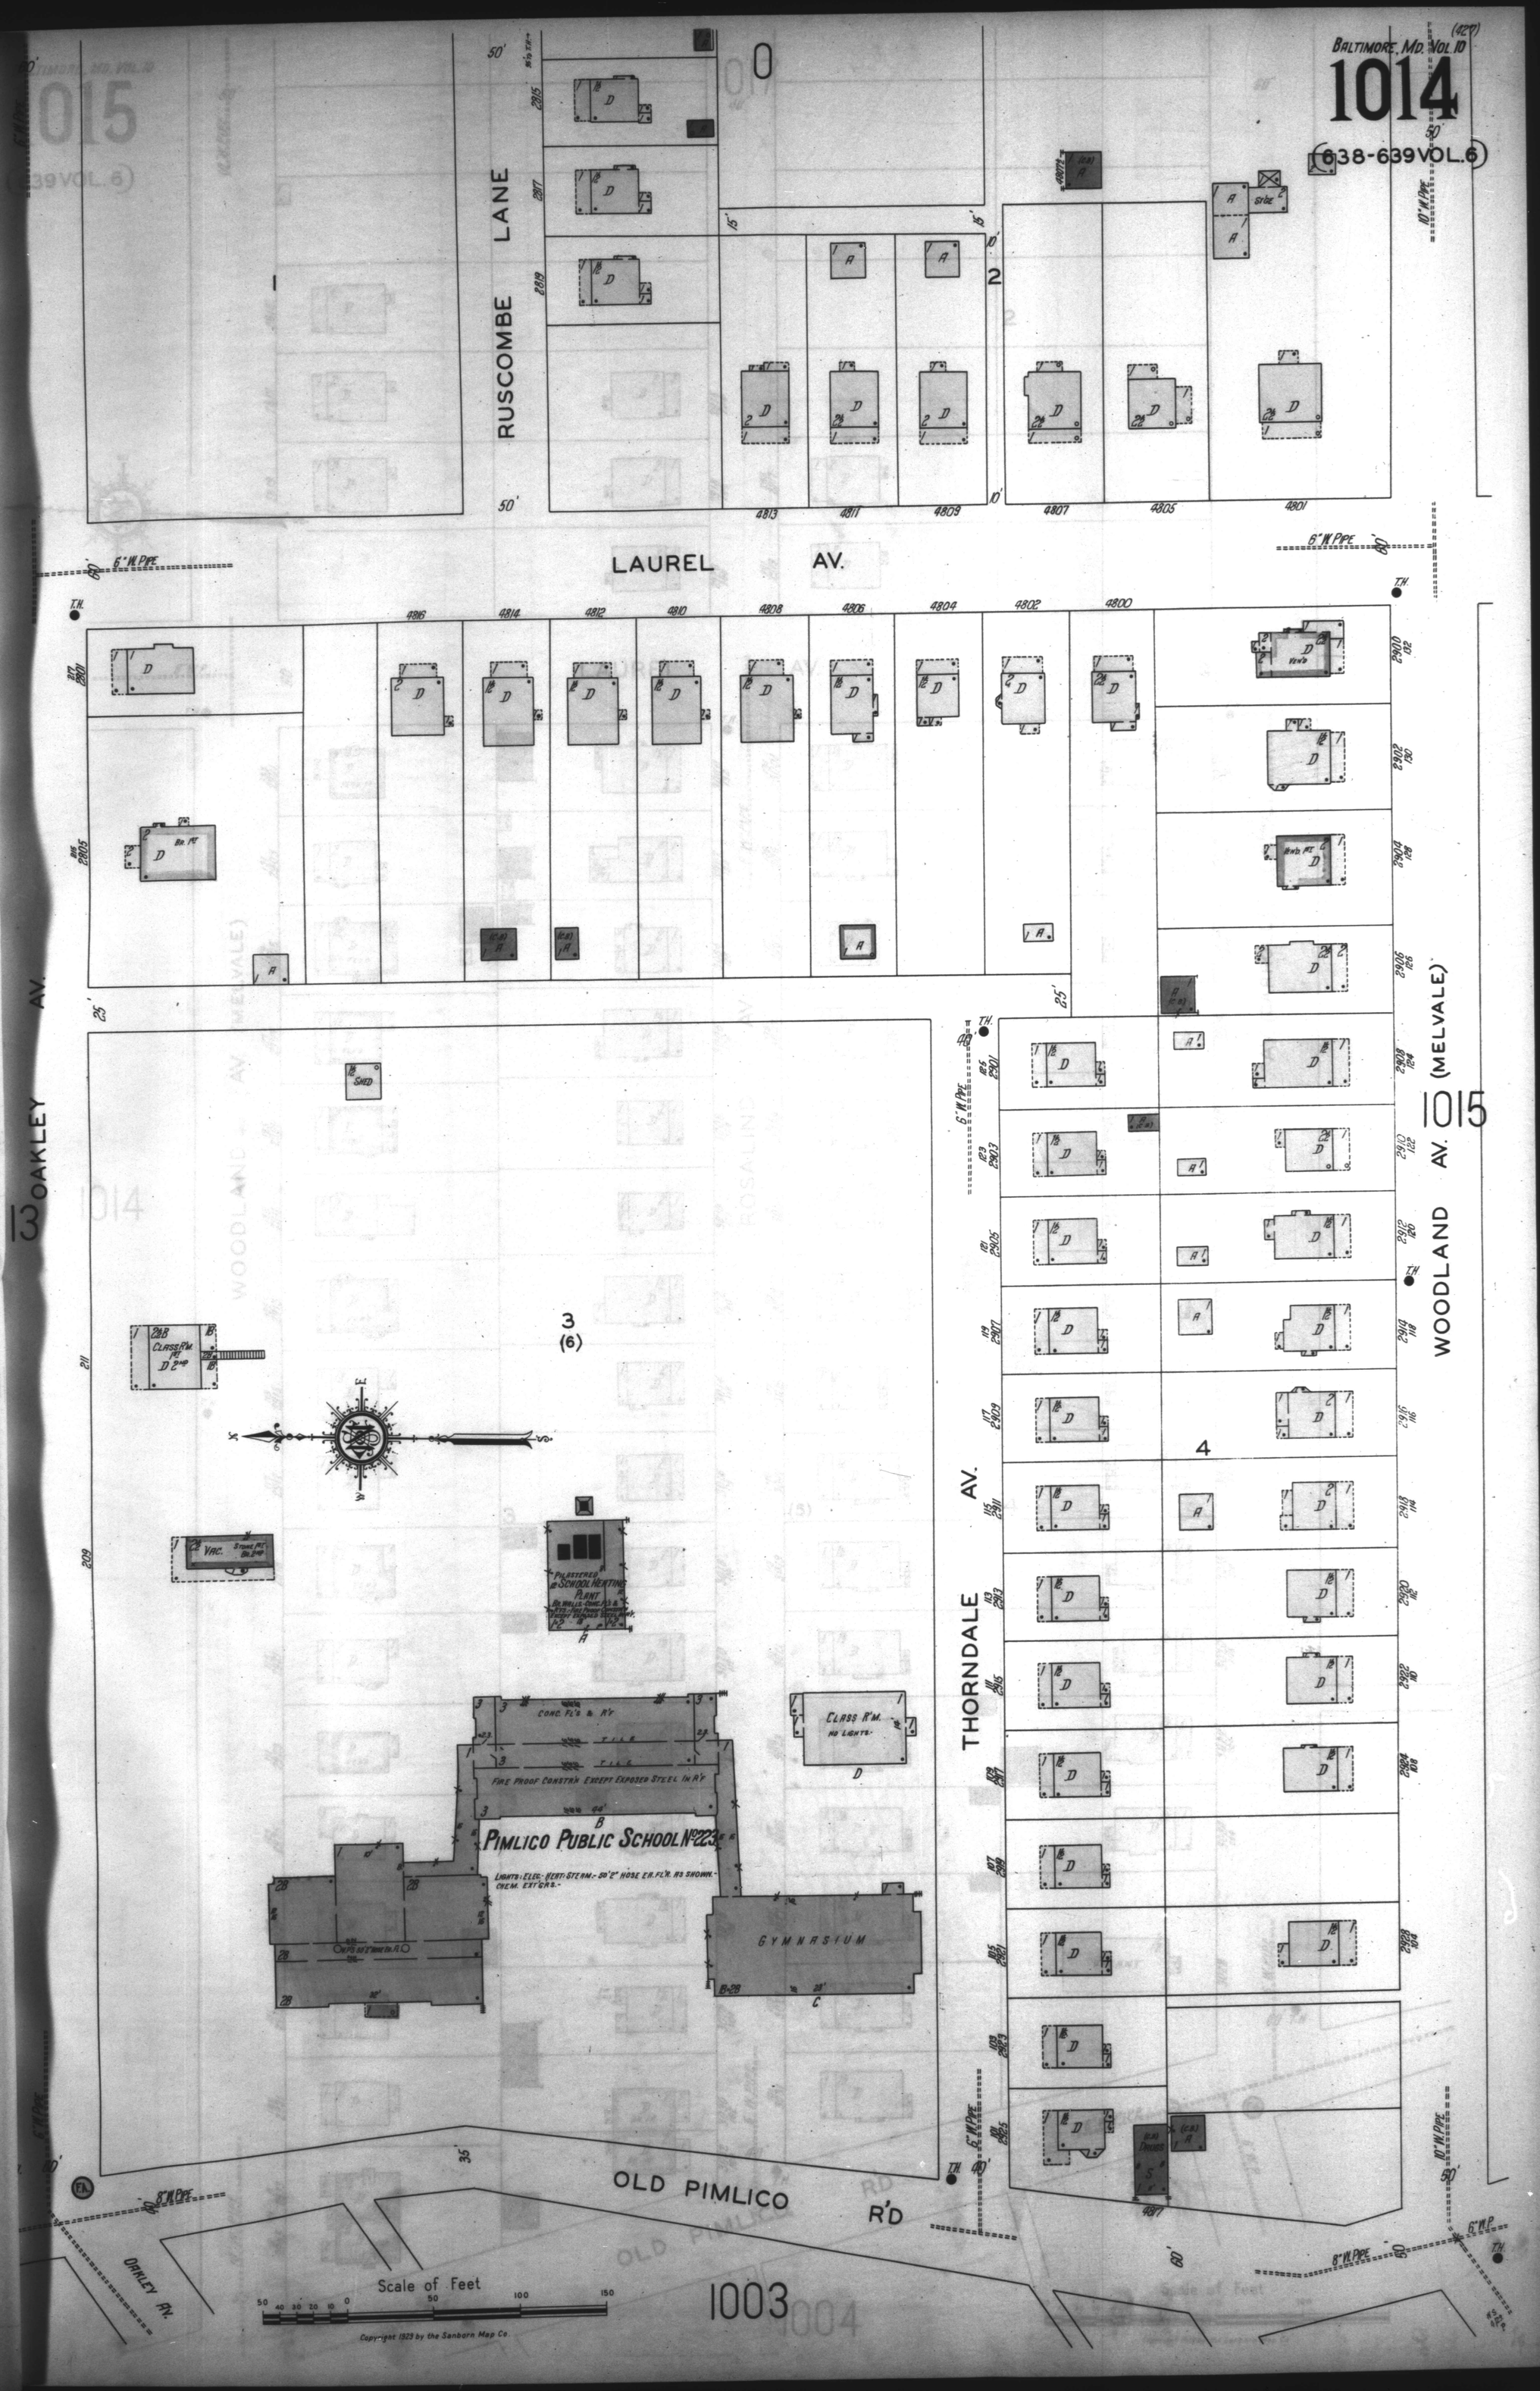
RUSCOMBE LANE
LAUREL AV.
OAKLEY AV.
THORNDALE AV.
WOODLAND AV. (MELVALE)
OLD PIMLICO R'D
OAKLEY AV.
PIMLICO PUBLIC SCHOOL No 223
GYMNASIUM
CLASS R'M. NO LIGHTS
FIRE PROOF CONSTR'N EXCEPT EXPOSED STEEL IN R'F
CONC. FL'S & R'F
TILE
SCHOOL HEATING PLANT
SHED
VAC.
6" W. PIPE
8" W. PIPE
10" W. PIPE
T.H.
Scale of Feet
50 40 30 20 10 0 50 100 150
1003
1015
Copyright 1929 by the Sanborn Map Co.