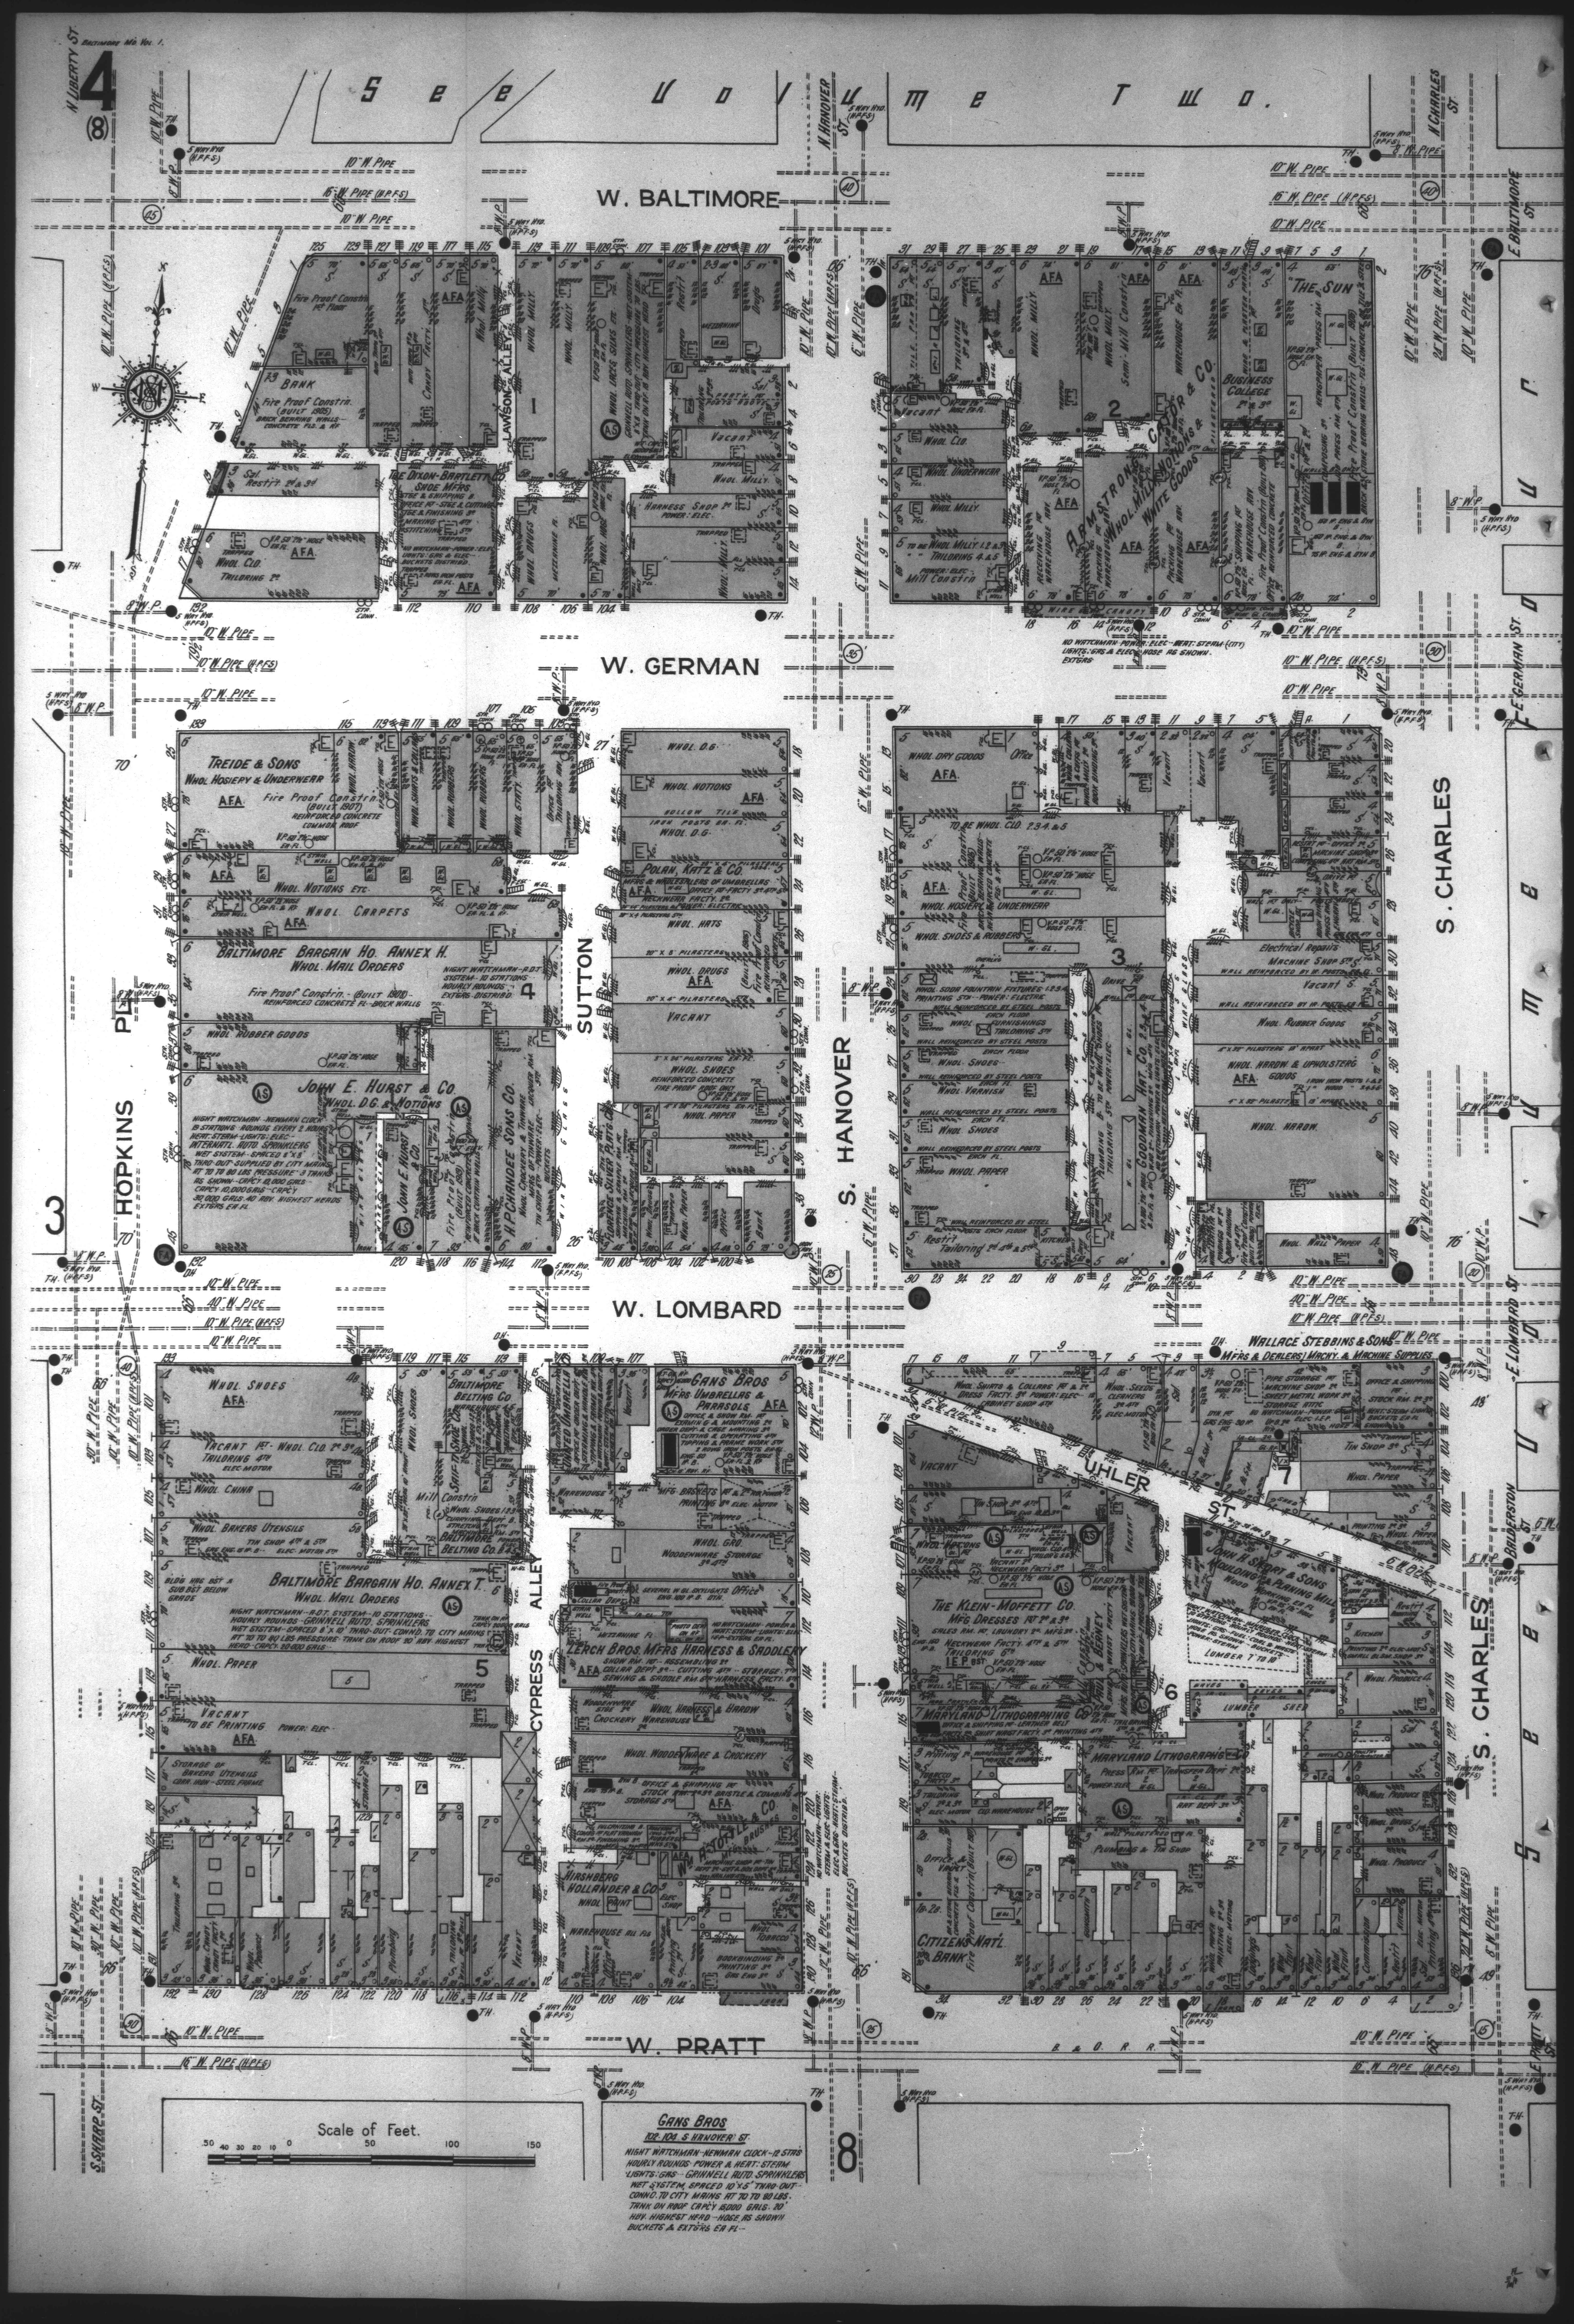
See Volume Two.
W. BALTIMORE
W. GERMAN
W. LOMBARD
W. PRATT
N. LIBERTY ST.
N. HANOVER ST.
N. CHARLES ST.
E. BALTIMORE ST.
E. GERMAN ST.
E. LOMBARD ST.
E. PRATT ST.
S. HOPKINS PL.
SUTTON
S. HANOVER
S. CHARLES
CYPRESS ALLEY
UHLER ST.
BILDERSTON
S. SHARP ST.
LAWSON ALLEY
THE SUN
BANK
Fire Proof Constr.
THE DIXON-BARTLETT SHOE MFRS
ARMSTRONG, CATOR & CO.
WHOL. MILLINERY & WHITE GOODS
BUSINESS COLLEGE
TREIDE & SONS
WHOL. HOSIERY & UNDERWEAR
BALTIMORE BARGAIN HO. ANNEX H.
WHOL. MAIL ORDERS
JOHN E. HURST & CO.
WHOL. D.G. & NOTIONS
H. P. CHANDEE SONS CO.
POLAN, KATZ & CO.
GOODMAN HAT CO.
WALLACE STEBBINS & SONS
MFRS. & DEALERS | MACHY. & MACHINE SUPPLIES
BALTIMORE BARGAIN HO. ANNEX T.
BALTIMORE BELTING CO.
GANS BROS
MFRS. UMBRELLAS & PARASOLS
LERCH BROS. MFRS HARNESS & SADDLERY
HIRSHBERG HOLLANDER & CO.
THE KLEIN-MOFFETT CO.
MFG. DRESSES
MARYLAND LITHOGRAPHING CO.
CITIZENS NAT'L BANK
JOHN H. STUART & SONS
MOULDING & PLANING MILL
B. & O. R. R.
Scale of Feet.
GANS BROS
102-104 S. HANOVER ST.
NIGHT WATCHMAN-NEWMAN CLOCK-12 STAS
HOURLY ROUNDS: POWER & HEAT: STEAM
LIGHTS: GAS-GRINNELL AUTO. SPRINKLERS
WET SYSTEM, SPACED 10'X5' TWO-OUT-
CONND. TO CITY MAINS AT 70 TO 80 LBS.
TANK ON ROOF CAPCY 15,000 GALS. 20'
HBV. HIGHEST HEAD-HOSE AS SHOWN
BUCKETS & EXTGRS. EA FL.