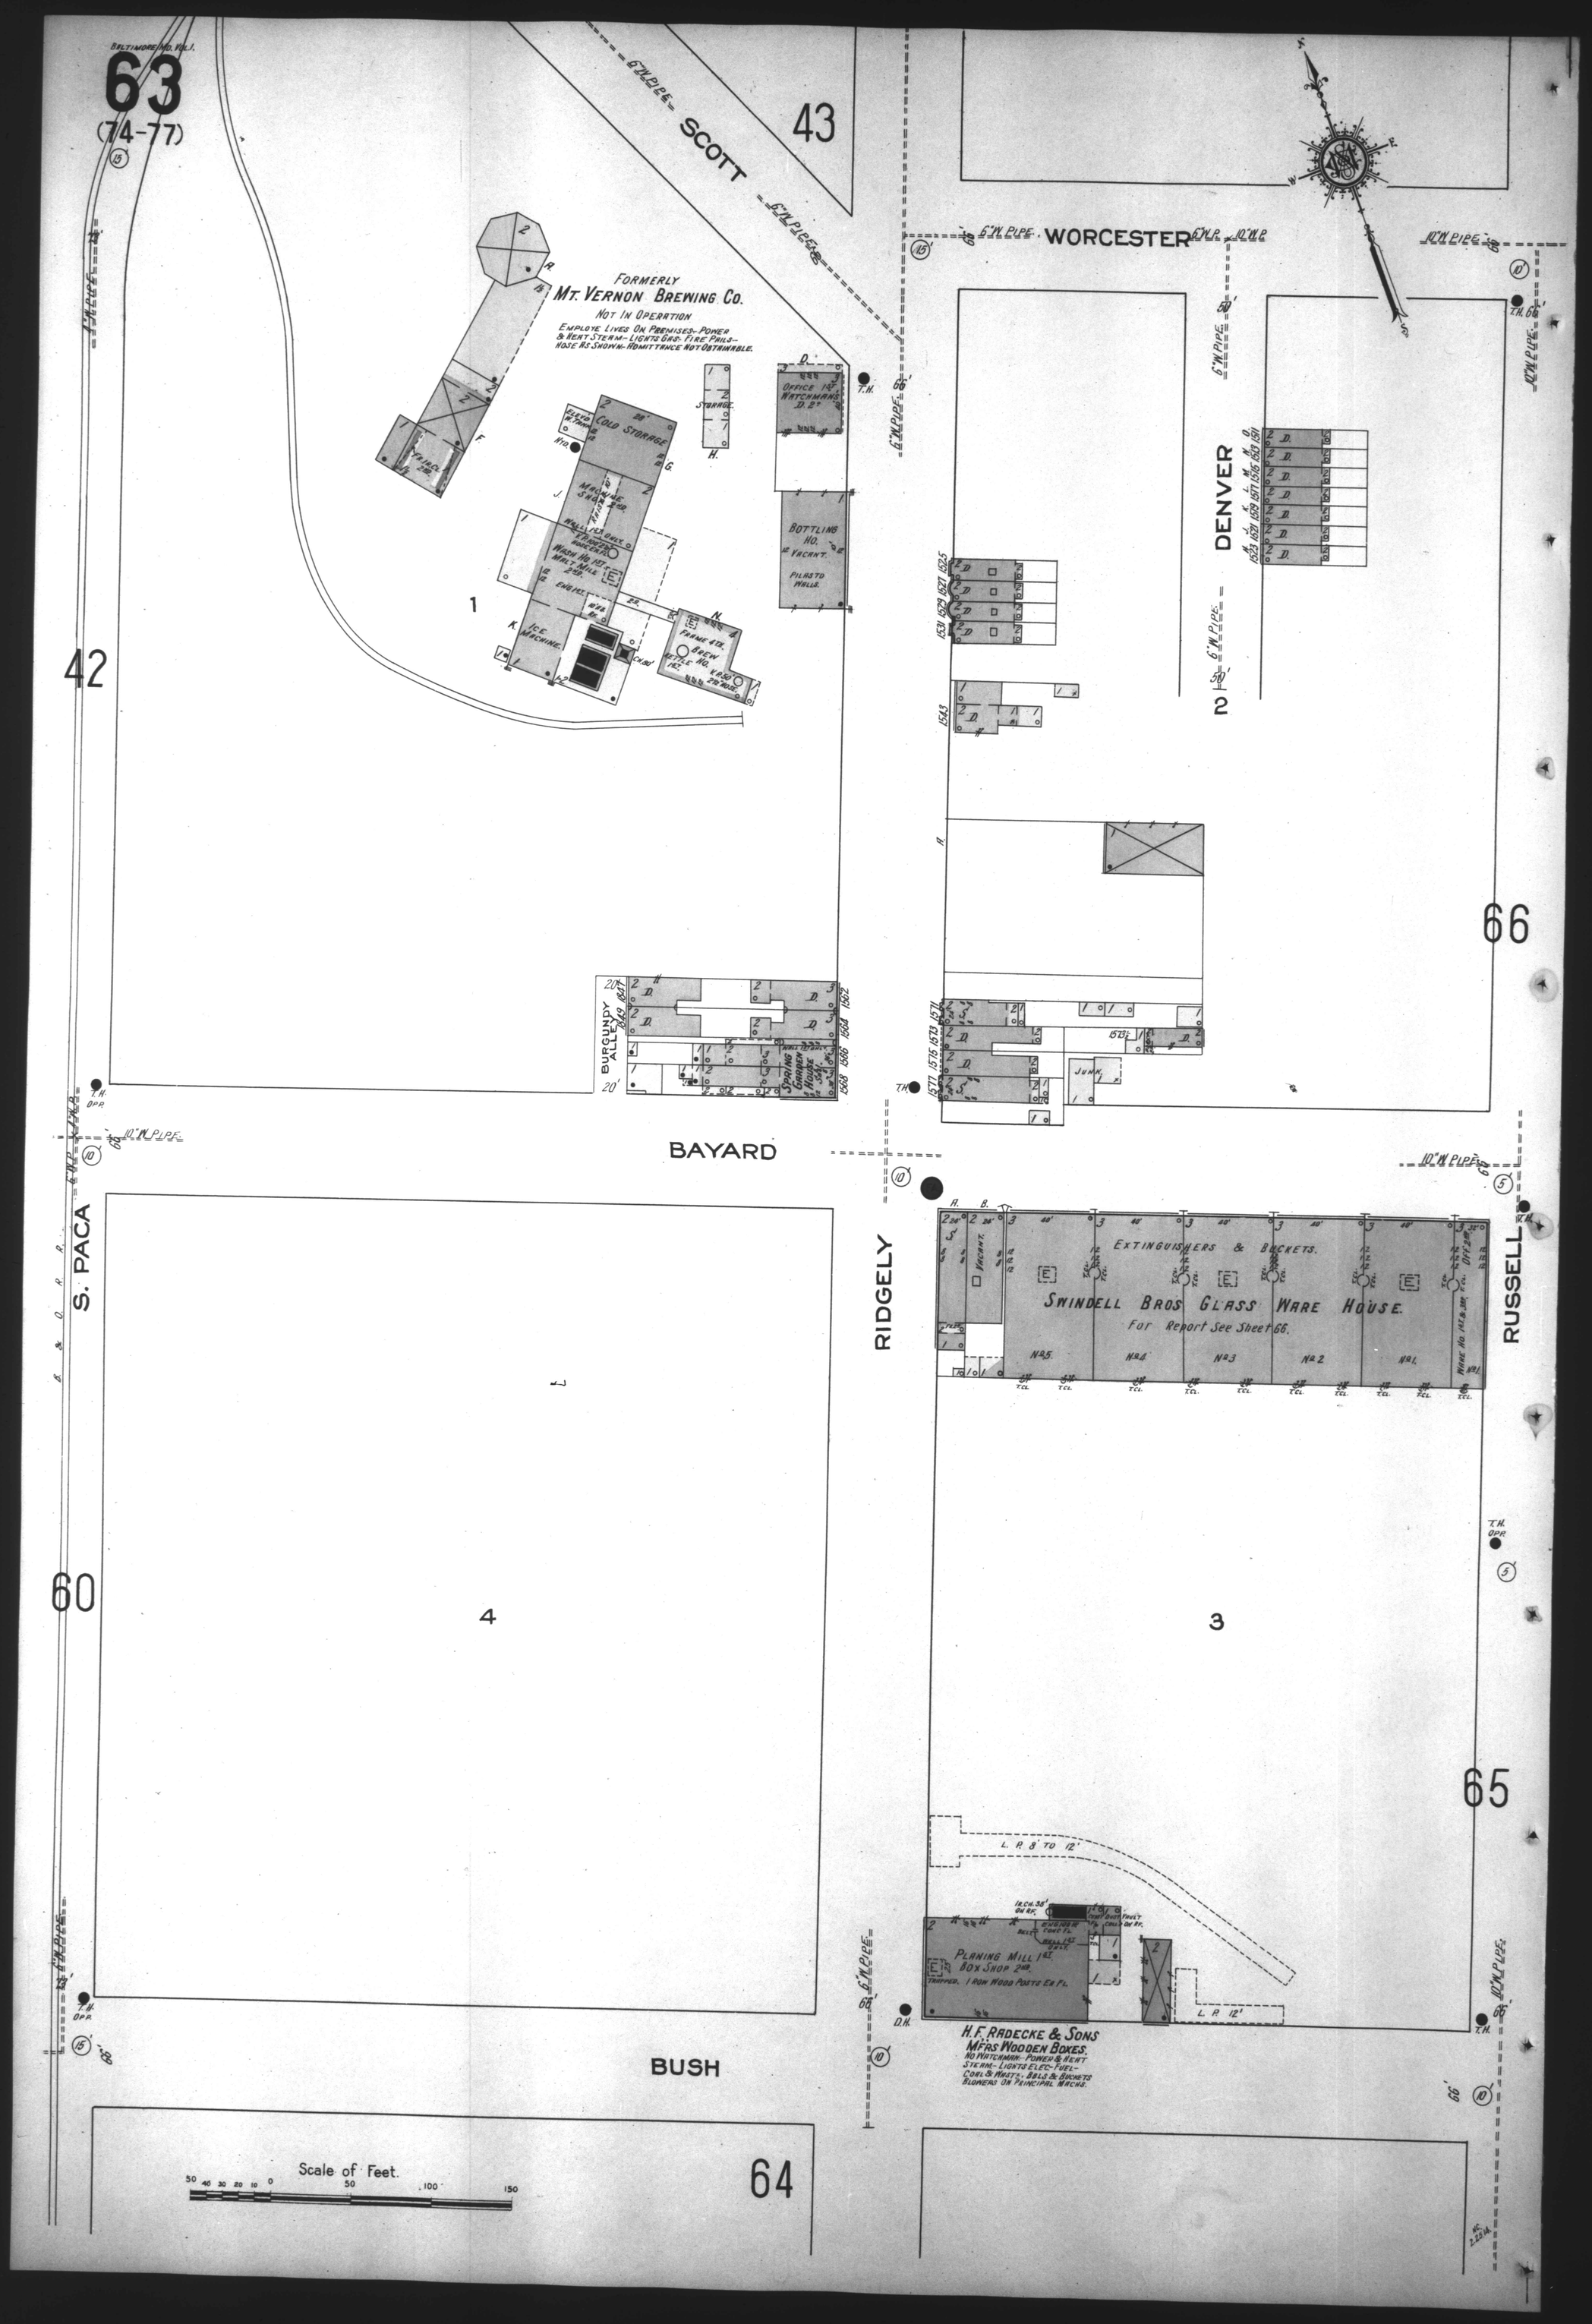
BALTIMORE MD. VOL. I.
63
(74-77)
43
SCOTT
6" W. PIPE
WORCESTER
DENVER
FORMERLY
MT. VERNON BREWING CO.
NOT IN OPERATION
EMPLOYE LIVES ON PREMISES-POWER & HEAT STEAM-LIGHTS GAS-FIRE PAILS-HOSE AS SHOWN-ADMITTANCE NOT OBTAINABLE.
COLD STORAGE
MACHINE SHOP
WASH HO. 1ST
MALT HOUSE 2ND
ENGINES
ICE MACHINE
STORAGE
OFFICE 1ST WATCHMAN'S D. 2ND
BOTTLING HO.
VACANT
PILASTD WALLS
FRAME STR.
BREW HO.
KETTLE
42
66
BURGUNDY ALLEY
SPRING GARDEN HOUSE
JUNK
BAYARD
S. PACA
RIDGELY
RUSSELL
EXTINGUISHERS & BUCKETS.
SWINDELL BROS GLASS WARE HOUSE.
For Report See Sheet 66.
60
65
PLANING MILL 1ST
BOX SHOP 2ND
TRAPPED. 1 ROW WOOD POSTS EN FL.
L. P. 8' TO 12'
L. P. 12'
H. F. RADECKE & SONS
MFRS WOODEN BOXES.
NO WATCHMAN-POWER & HEAT
STEAM-LIGHTS ELEC-FUEL-
COAL & WASTE-PAILS & BUCKETS
BLOWERS ON PRINCIPAL MACHS.
BUSH
64
Scale of Feet.
50 40 30 20 10 0 50 100 150