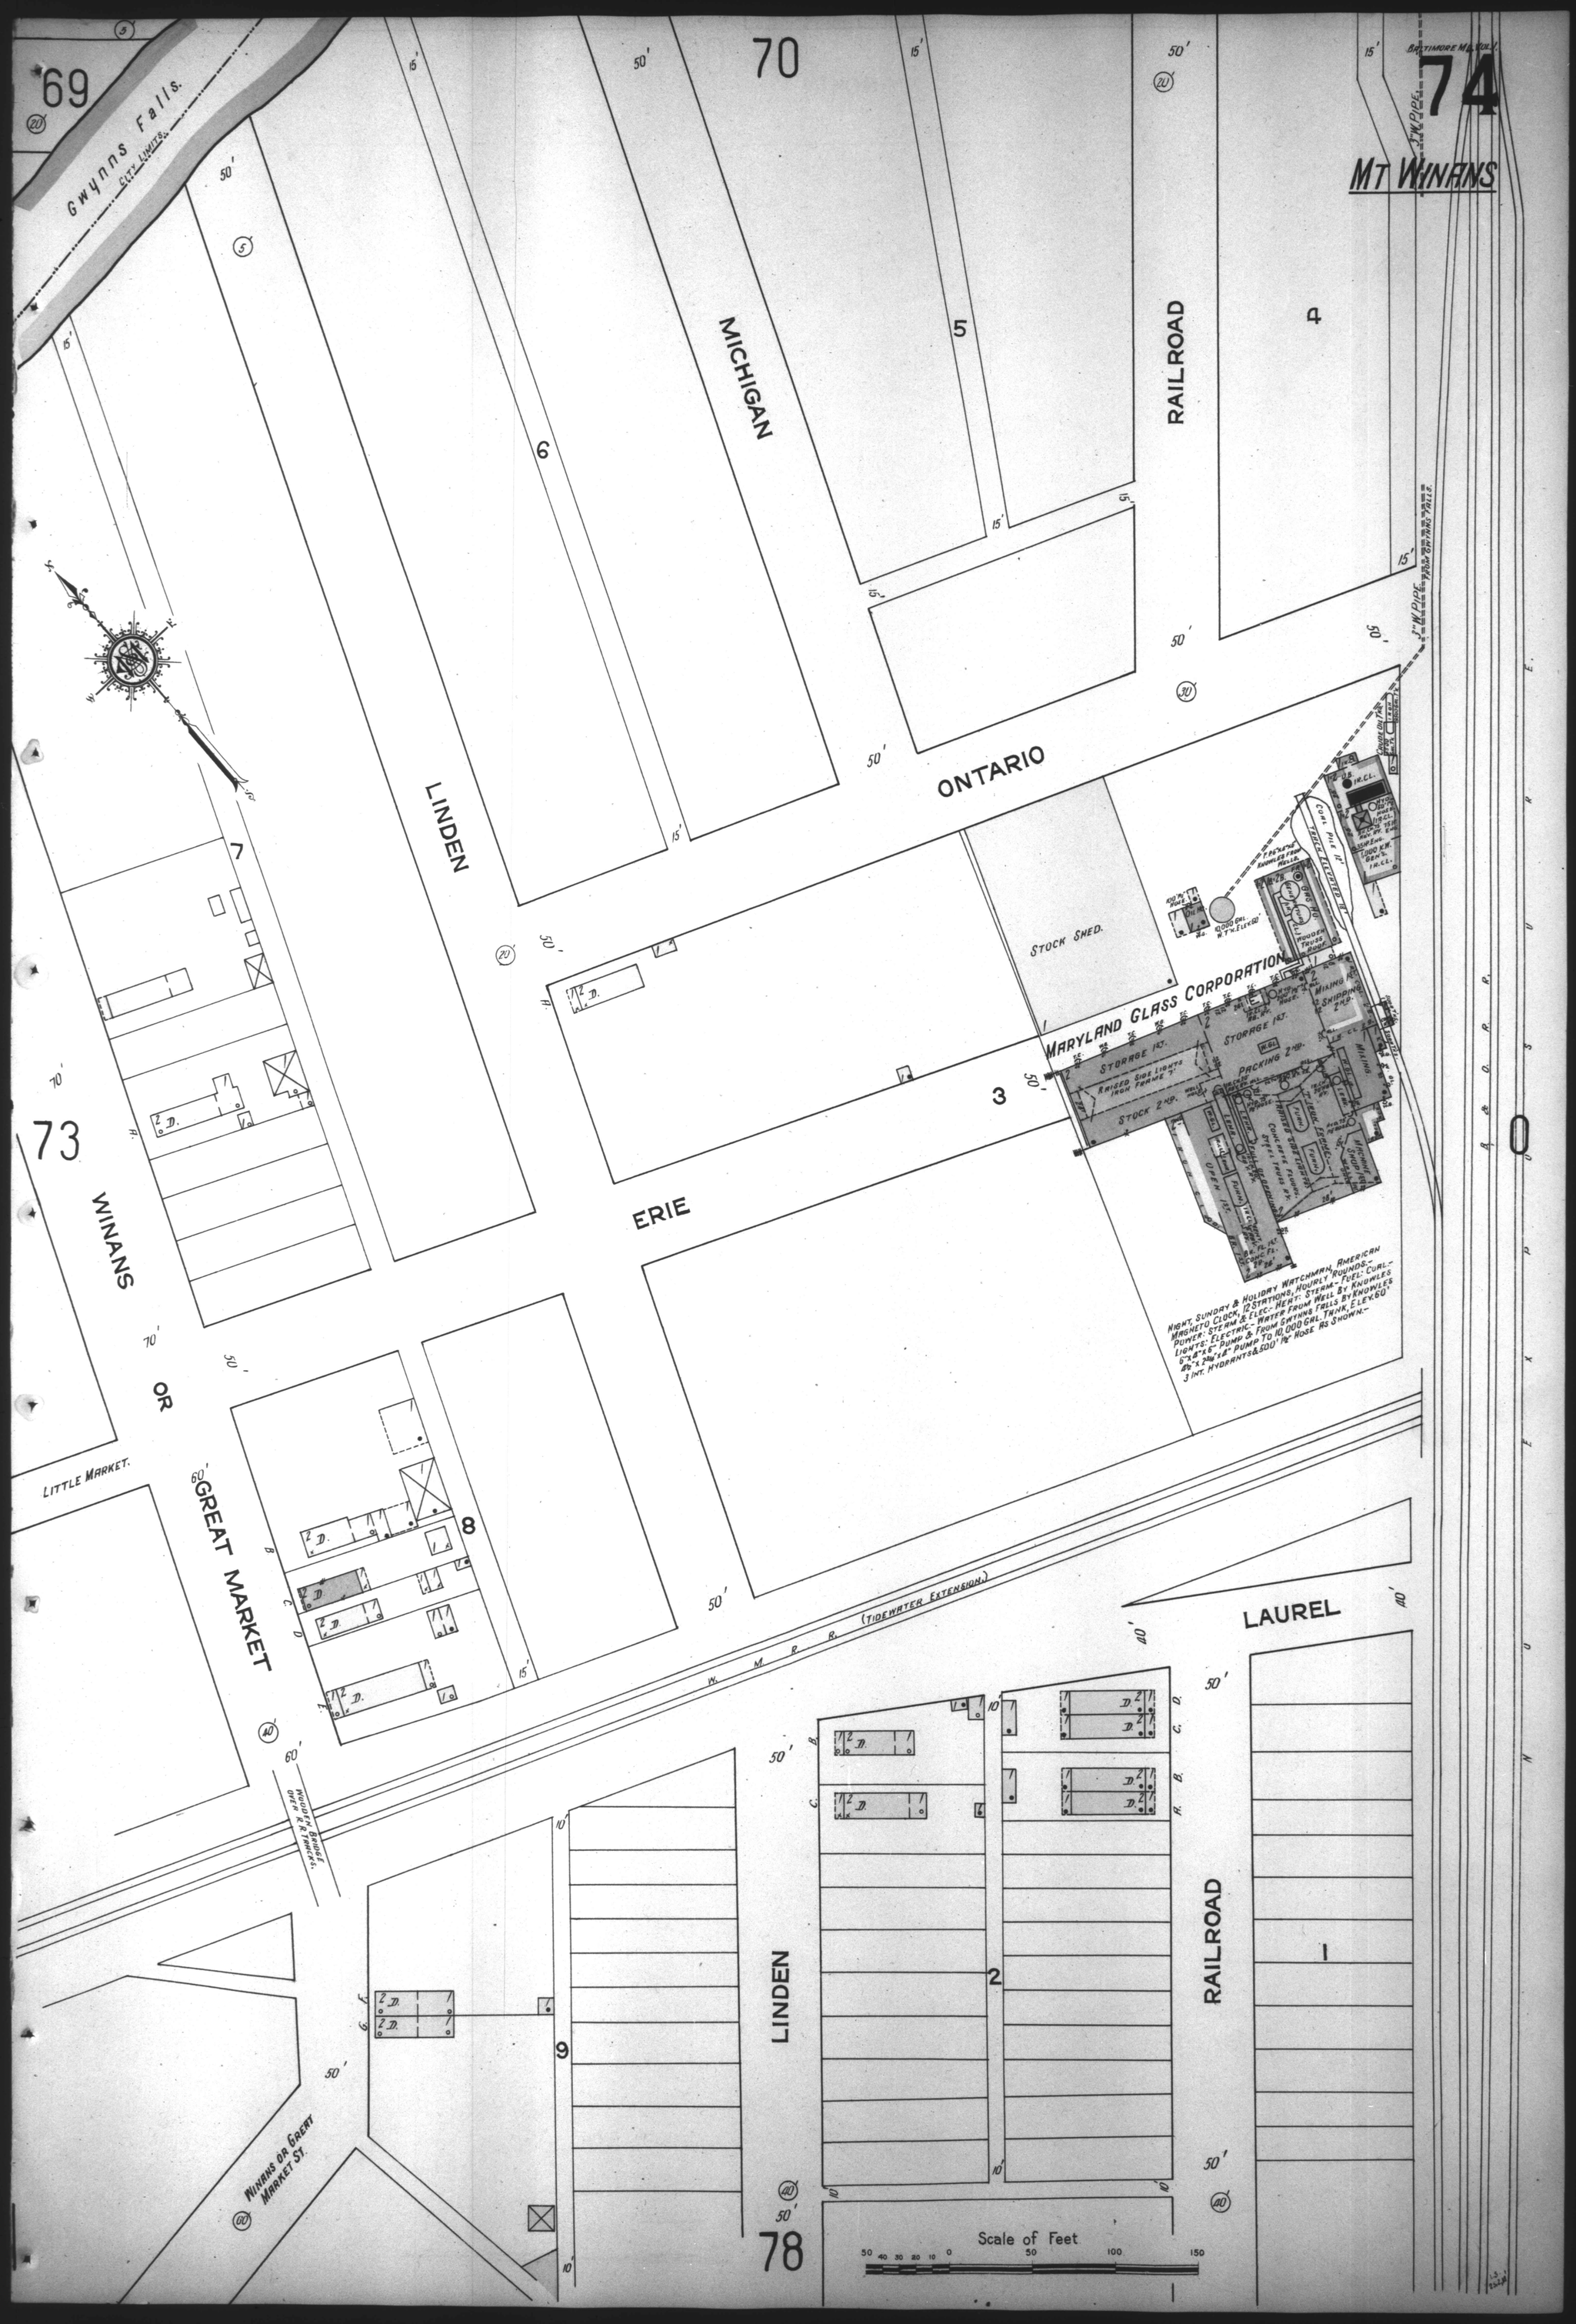
69
Gwynns Falls.
City Limits.
70
74
Mt Winans
Baltimore M. & Col.
1" W. Pipe
1" W. Pipe from Gwynns Falls.
Michigan
Railroad
Ontario
Linden
Erie
Winans or Great Market
Little Market.
Maryland Glass Corporation
Stock Shed.
Storage 1st.
Raised Side Lights Iron Frame 7'
Stock 2nd.
Packing 2nd.
Mixing
Shipping 2nd.
Machine Shop
Night, Sunday & Holiday Watchman, American Marketo Clock, 12 Stations, Hourly "Rounds.-
Power: Steam & Elec.- Heat: Steam.- Fuel: Coal.-
Lights: Electric.- Water From Well By Knowles
6"x8"x6" Pump & From Gwynns Falls By Knowles
8½"x24"x18" Pump To 10,000 Gal. Tank, Elev. 60'
3 Int. Hydrants & 500' 1½" Hose As Shown.-
Woodyn Bridge Over R.R. Tracks.
Winans or Great Market St.
W. M. R. R. (Tidewater Extension.)
Laurel
Railroad
Linden
Scale of Feet
50 40 30 20 10 0 50 100 150