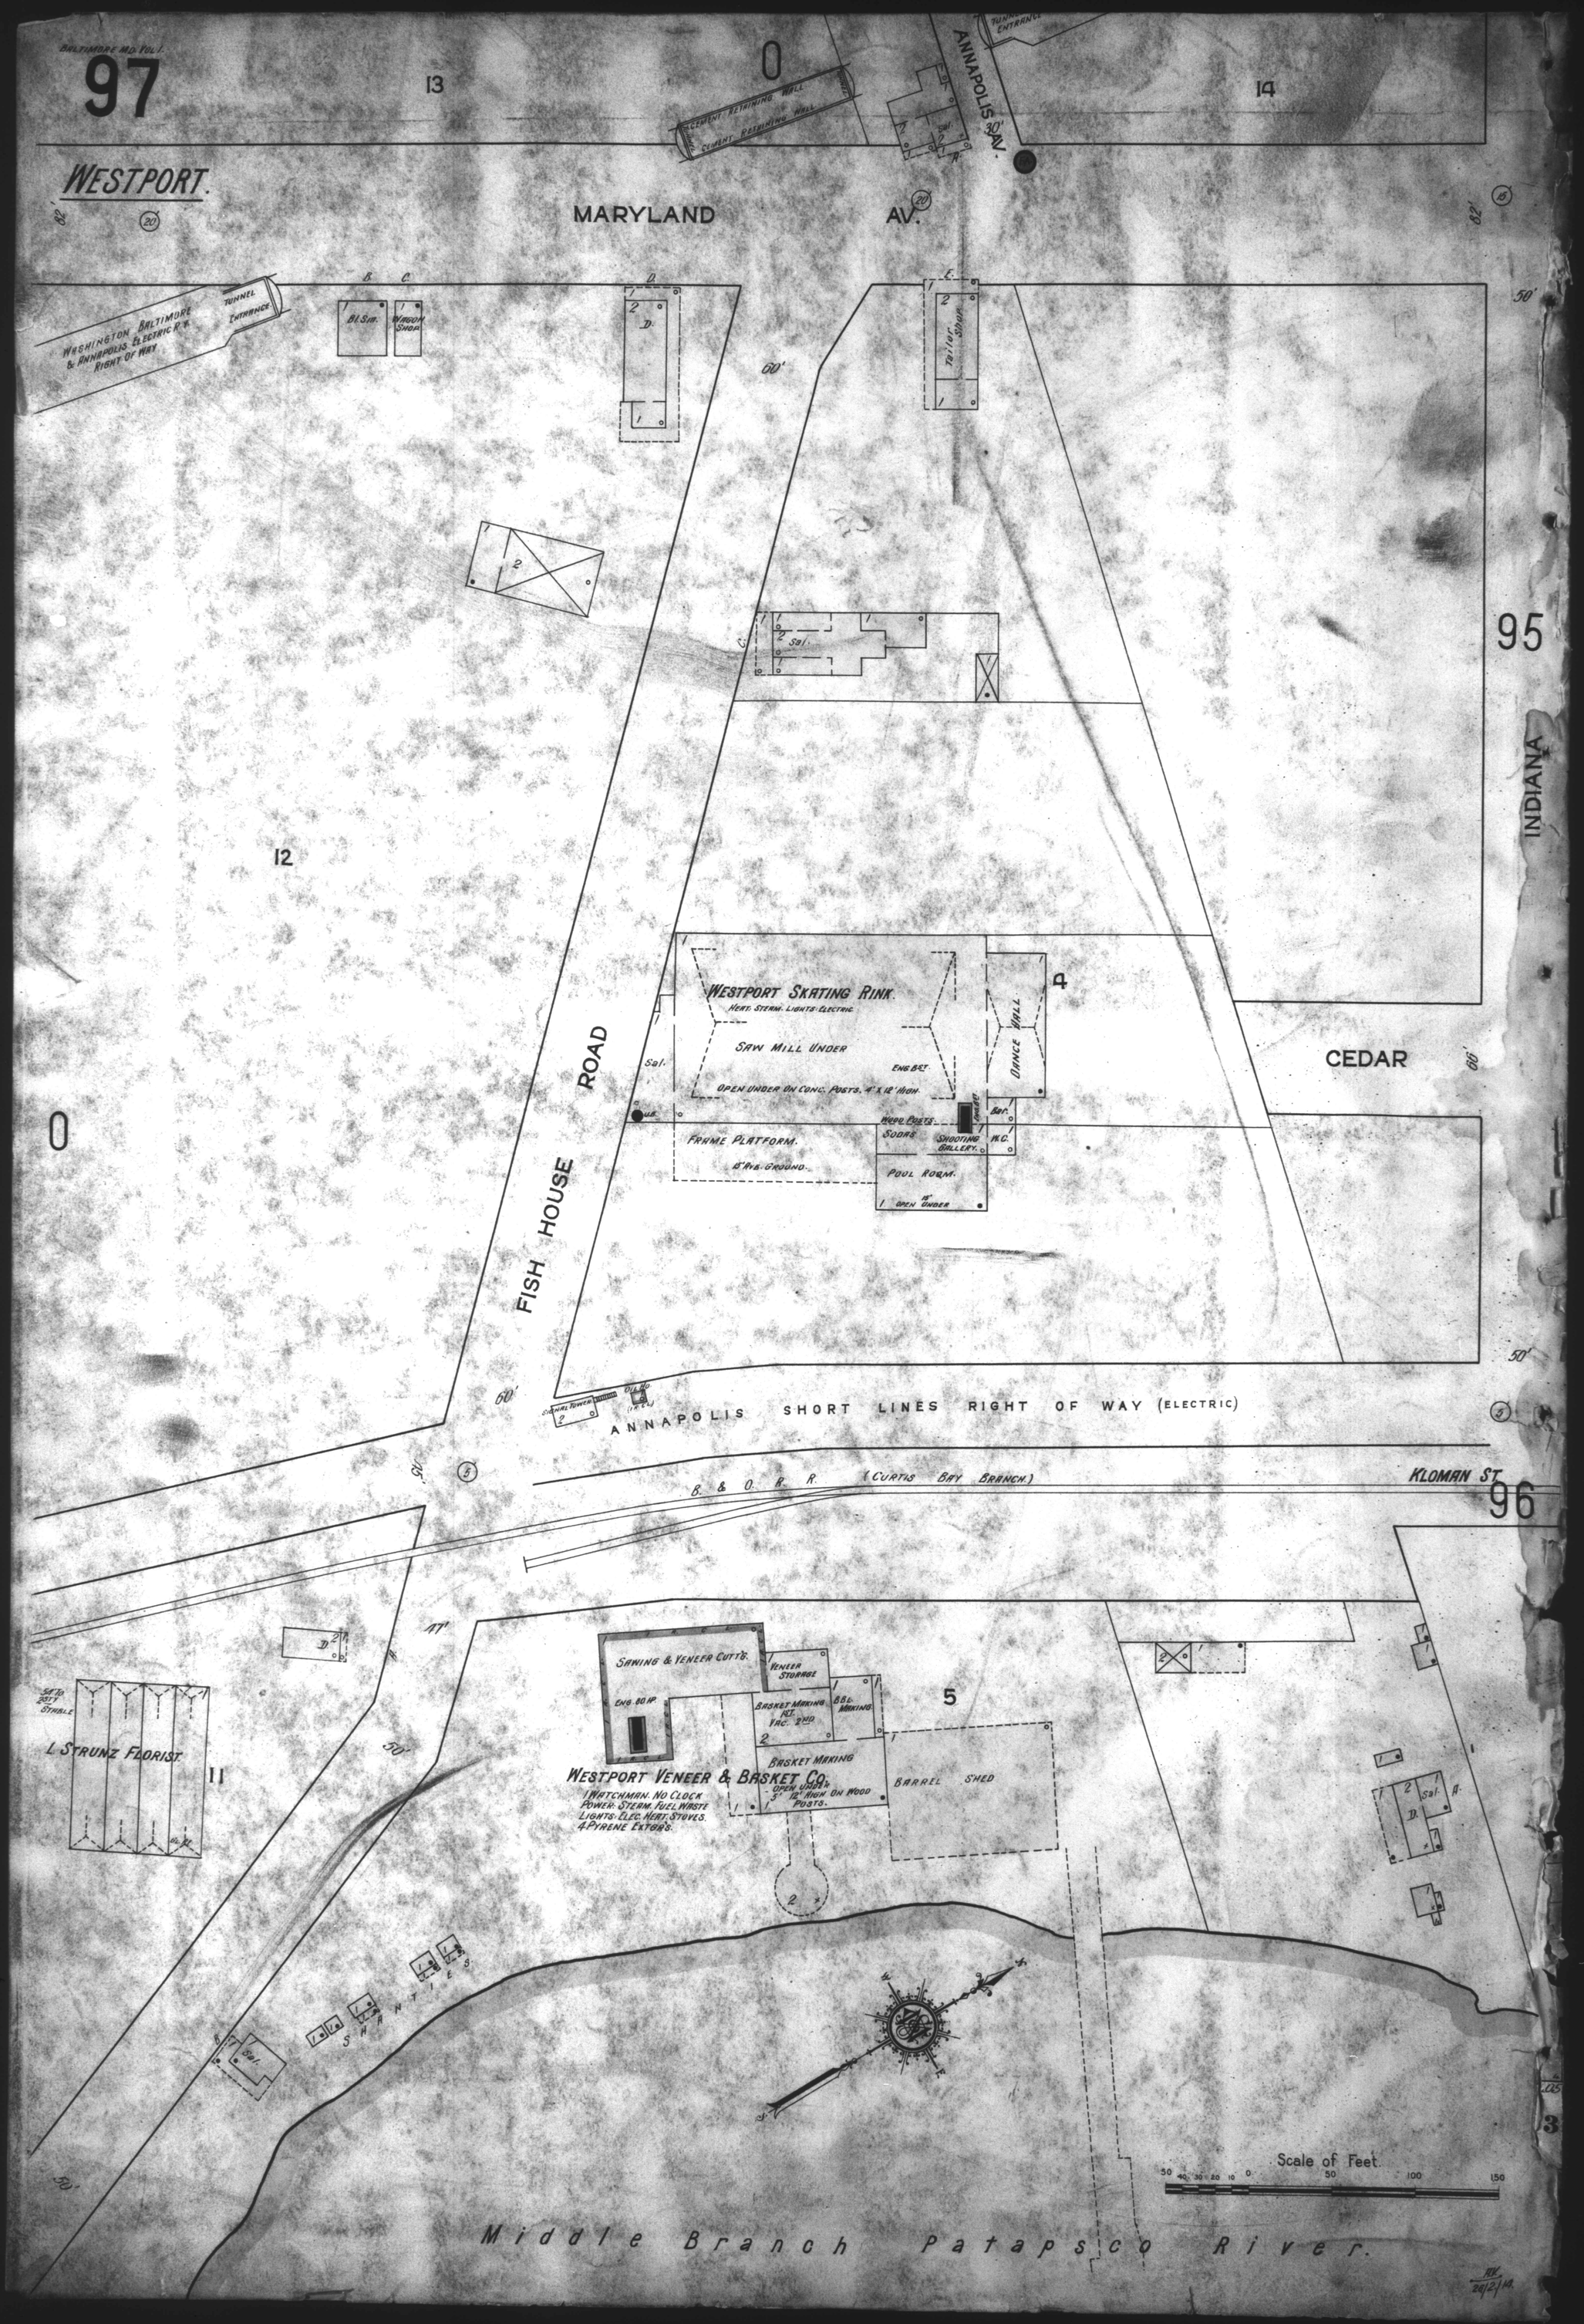
BALTIMORE MD. VOL. I.
97
13
0
14
CEMENT RETAINING WALL
ANNAPOLIS AV.
WESTPORT.
MARYLAND AV.
WASHINGTON BALTIMORE & ANNAPOLIS ELECTRIC R.R. RIGHT OF WAY
TUNNEL ENTRANCE
Bl. Sm.
WAGON SHOP
TAILOR SHOP
95
12
INDIANA
WESTPORT SKATING RINK.
HEAT. STEAM. LIGHTS. ELECTRIC
SAW MILL UNDER
OPEN UNDER ON CONC. POSTS. 4' X 12' HIGH.
DANCE HALL
FRAME PLATFORM.
POOL ROOM.
SODAS
SHOOTING GALLERY.
W.C.
4
CEDAR
FISH HOUSE ROAD
ANNAPOLIS SHORT LINES RIGHT OF WAY (ELECTRIC)
B. & O. R. R. (CURTIS BAY BRANCH)
KLOMAN ST.
96
SAWING & VENEER CUTT'G.
ENG. 80 H.P.
VENEER STORAGE
BASKET MAKING
BBL. MAKING
BASKET MAKING
BARREL SHED
WESTPORT VENEER & BASKET CO.
1 WATCHMAN. NO CLOCK
POWER: STEAM. FUEL WASTE
LIGHTS: ELEC. HEAT. STOVES.
4 PYRENE EXTGR'S.
5
L. STRUNZ FLORIST
11
SHANTIES
Scale of Feet.
Middle Branch Patapsco River.