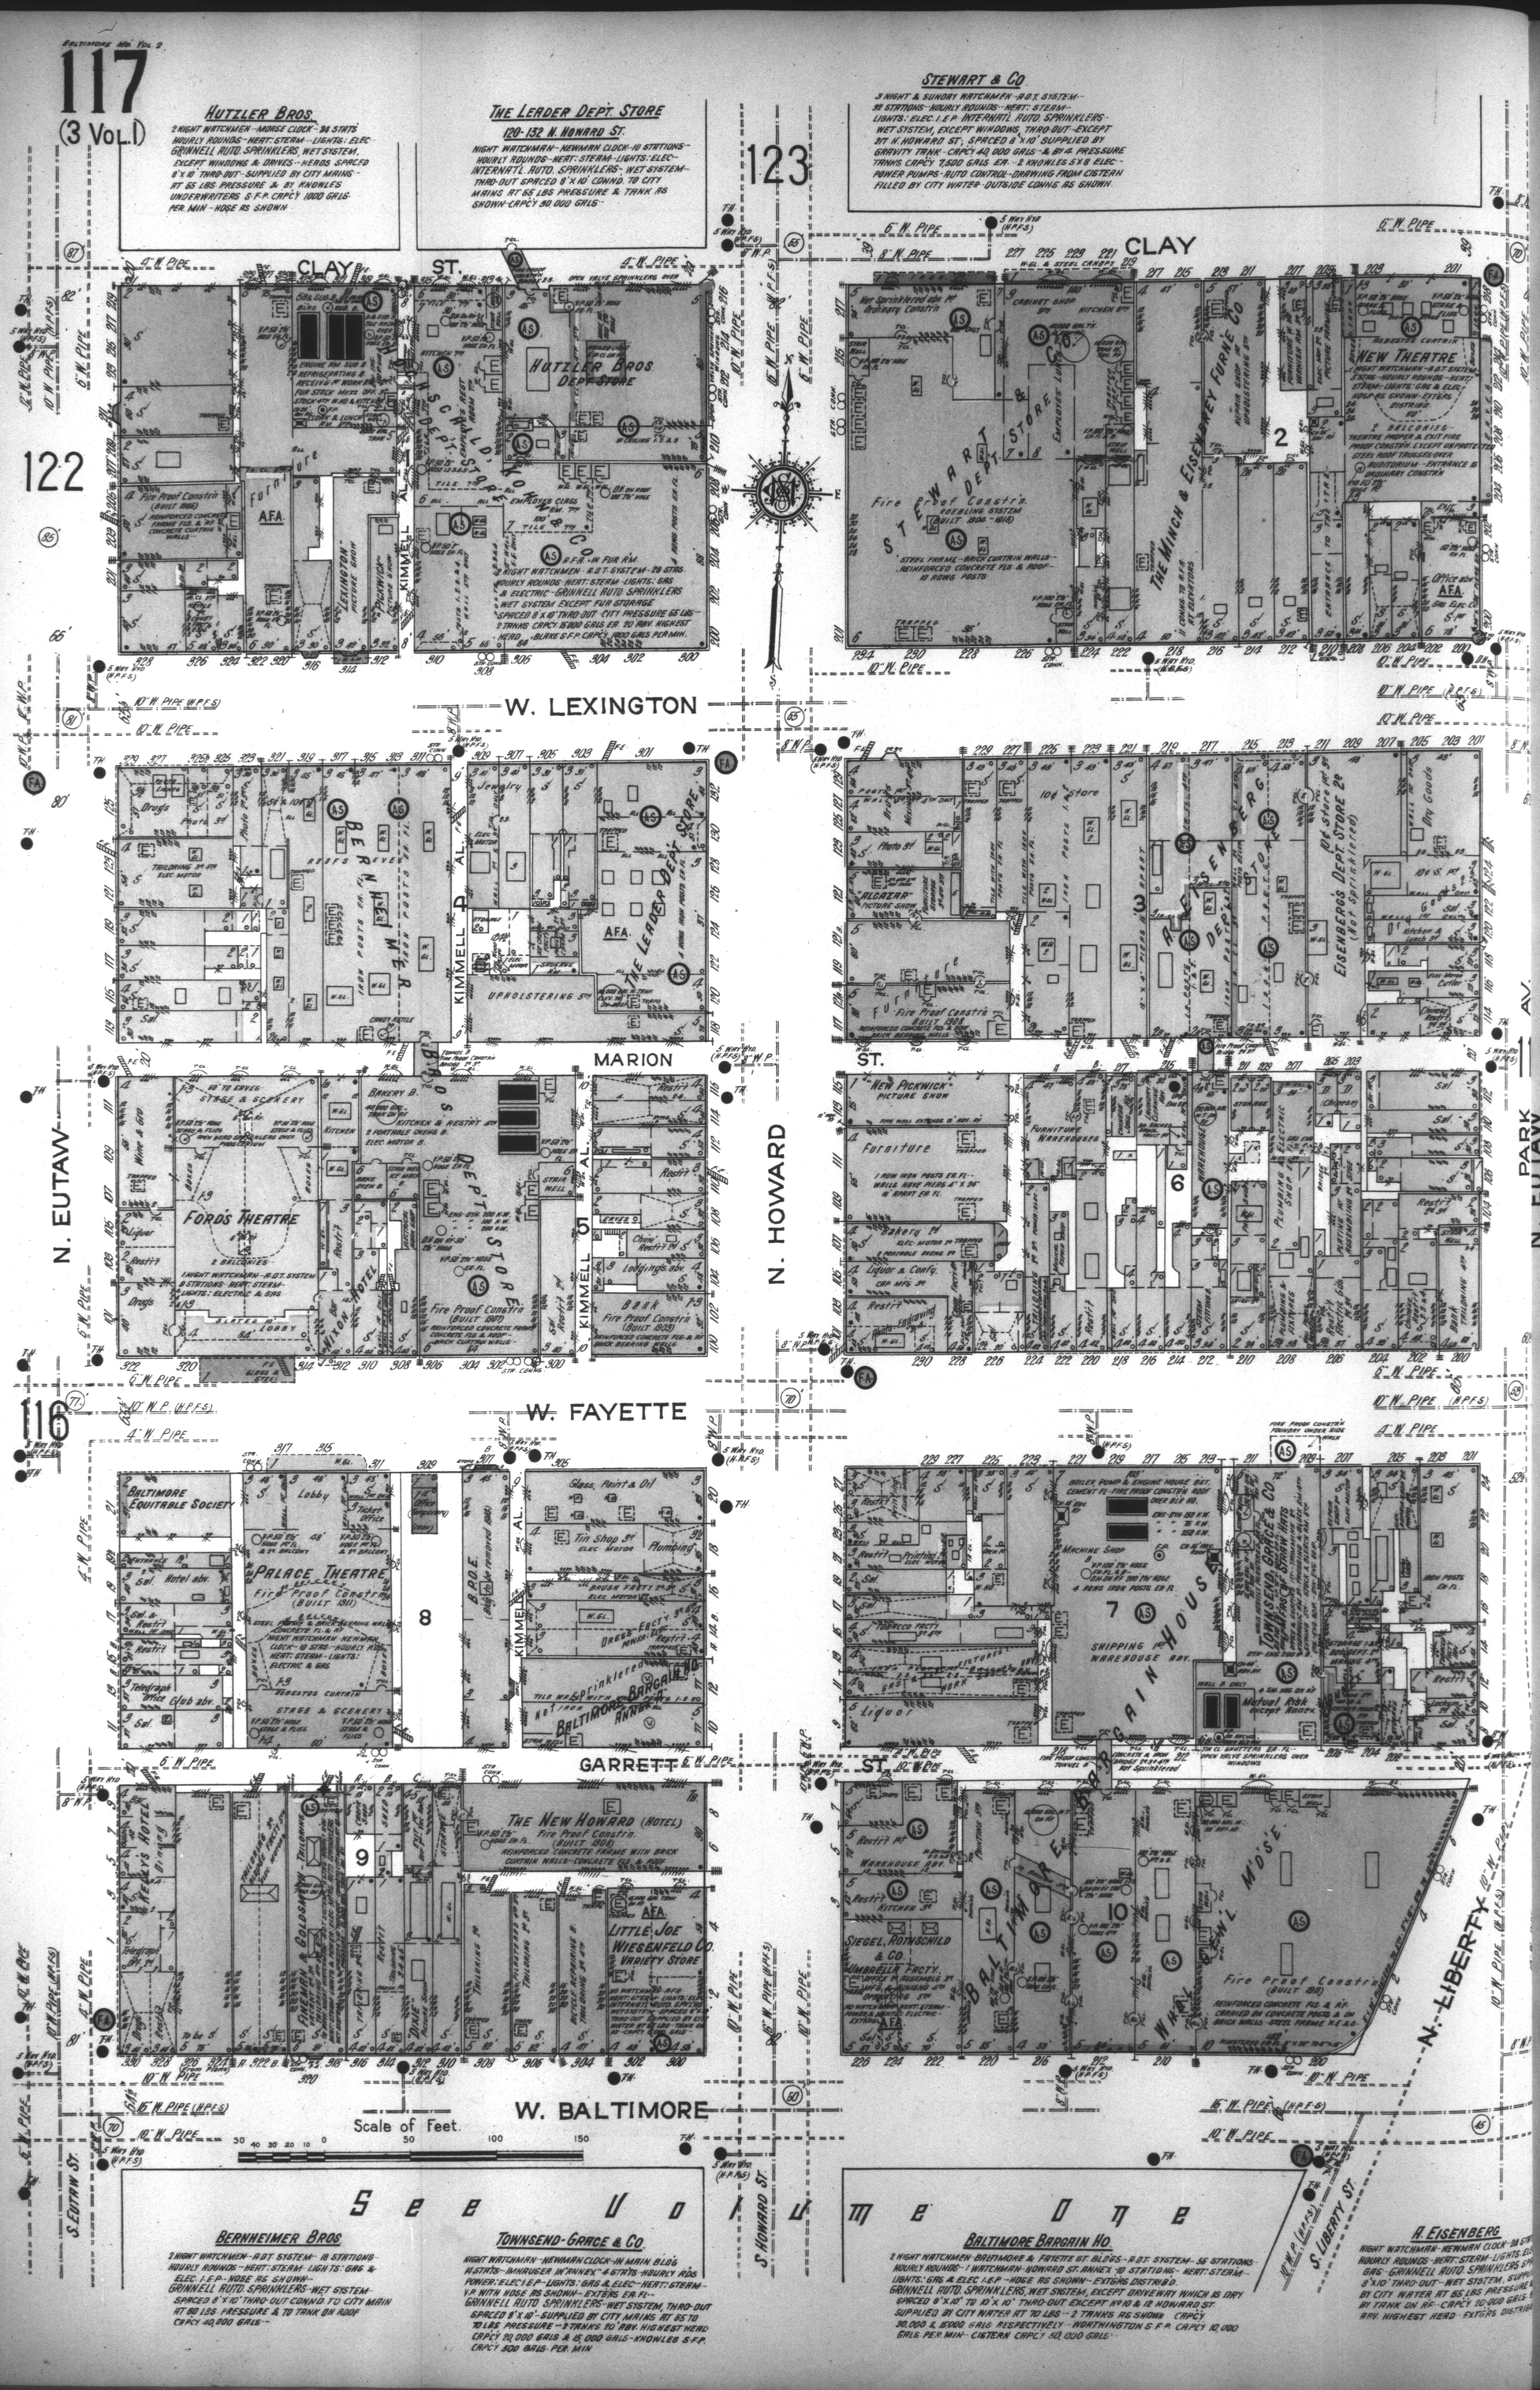
HUTZLER BROS.
2 NIGHT WATCHMEN - MORSE CLOCK - 24 STATS HOURLY ROUNDS - HEAT: STEAM - LIGHTS: ELEC. GRINNELL AUTO. SPRINKLERS, WET SYSTEM, EXCEPT WINDOWS & DRIVES - HEADS SPACED 8'x10' THRO-OUT - SUPPLIED BY CITY MAINS AT 65 LBS. PRESSURE & BY KNOWLES UNDERWRITERS S.F.P. CAPCY 1000 GALS. PER MIN - HOSE AS SHOWN.
THE LEADER DEPT. STORE
120-132 N. HOWARD ST.
NIGHT WATCHMAN - NEWMAN CLOCK - 10 STATIONS - HOURLY ROUNDS - HEAT: STEAM - LIGHTS: ELEC. - INTERNATL. AUTO. SPRINKLERS - WET SYSTEM - THRO-OUT SPACED 8'x10' COND. TO CITY MAINS AT 65 LBS PRESSURE & TANK AS SHOWN - CAPCY 90,000 GALS.
STEWART & CO.
3 NIGHT & SUNDAY WATCHMEN - R.D.T. SYSTEM - 32 STATIONS - HOURLY ROUNDS - HEAT: STEAM - LIGHTS: ELEC. I.E.P. - INTERNATL. AUTO. SPRINKLERS - WET SYSTEM, EXCEPT WINDOWS, THRO-OUT - EXCEPT 217 N. HOWARD ST., SPACED 8'x10' SUPPLIED BY GRAVITY TANK - CAPCY 40,000 GALS. & BY 4 PRESSURE TANKS CAPCY 7,500 GALS. EA. - 2 KNOWLES 5X8 ELEC. POWER PUMPS - AUTO CONTROL - DRAWING FROM CISTERN FILLED BY CITY WATER - OUTSIDE CONNS. AS SHOWN.
123
122
116
CLAY ST.
W. LEXINGTON
MARION ST.
W. FAYETTE
GARRETT ST.
W. BALTIMORE
N. EUTAW
N. HOWARD
PARK AV.
N. EUTAW
KIMMELL AL.
S. EUTAW ST.
S. HOWARD ST.
S. LIBERTY ST.
N. LIBERTY
HUTZLER BROS. DEPT. STORE
THE LEADER DEPT. STORE
STEWART & CO. DEPT. STORE
THE MINCH & EISENBERG FURNE CO.
NEW THEATRE
BERNHEIMER BROS.
A. EISENBERG
FORD'S THEATRE
BALTIMORE BARGAIN HOUSE
PALACE THEATRE
THE NEW HOWARD (HOTEL)
LITTLE JOE WIESENFELD CO.
BALTIMORE BARGAIN HO.
WM. H. GRACE & CO.
TOWNSEND-GRACE & CO.
NEW PICKWICK PICTURE SHOW
Scale of Feet.
See Volume One