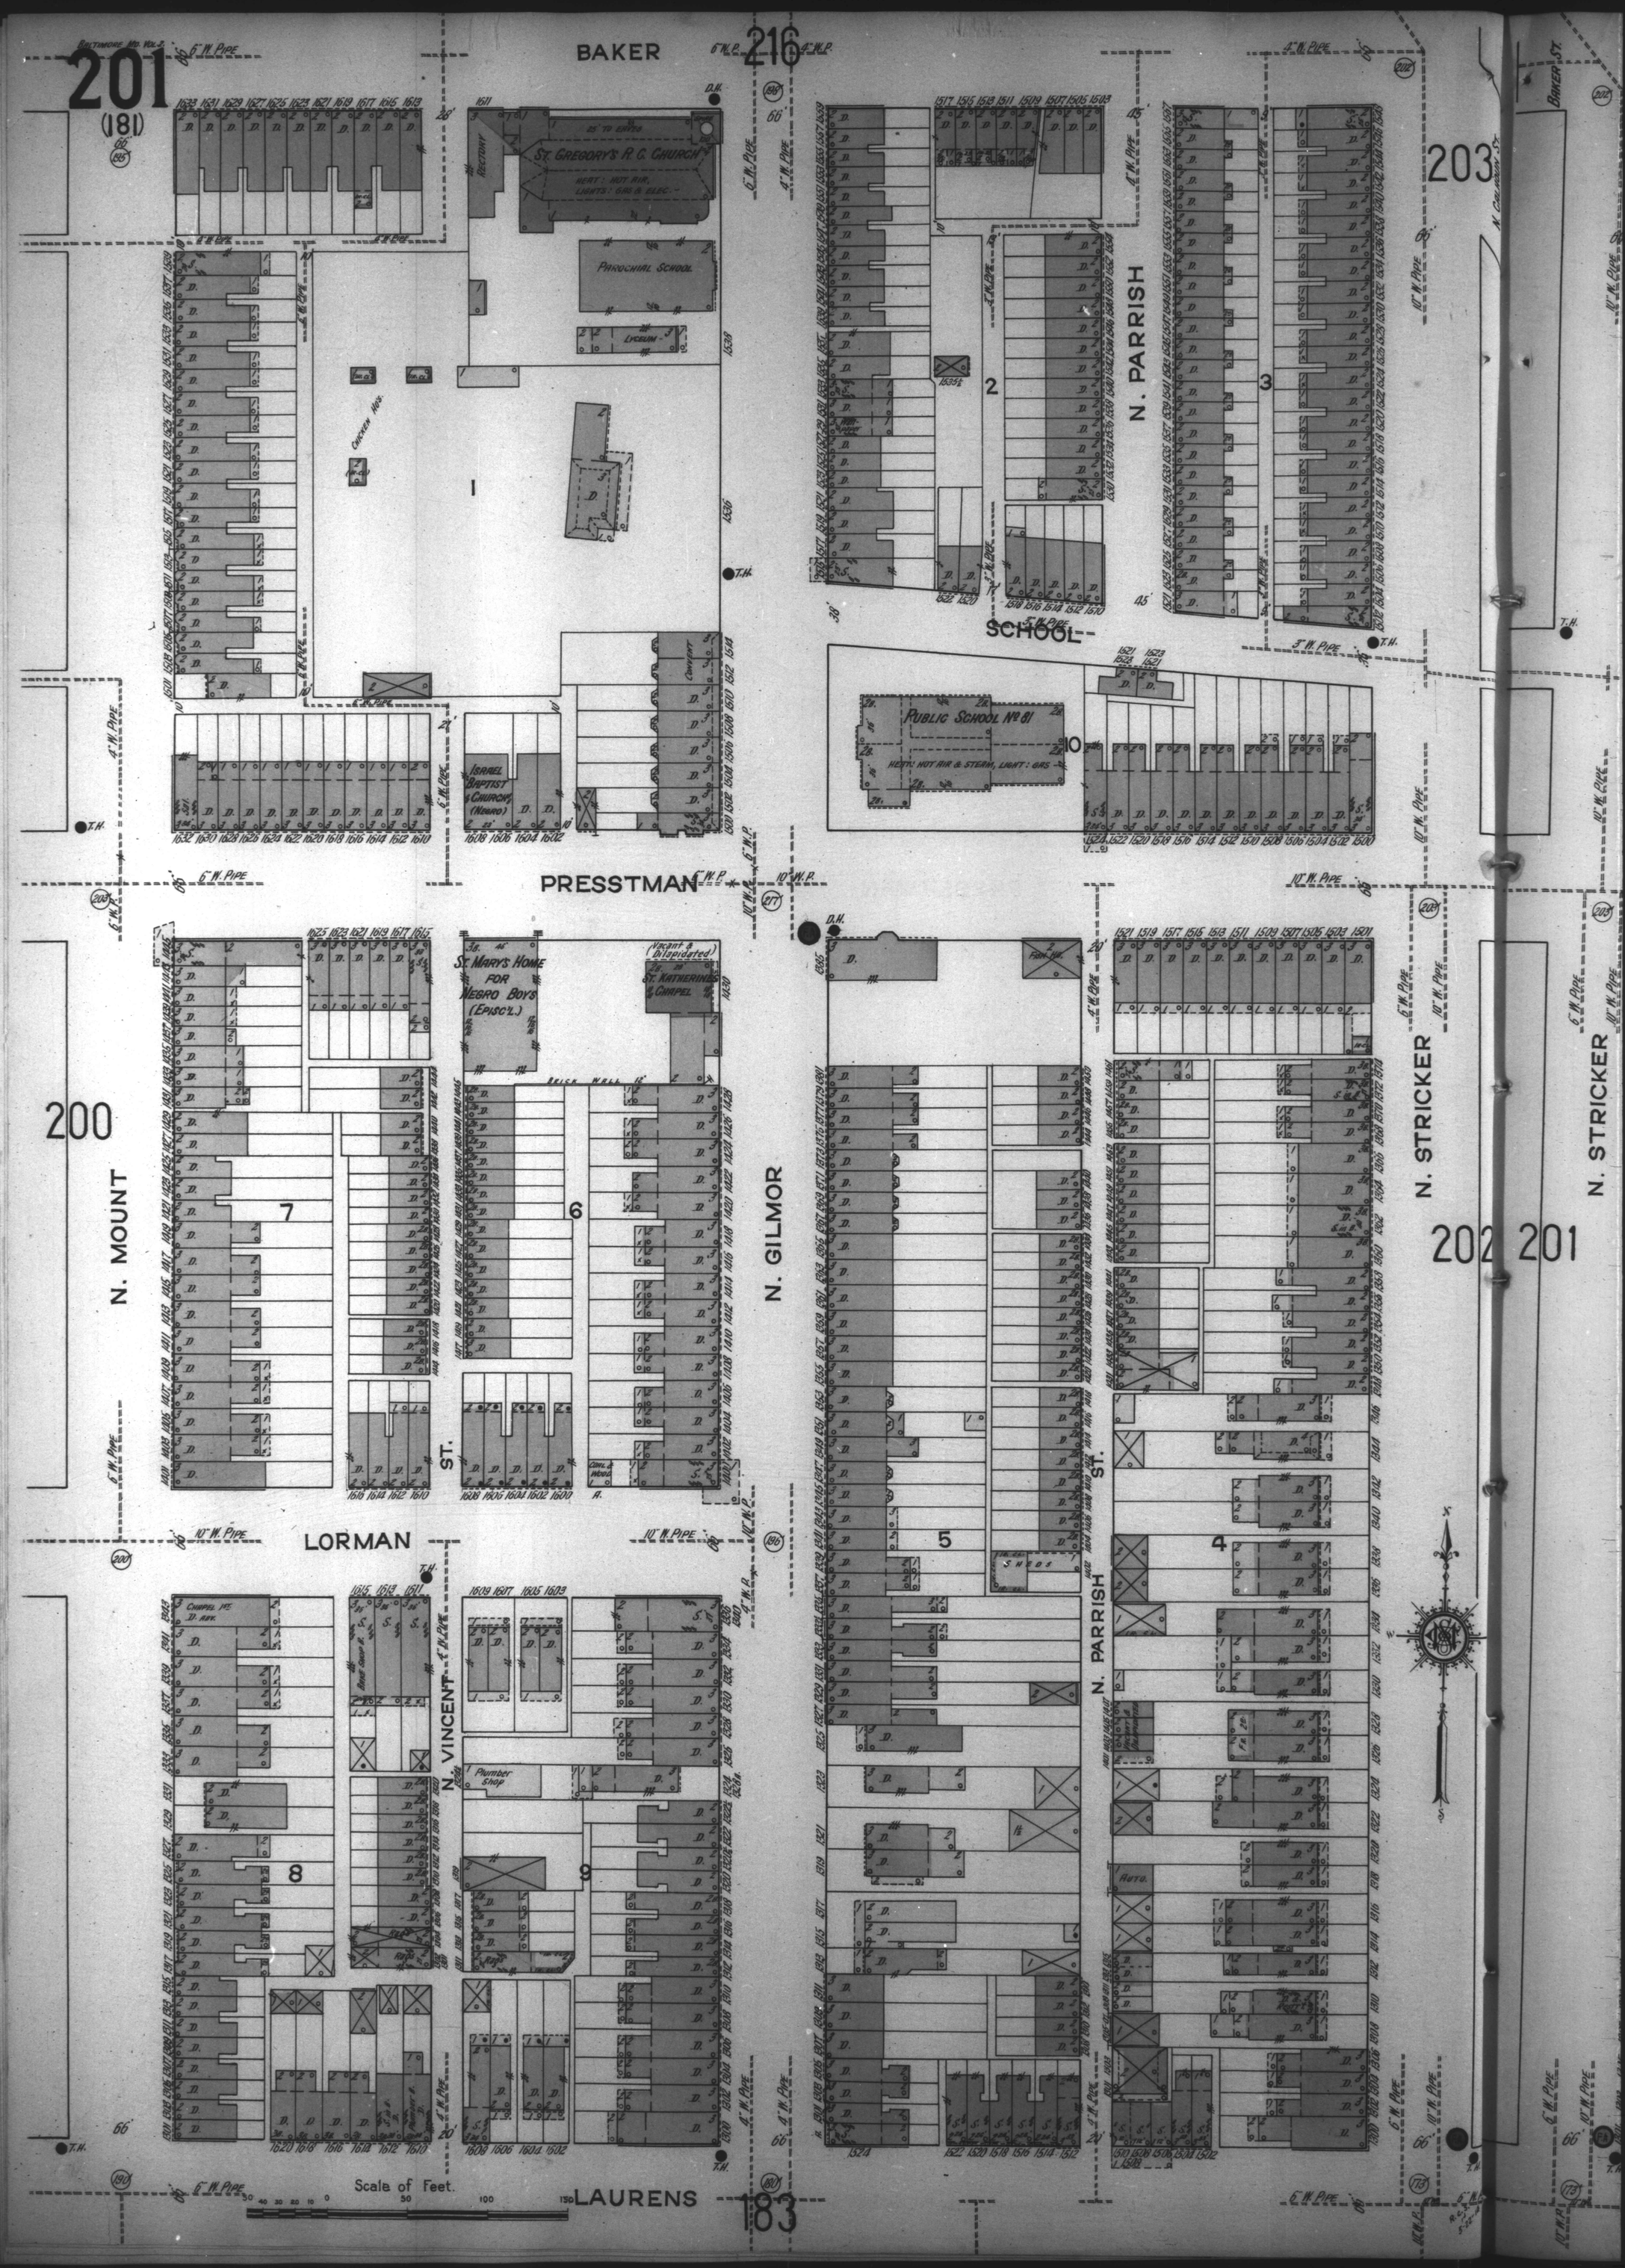
BALTIMORE, MD. VOL. 2.
201
(181)
BAKER
216
ST. GREGORY'S R. C. CHURCH
HEAT: HOT AIR, LIGHTS: GAS & ELEC.
RECTORY
PAROCHIAL SCHOOL
LYCEUM
CHICKEN HOS.
CONVENT
ISRAEL BAPTIST CHURCH (NEGRO)
PRESSTMAN
N. PARRISH
SCHOOL
PUBLIC SCHOOL No 81
HEAT: HOT AIR & STEAM, LIGHT: GAS
203
BAKER ST.
N. CALHOUN ST.
ST. MARY'S HOME FOR NEGRO BOYS (EPISC'L.)
(Vacant & Dilapidated)
ST. KATHERINE'S CHAPEL
BRICK WALL 12'
200
N. MOUNT
N. GILMOR
N. STRICKER
202 201
LORMAN
N. VINCENT
Plumber Shop
Auto.
LAURENS
Scale of Feet.
183