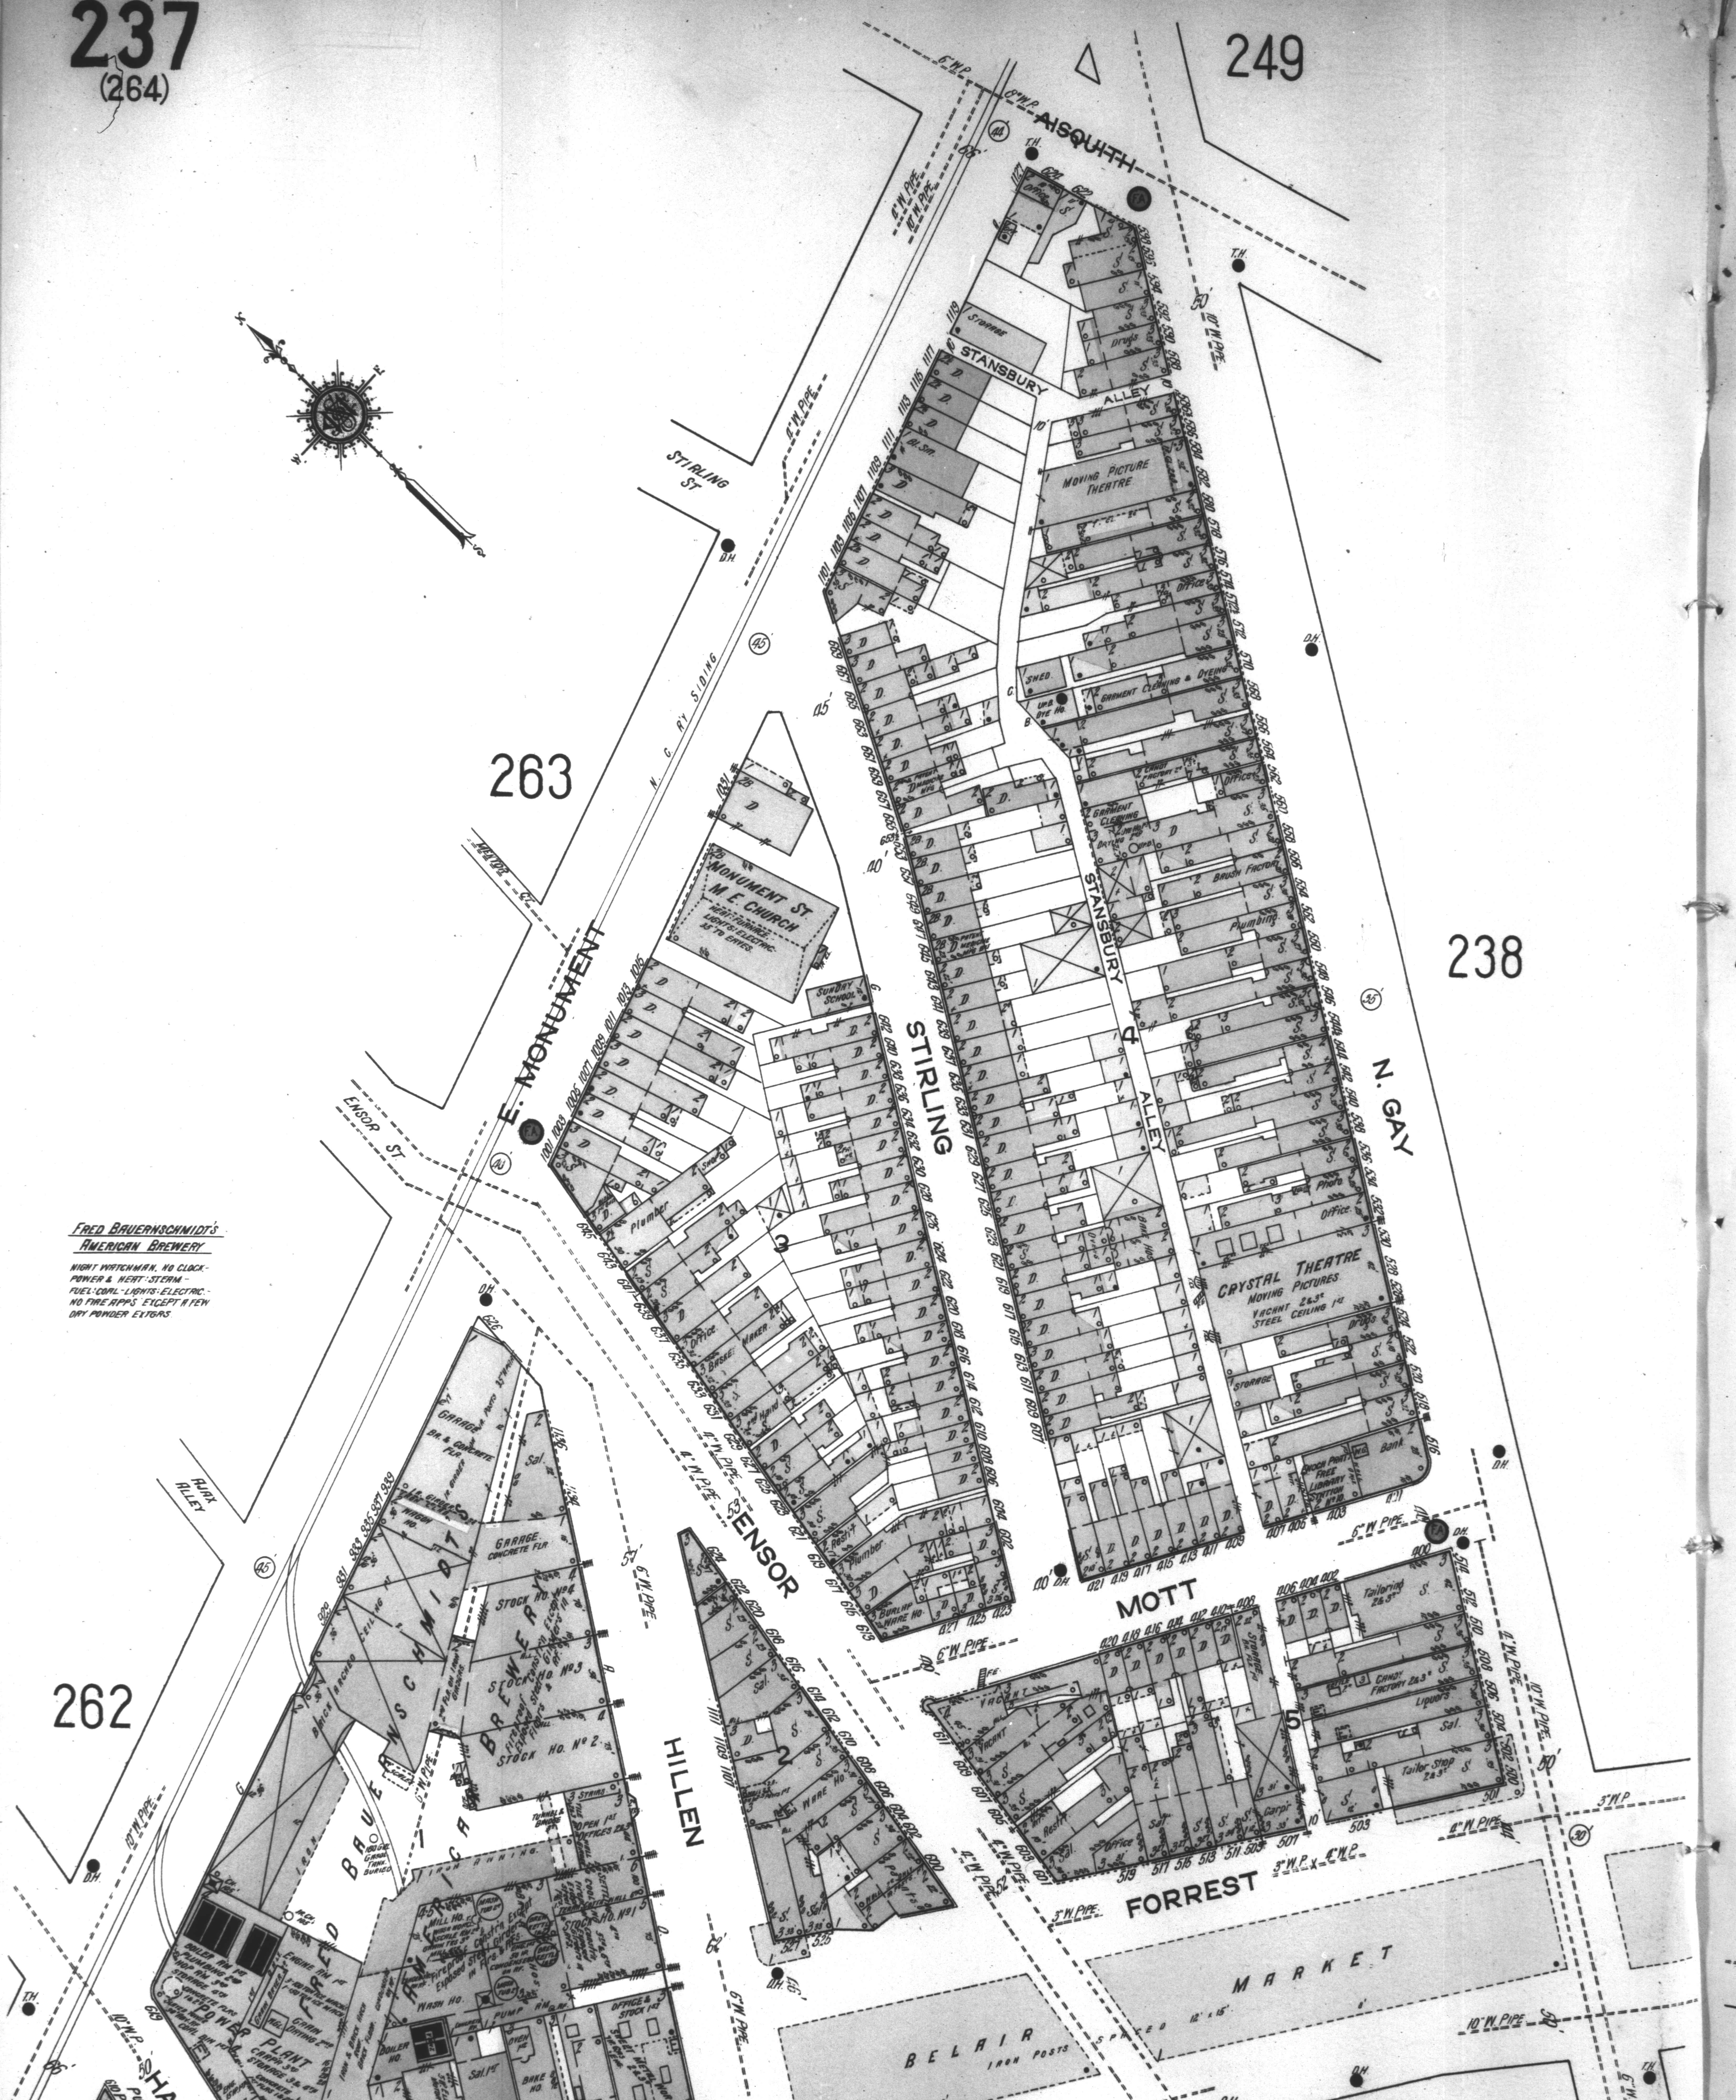
249
AISQUITH
STIRLING ST
N. C. RY SIDING
263
238
237
262
234
235
E. MONUMENT
STIRLING
STANSBURY ALLEY
STANSBURY
N. GAY
ENSOR ST
ENSOR
HILLEN
MOTT
MOTT ST
FORREST
HARFORD AV.
GREENMOUNT AV.
N. FRONT ST
AJAX ALLEY
BELAIR MARKET
IRON POSTS SPACED 12' x 15'
MONUMENT ST M. E. CHURCH
HEAT: FURNACE. LIGHTS: ELECTRIC. 35' TO EAVES.
SUNDAY SCHOOL
MOVING PICTURE THEATRE
GARMENT CLEANING & DYEING
CANDY FACTORY
GARMENT CLEANING
BRUSH FACTORY
PLUMBING
PATENT MEDICINE MFG.
CRYSTAL THEATRE MOVING PICTURES VACANT 2&3 STEEL CEILING 1ST
ENOCH PRATT FREE LIBRARY STATION NO. 10
BANK
DRUGS
OFFICE
PHOTO
STORAGE
SHED
DYE HO.
PLUMBER
BASKET MAKER
2ND HAND
RESTT.
BURLAP WARE HO.
TAILORING 2&3
CANDY FACTORY 2&3
LIQUORS
SAL.
TAILOR SHOP 2&3
VACANT
CARPT.
FRED BAUERNSCHMIDT'S AMERICAN BREWERY
NIGHT WATCHMAN, NO CLOCK. POWER & HEAT: STEAM. FUEL: COAL. LIGHTS: ELECTRIC. NO FIRE APPS. EXCEPT A FEW DRY POWDER EXTGRS.
BAUERNSCHMIDT BREWERY
GARAGE BR. & CONCRETE FLR.
GARAGE CONCRETE FLR.
STOCK HO. NO. 4
STOCK HO. NO. 3
STOCK HO. NO. 2
STOCK HO. NO. 1
FIREPROOF CONSTR'N. EXPOSED STEEL GIRDERS IN FLRS. & RF.
WAGON HO.
BRICK ARCHED CEILING
MILL HO.
WASH HO.
PUMP RM.
BOILER HO.
ENGINE RM.
GRAIN DRYING
POWER PLANT
BOILER RM. 1ST PLUMBING 2ND HOP RM. 3RD STORAGE 4TH
OPEN 1ST OFFICES 2&3
TUNNEL & BRIDGE
OFFICE & STOCK 1ST SHEET METAL WORKS 2&3
BAKE HO.
OVEN
LIQUORS
180 GAL. GASOL. TANK BURIED
PUBLIC LAUNDRY B'ST PUBLIC BATHS 1ST FIREPROOF CONSTR'N. REINF. CONCRETE WALLS & RF.
6" W. PIPE
4" W. PIPE
10" W. PIPE
3" W. PIPE
T.H.
D.H.
F.A.
Scale of Feet.
50 40 30 20 10 0 50 100 150