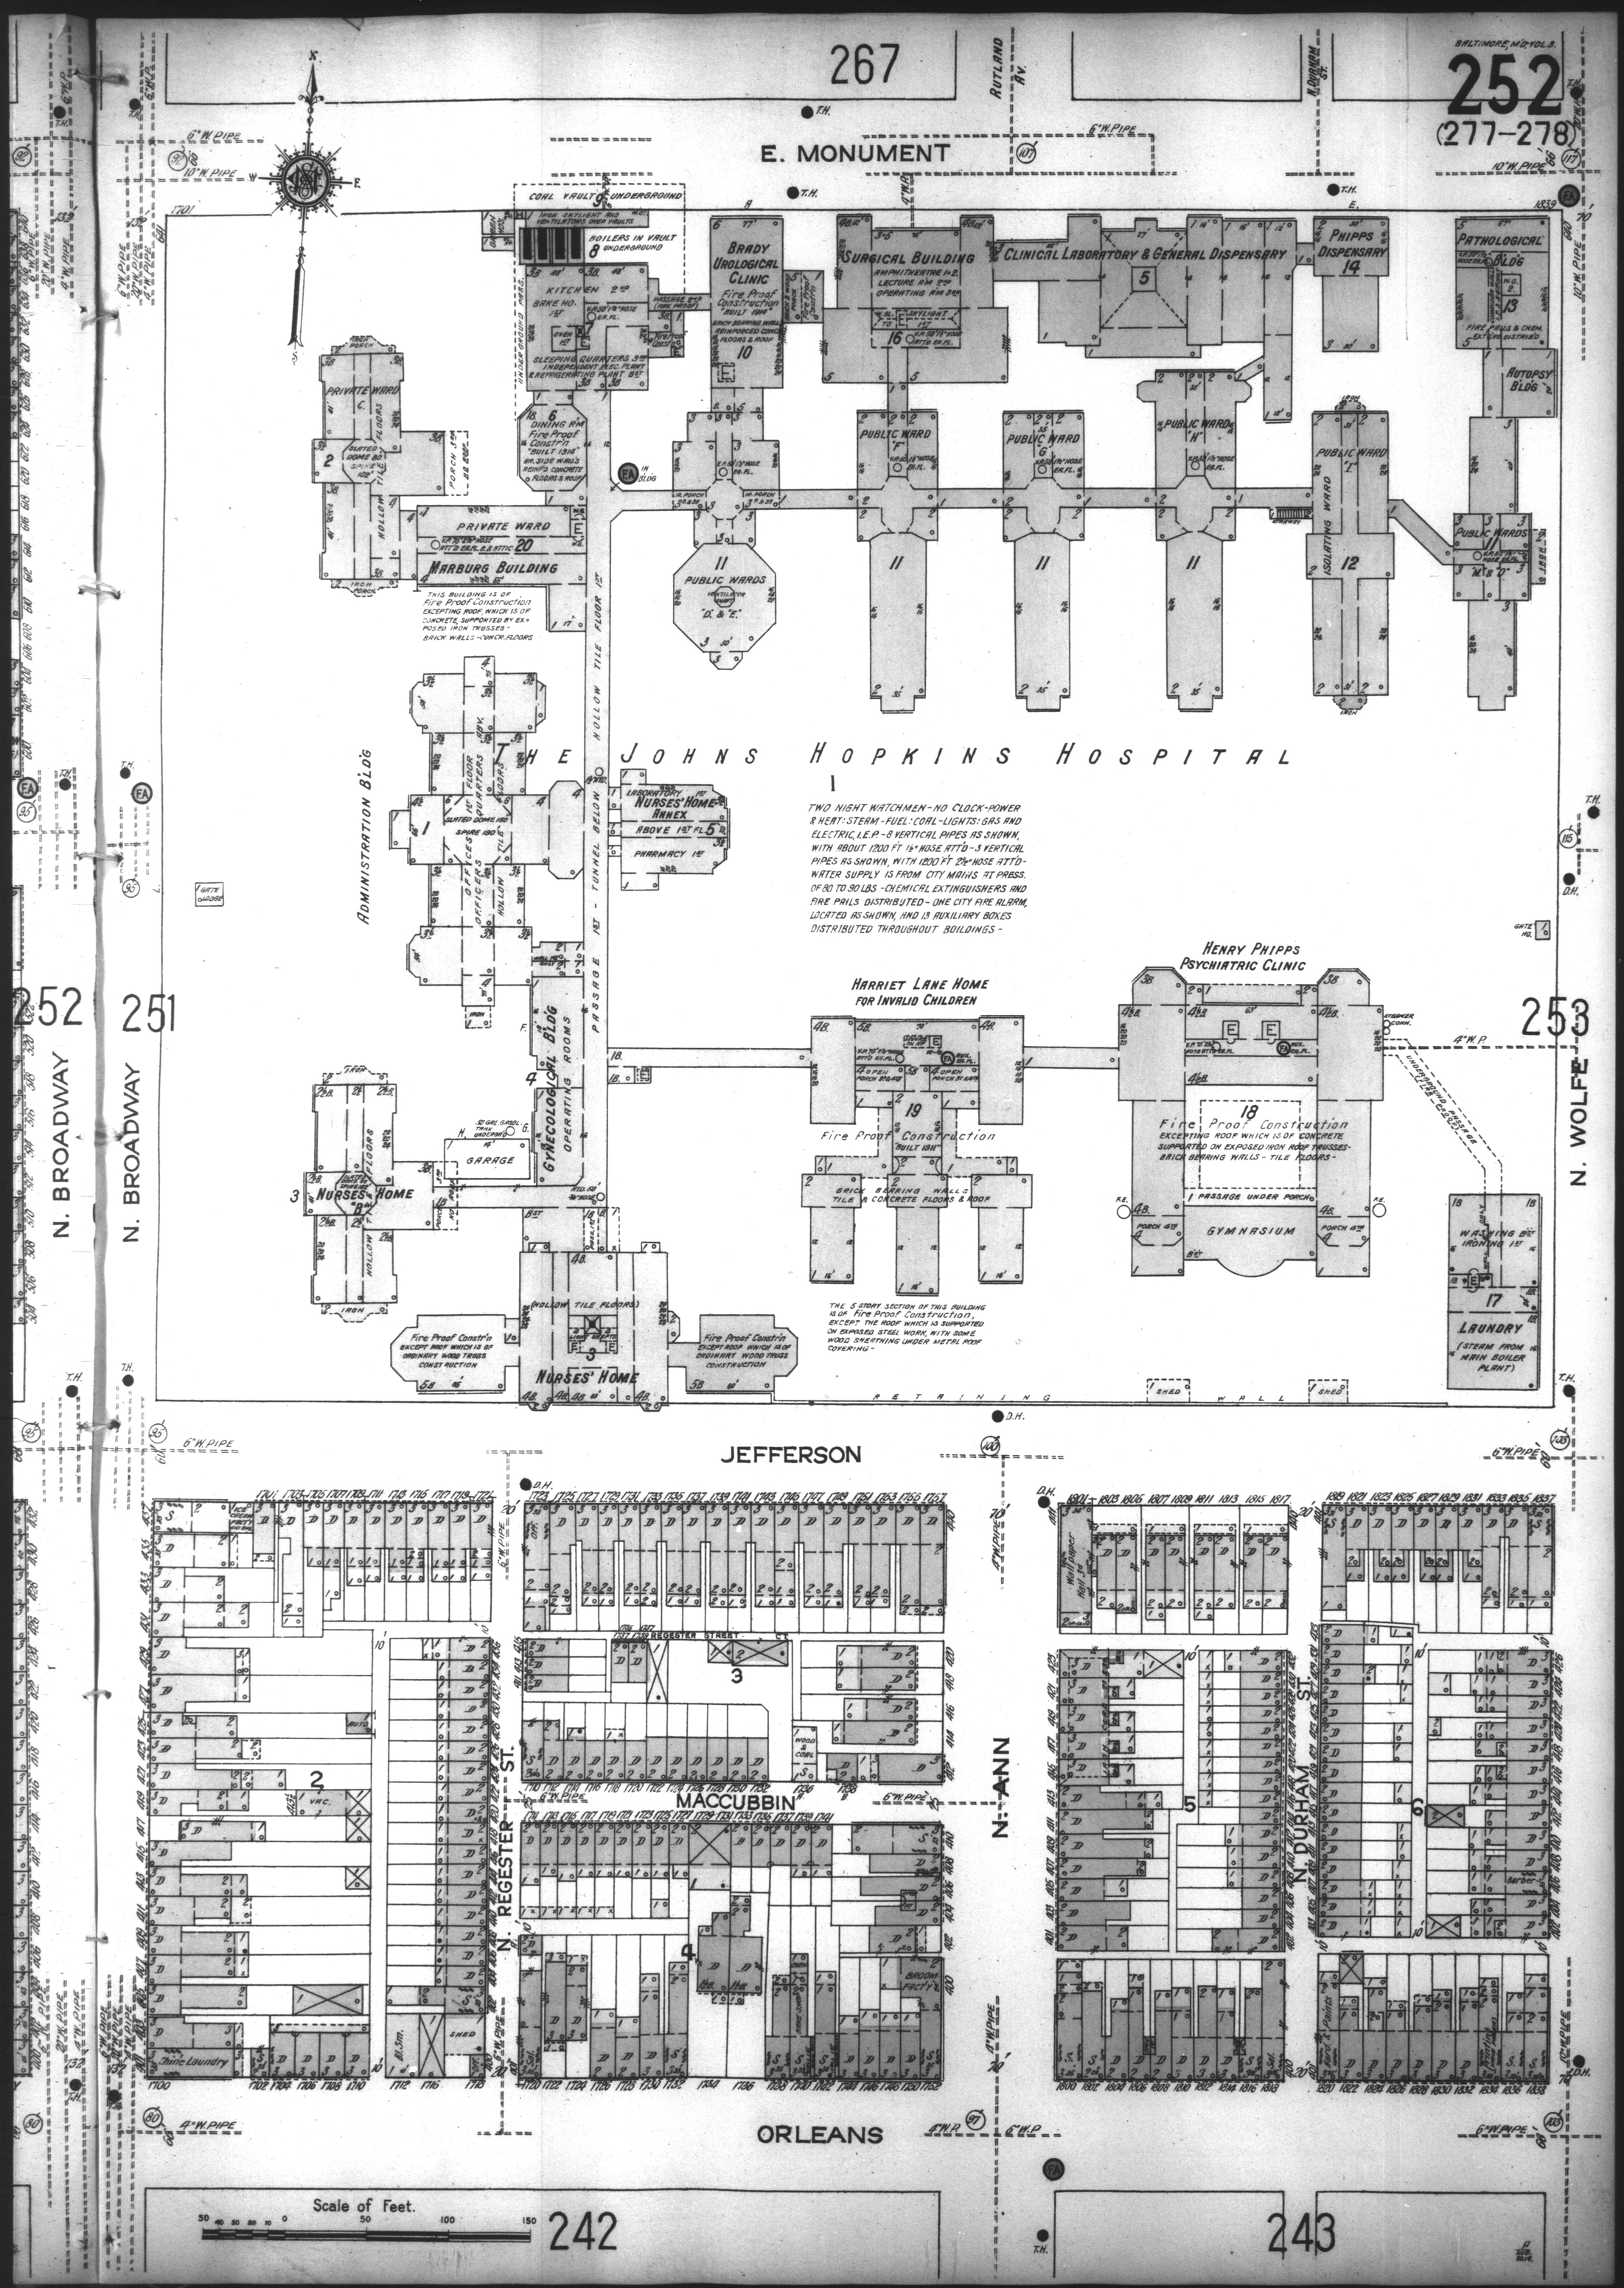
BALTIMORE, MD. VOL. 3.
252
(277-278)
267
E. MONUMENT
RUTLAND AV.
N. DURHAM ST.
THE JOHNS HOPKINS HOSPITAL
COAL VAULT UNDERGROUND
BOILERS IN VAULT UNDERGROUND
KITCHEN 2ND
BAKE HO. 1ST
SLEEPING QUARTERS 3RD
BRADY UROLOGICAL CLINIC
Fire Proof Construction
SURGICAL BUILDING
AMPHITHEATRE 1ST & 2ND
LECTURE RM 2ND
OPERATING RM 3RD
CLINICAL LABORATORY & GENERAL DISPENSARY
PHIPPS DISPENSARY
PATHOLOGICAL BLDG
AUTOPSY BLDG
PRIVATE WARD
PRIVATE WARD
MARBURG BUILDING
THIS BUILDING IS OF Fire Proof Construction EXCEPTING ROOF, WHICH IS OF CONCRETE, SUPPORTED BY EXPOSED IRON TRUSSES - BRICK WALLS - CONCR. FLOORS
PUBLIC WARDS "D." & "E."
PUBLIC WARD "F"
PUBLIC WARD "G"
PUBLIC WARD "H"
PUBLIC WARD "I"
ISOLATING WARD
PUBLIC WARDS "M" & "O"
ADMINISTRATION BLDG
OFFICES
PASSAGE 1ST - TUNNEL BELOW
HOLLOW TILE FLOOR 1ST
LABORATORY 1ST
NURSES' HOME ANNEX
ABOVE 1ST FL.
PHARMACY 1ST
TWO NIGHT WATCHMEN - NO CLOCK - POWER & HEAT: STEAM - FUEL: COAL - LIGHTS: GAS AND ELECTRIC, I.E.P. - 8 VERTICAL PIPES AS SHOWN, WITH ABOUT 1200 FT 1½" HOSE ATT'D - 3 VERTICAL PIPES AS SHOWN, WITH 1200 FT 2½" HOSE ATT'D - WATER SUPPLY IS FROM CITY MAINS AT PRESS. OF 80 TO 90 LBS - CHEMICAL EXTINGUISHERS AND FIRE PAILS DISTRIBUTED - ONE CITY FIRE ALARM, LOCATED AS SHOWN, AND 13 AUXILIARY BOXES DISTRIBUTED THROUGHOUT BUILDINGS -
HENRY PHIPPS PSYCHIATRIC CLINIC
HARRIET LANE HOME FOR INVALID CHILDREN
Fire Proof Construction
BRICK BEARING WALLS TILE & CONCRETE FLOORS & ROOF
THE 5 STORY SECTION OF THIS BUILDING IS OF Fire Proof Construction, EXCEPT THE ROOF WHICH IS SUPPORTED ON EXPOSED STEEL WORK, WITH SOME WOOD SHEATHING UNDER METAL ROOF COVERING -
Fire Proof Construction EXCEPTING ROOF WHICH IS OF CONCRETE SUPPORTED ON EXPOSED IRON ROOF TRUSSES - BRICK BEARING WALLS - TILE FLOORS -
GYMNASIUM
PASSAGE UNDER PORCH
WASHING 3RD IRONING 1ST
LAUNDRY (STEAM FROM MAIN BOILER PLANT)
GYNECOLOGICAL BLDG OPERATING ROOMS
GARAGE
NURSES' HOME "B"
NURSES' HOME
Fire Proof Constr'n EXCEPT ROOF WHICH IS OF ORDINARY WOOD TRUSS CONSTRUCTION
RETAINING WALL
SHED
N. BROADWAY
N. WOLFE
252
251
253
JEFFERSON
MACCUBBIN
REGESTER STREET
N. REGESTER ST.
N. ANN
N. DURHAM ST.
ORLEANS
Scale of Feet.
242
243