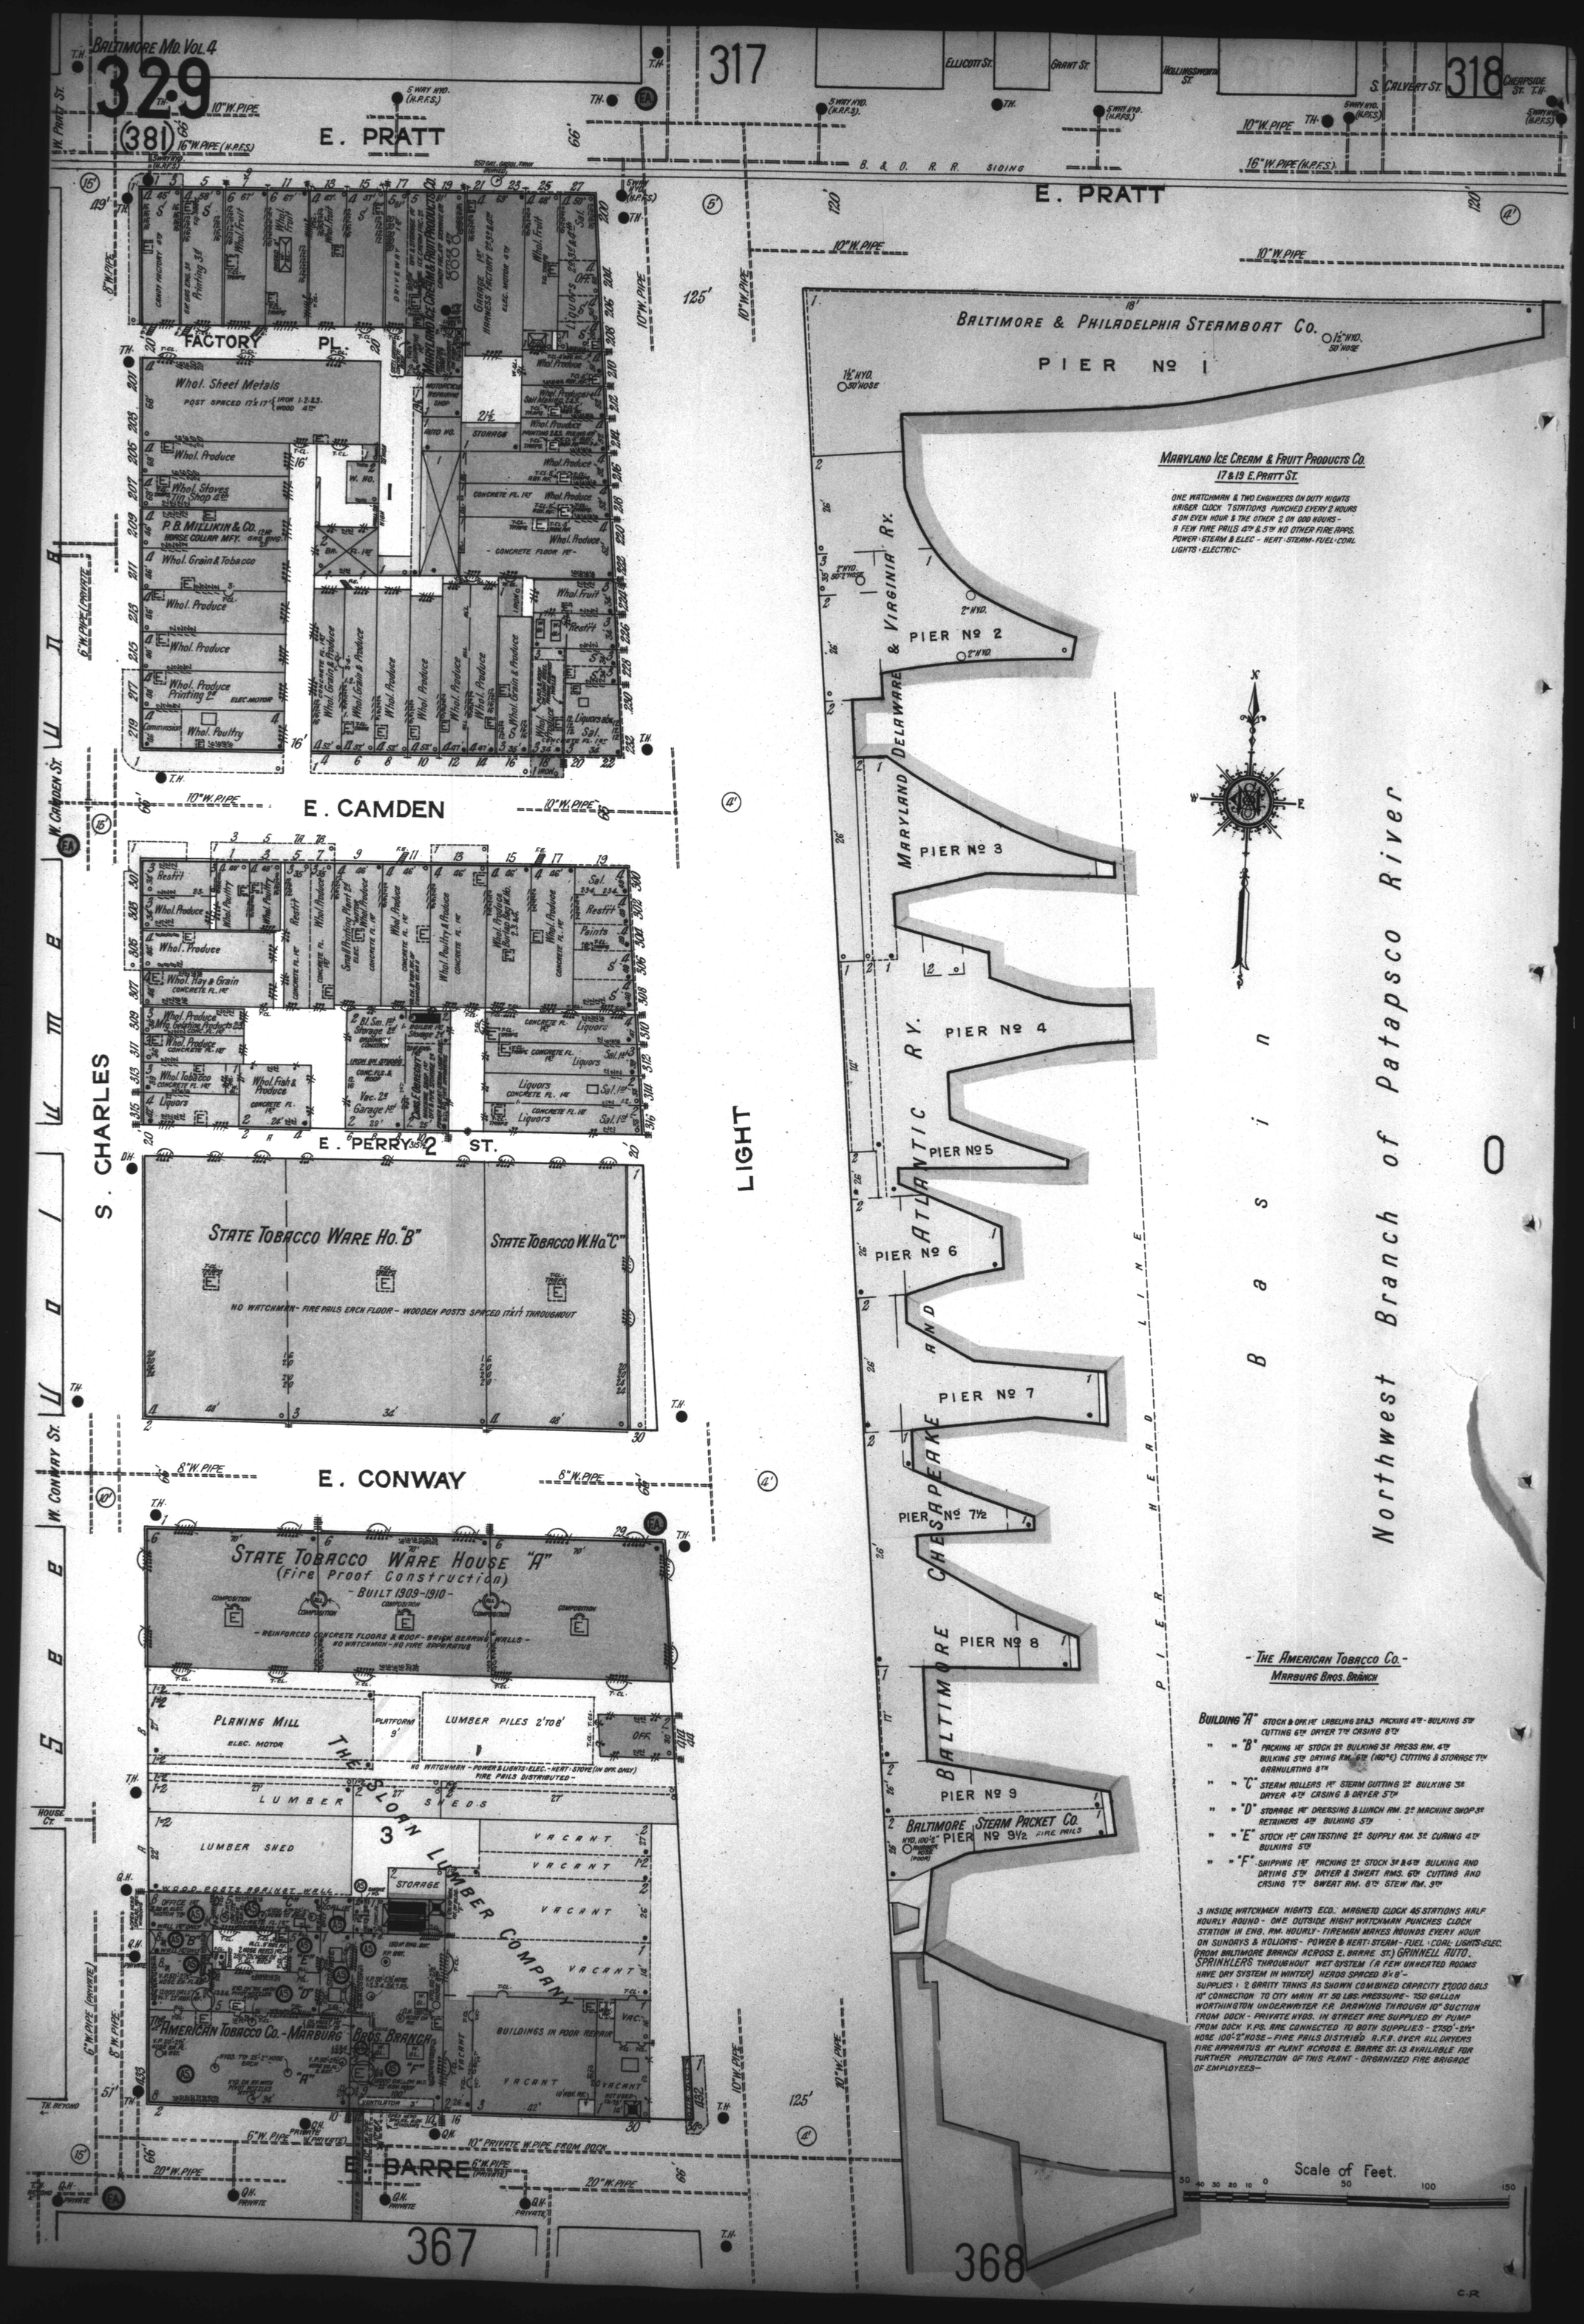
BALTIMORE MD. VOL. 4
329
(381)
317
318
E. PRATT
E. CAMDEN
S. CHARLES
E. PERRY ST.
E. CONWAY
E. BARRE
W. PRATT ST.
W. CAMDEN ST.
W. CONWAY ST.
ELLICOTT ST.
GRANT ST.
HOLLINGSWORTH ST.
S. CALVERT ST.
CHEAPSIDE ST.
B. & O. R. R. SIDING
FACTORY PL.
Whol. Sheet Metals
P. B. MILLIKIN & CO.
Whol. Produce
Whol. Fruit
Whol. Grain & Tobacco
Whol. Produce Printing
Whol. Poultry
Whol. Hay & Grain
Whol. Tobacco
Whol. Fish & Produce
Liquors
Restr't
Sal.
Paints
MARYLAND ICE CREAM & FRUIT PRODUCTS CO.
STATE TOBACCO WARE HO. "B"
STATE TOBACCO W. HO. "C"
NO WATCHMAN - FIRE PAILS EACH FLOOR - WOODEN POSTS SPACED 1'X1' THROUGHOUT
STATE TOBACCO WARE HOUSE "A"
(Fire Proof Construction)
- BUILT 1909-1910 -
- REINFORCED CONCRETE FLOORS & ROOF - BRICK BEARING WALLS -
NO WATCHMAN - NO FIRE APPARATUS
PLANING MILL
ELEC. MOTOR
LUMBER PILES 2' TO 8'
NO WATCHMAN - POWER & LIGHTS: ELEC. - HEAT: STOVE (IN OFF. ONLY)
FIRE PAILS DISTRIBUTED -
LUMBER SHEDS
LUMBER SHED
THE SLOAN LUMBER COMPANY
VACANT
STORAGE
BUILDINGS IN POOR REPAIR
THE AMERICAN TOBACCO CO. - MARBURG BROS. BRANCH
10" PRIVATE W. PIPE FROM DOCK
BALTIMORE & PHILADELPHIA STEAMBOAT CO.
PIER No 1
MARYLAND ICE CREAM & FRUIT PRODUCTS CO.
17 & 19 E. PRATT ST.
ONE WATCHMAN & TWO ENGINEERS ON DUTY NIGHTS
KRIGER CLOCK 7 STATIONS PUNCHED EVERY 2 HOURS
5 ON EVEN HOUR & THE OTHER 2 ON ODD HOURS -
A FEW FIRE PAILS 4TH & 5TH NO OTHER FIRE APPS.
POWER · STEAM & ELEC - HEAT · STEAM - FUEL · COAL
LIGHTS · ELECTRIC -
MARYLAND & DELAWARE & VIRGINIA RY.
PIER No 2
PIER No 3
PIER No 4
PIER No 5
PIER No 6
PIER No 7
PIER No 7½
PIER No 8
PIER No 9
PIER No 9½
BALTIMORE & PHILADELPHIA STEAM PACKET CO.
ATLANTIC
CHESAPEAKE
BALTIMORE
PIER LINE
LIGHT
Basin
Northwest Branch of Patapsco River
- THE AMERICAN TOBACCO CO. -
MARBURG BROS. BRANCH
BUILDING "A" STOCK & OFF. 1ST LABELING 2ND & 3 PACKING 4TH - BULKING 5TH CUTTING 6TH DRYER 7TH CASING 8TH
" " "B" PACKING 1ST STOCK 2ND BULKING 3RD PRESS RM. 4TH BULKING 5TH DRYING RM. 6TH (180° F) CUTTING & STORAGE 7TH GRANULATING 8TH
" " "C" STEAM ROLLERS 1ST STEAM CUTTING 2ND BULKING 3RD DRYER 4TH CASING & DRYER 5TH
" " "D" STORAGE 1ST DRESSING & LUNCH RM. 2ND MACHINE SHOP 3RD RETAINERS 4TH BULKING 5TH
" " "E" STOCK 1ST CAN TESTING 2ND SUPPLY RM. 3RD CURING 4TH BULKING 5TH
" " "F" SHIPPING 1ST PACKING 2ND STOCK 3RD & 4TH BULKING AND DRYING 5TH DRYER & SWEAT RMS. 6TH CUTTING AND CASING 7TH SWEAT RM. 8TH STEW RM. 9TH
3 INSIDE WATCHMEN NIGHTS ECO. MAGNETO CLOCK 45 STATIONS HALF HOURLY ROUND - ONE OUTSIDE NIGHT WATCHMAN PUNCHES CLOCK STATION IN ENG. RM. HOURLY - FIREMAN MAKES ROUNDS EVERY HOUR ON SUNDAYS & HOLIDAYS - POWER & HEAT: STEAM - FUEL · COAL - LIGHTS · ELEC. (FROM BALTIMORE BRANCH ACROSS E. BARRE ST.) GRINNELL AUTO. SPRINKLERS THROUGHOUT WET SYSTEM (A FEW UNHEATED ROOMS HAVE DRY SYSTEM IN WINTER) HEADS SPACED 8'x8' -
SUPPLIES: 2 GRAITY TANKS AS SHOWN COMBINED CAPACITY 27000 GALS 10" CONNECTION TO CITY MAIN AT 50 LBS. PRESSURE - 750 GALLON WORTHINGTON UNDERWRITER F.P. DRAWING THROUGH 10" SUCTION FROM DOCK - PRIVATE HYDS. IN STREET ARE SUPPLIED BY PUMP FROM DOCK V.P.S. ARE CONNECTED TO BOTH SUPPLIES - 275D' - 2½" HOSE 100' - 2" HOSE - FIRE PAILS DISTRIBD. A.F.R. OVER ALL DRYERS FIRE APPARATUS AT PLANT ACROSS E. BARRE ST. IS AVAILABLE FOR FURTHER PROTECTION OF THIS PLANT - ORGANIZED FIRE BRIGADE OF EMPLOYEES -
Scale of Feet.
367
368