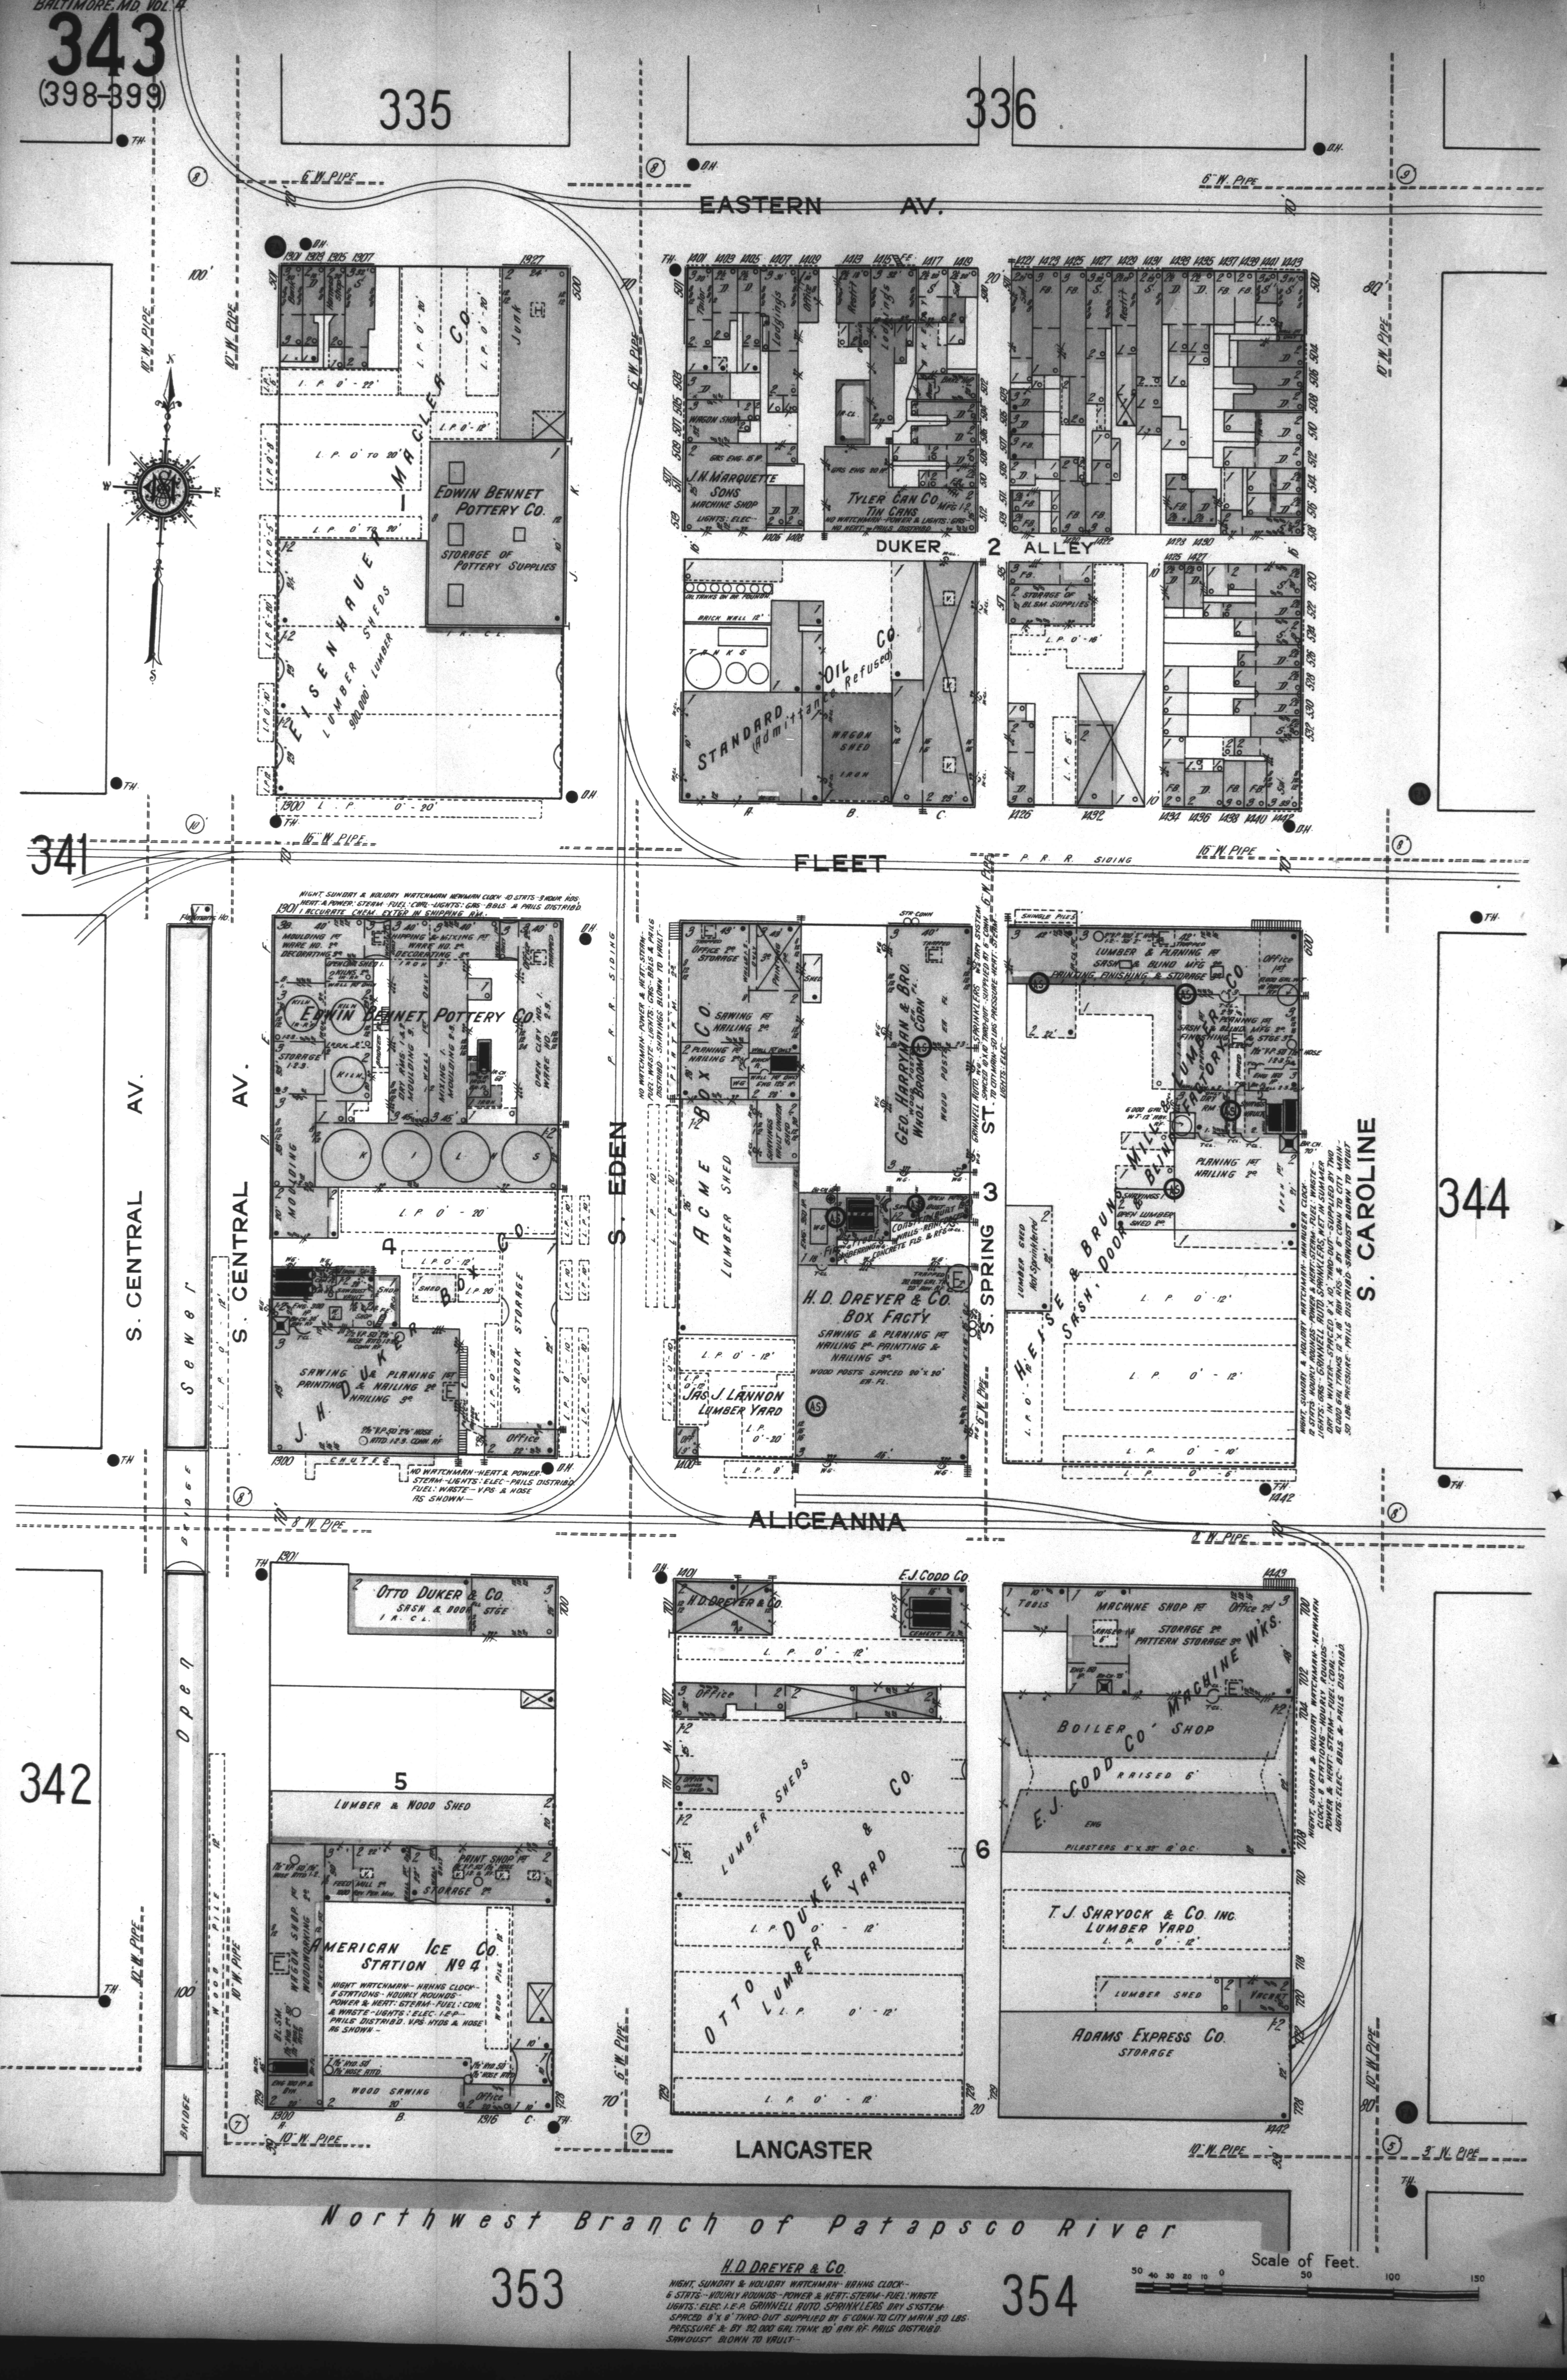
335
336
341
342
344
353
354
EASTERN AV.
FLEET
ALICEANNA
LANCASTER
S. CENTRAL AV.
S. CENTRAL AV.
S. EDEN
S. SPRING ST.
S. CAROLINE
DUKER ALLEY
Sewer
Open
BRIDGE
Northwest Branch of Patapsco River
P. R. R. SIDING
6" W. PIPE
10" W. PIPE
16" W. PIPE
8" W. PIPE
3" W. PIPE
1
2
3
4
5
6
EISENHAUER - MACLEA CO. LUMBER SHEDS 900,000' LUMBER
EDWIN BENNET POTTERY CO. STORAGE OF POTTERY SUPPLIES
Junk
J. N. MARQUETTE SONS MACHINE SHOP LIGHTS: ELEC
WAGON SHOP
Tailor
Lodgings
Office
Rest't
TYLER CAN CO. TIN CANS MFG 1-2 NO WATCHMAN - POWER & LIGHTS: GAS - NO HEAT - PAILS DISTRIB
GAS ENG 20 HP.
STORAGE OF BL. SM. SUPPLIES
STANDARD OIL CO. (Admittance Refused)
OIL TANKS ON BR. FOUNDN.
BRICK WALL 12'
TANKS
WAGON SHED IRON
NIGHT, SUNDAY & HOLIDAY WATCHMAN NEWMAN CLOCK 10 STATS. 3 HOUR RDS. HEAT & POWER: STEAM - FUEL: COAL - LIGHTS: GAS - BBLS. & PAILS DISTRIB'D. 1 ACCURATE CHEM. EXTGR IN SHIPPING RM.
EDWIN BENNET POTTERY CO.
MOULDING 1ST WARE HO. 2ND DECORATING 3RD
SHIPPING & MIXING 1ST WARE HO. 2ND DECORATING 3RD
KILNS
STORAGE 1.2.3.
DRY RMS 1 & 2 MOULDING 3
MIXING 1 MOULDING 2 & 3
OPEN CLAY NO. 1 WARE HO. 2.3.
MOULDING
L. P. 0' - 20'
J. H. DUKER BOX CO.
SAWING & PLANING 1ST PRINTING & NAILING 2ND NAILING 3RD
SHOOK STORAGE
Office
CHUTES
NO WATCHMAN - HEAT & POWER: STEAM - LIGHTS: ELEC - PAILS DISTRIB'D. FUEL: WASTE - V.PS. & HOSE AS SHOWN -
NO WATCHMAN - POWER & HEAT: STEAM - FUEL: WASTE - LIGHTS: GAS - BBLS & PAILS DISTRIB'D - SHAVINGS BLOWN TO VAULT
ACME BOX CO.
Office 2ND STORAGE
SAWING 1ST NAILING 2ND
PLANING 1ST NAILING 2ND
ACME LUMBER SHED
JAS. J. LANNON LUMBER YARD
GEO. HARRYMAN & BRO. WHOL. BROOM CORN
H. D. DREYER & CO. BOX FACT'Y SAWING & PLANING 1ST NAILING 2ND PRINTING & NAILING 3RD WOOD POSTS SPACED 20' X 20' EA. FL.
FIRE PROOF CONSTR. BRICK WALLS - REINF'D CONCRETE FLS. & RF'S
GRINNELL AUTO. W.S. SPRINKLERS. WET DRY SYSTEM SPACED 8' X 10' THRO-OUT. SUPPLIED BY 6" CONN. TO CITY MAIN - 50 LBS PRESSURE - HEAT: STEAM - LIGHTS: ELEC.
H. HEISSE & BRUNS MILL LUMBER CO. SASH, DOOR, BLIND FACTORY
LUMBER & PLANING 1ST SASH & BLIND MFG 2ND PAINTING, FINISHING & STORAGE
SASH FINISHING
PLANING 1ST SASH & BLIND MFG 2ND & STGE 3RD
PLANING 1ST NAILING 2ND
OPEN LUMBER SHED
LUMBER SHED Not Sprinklered
6,000 GAL W.T. 12' ABV. RF.
SHINGLE PILES
NIGHT, SUNDAY & HOLIDAY WATCHMAN - IMHAUSER CLOCK 12 STATS. HOURLY ROUNDS - POWER & HEAT: STEAM - FUEL: WASTE - LIGHTS: GAS - GRINNELL AUTO. SPRINKLERS, WET IN SUMMER DRY IN WINTER - SPACED 8' X 10' THRO-OUT - SUPPLIED BY TWO 10,000 GAL TANKS 12' X 18' ABV. RFS. & BY 6" CONN. TO CITY MAIN - 50 LBS. PRESSURE - PAILS DISTRIB'D - SAWDUST BLOWN TO VAULT
OTTO DUKER & CO. SASH & DOOR STGE
LUMBER & WOOD SHED
AMERICAN ICE CO. STATION NO 4
NIGHT WATCHMAN - HAHNS CLOCK - 6 STATIONS - HOURLY ROUNDS - POWER & HEAT: STEAM - FUEL: COAL & WASTE - LIGHTS: ELEC. I.E.P. - PAILS DISTRIB'D. V.PS. HYDS & HOSE AS SHOWN -
PAINT SHOP 1ST STORAGE 2ND
FEED MILL 2ND
WAGON SHOP 1ST WOODWORKING 2ND
BL. SM.
WOOD SAWING
WOOD PILE
H. D. DREYER & CO.
E. J. CODD CO.
OTTO DUKER & CO. LUMBER YARD LUMBER SHEDS
E. J. CODD CO. MACHINE WKS.
MACHINE SHOP 1ST STORAGE 2ND PATTERN STORAGE 3RD
Tools
Office 2ND
BOILER SHOP
RAISED 6'
PILASTERS 8" X 32" 12' O.C.
NIGHT, SUNDAY & HOLIDAY WATCHMAN - NEWMAN CLOCK - 8 STATIONS - HOURLY ROUNDS - POWER & HEAT: STEAM - FUEL: COAL - LIGHTS: ELEC - BBLS & PAILS DISTRIB'D
T. J. SHRYOCK & CO. INC. LUMBER YARD L. P. 0' - 12'
LUMBER SHED
VACANT
ADAMS EXPRESS CO. STORAGE
Scale of Feet.
50 40 30 20 10 0 50 100 150

H. D. DREYER & CO.

NIGHT, SUNDAY & HOLIDAY WATCHMAN - HAHNS CLOCK - 6 STATS. - HOURLY ROUNDS - POWER & HEAT: STEAM - FUEL: WASTE LIGHTS: ELEC. I.E.P. GRINNELL AUTO. SPRINKLERS DRY SYSTEM SPACED 8' X 8' THRO-OUT SUPPLIED BY 6" CONN. TO CITY MAIN 50 LBS. PRESSURE & BY 20,000 GAL. TANK 20' ABV. RF. PAILS DISTRIB'D. SAWDUST BLOWN TO VAULT -