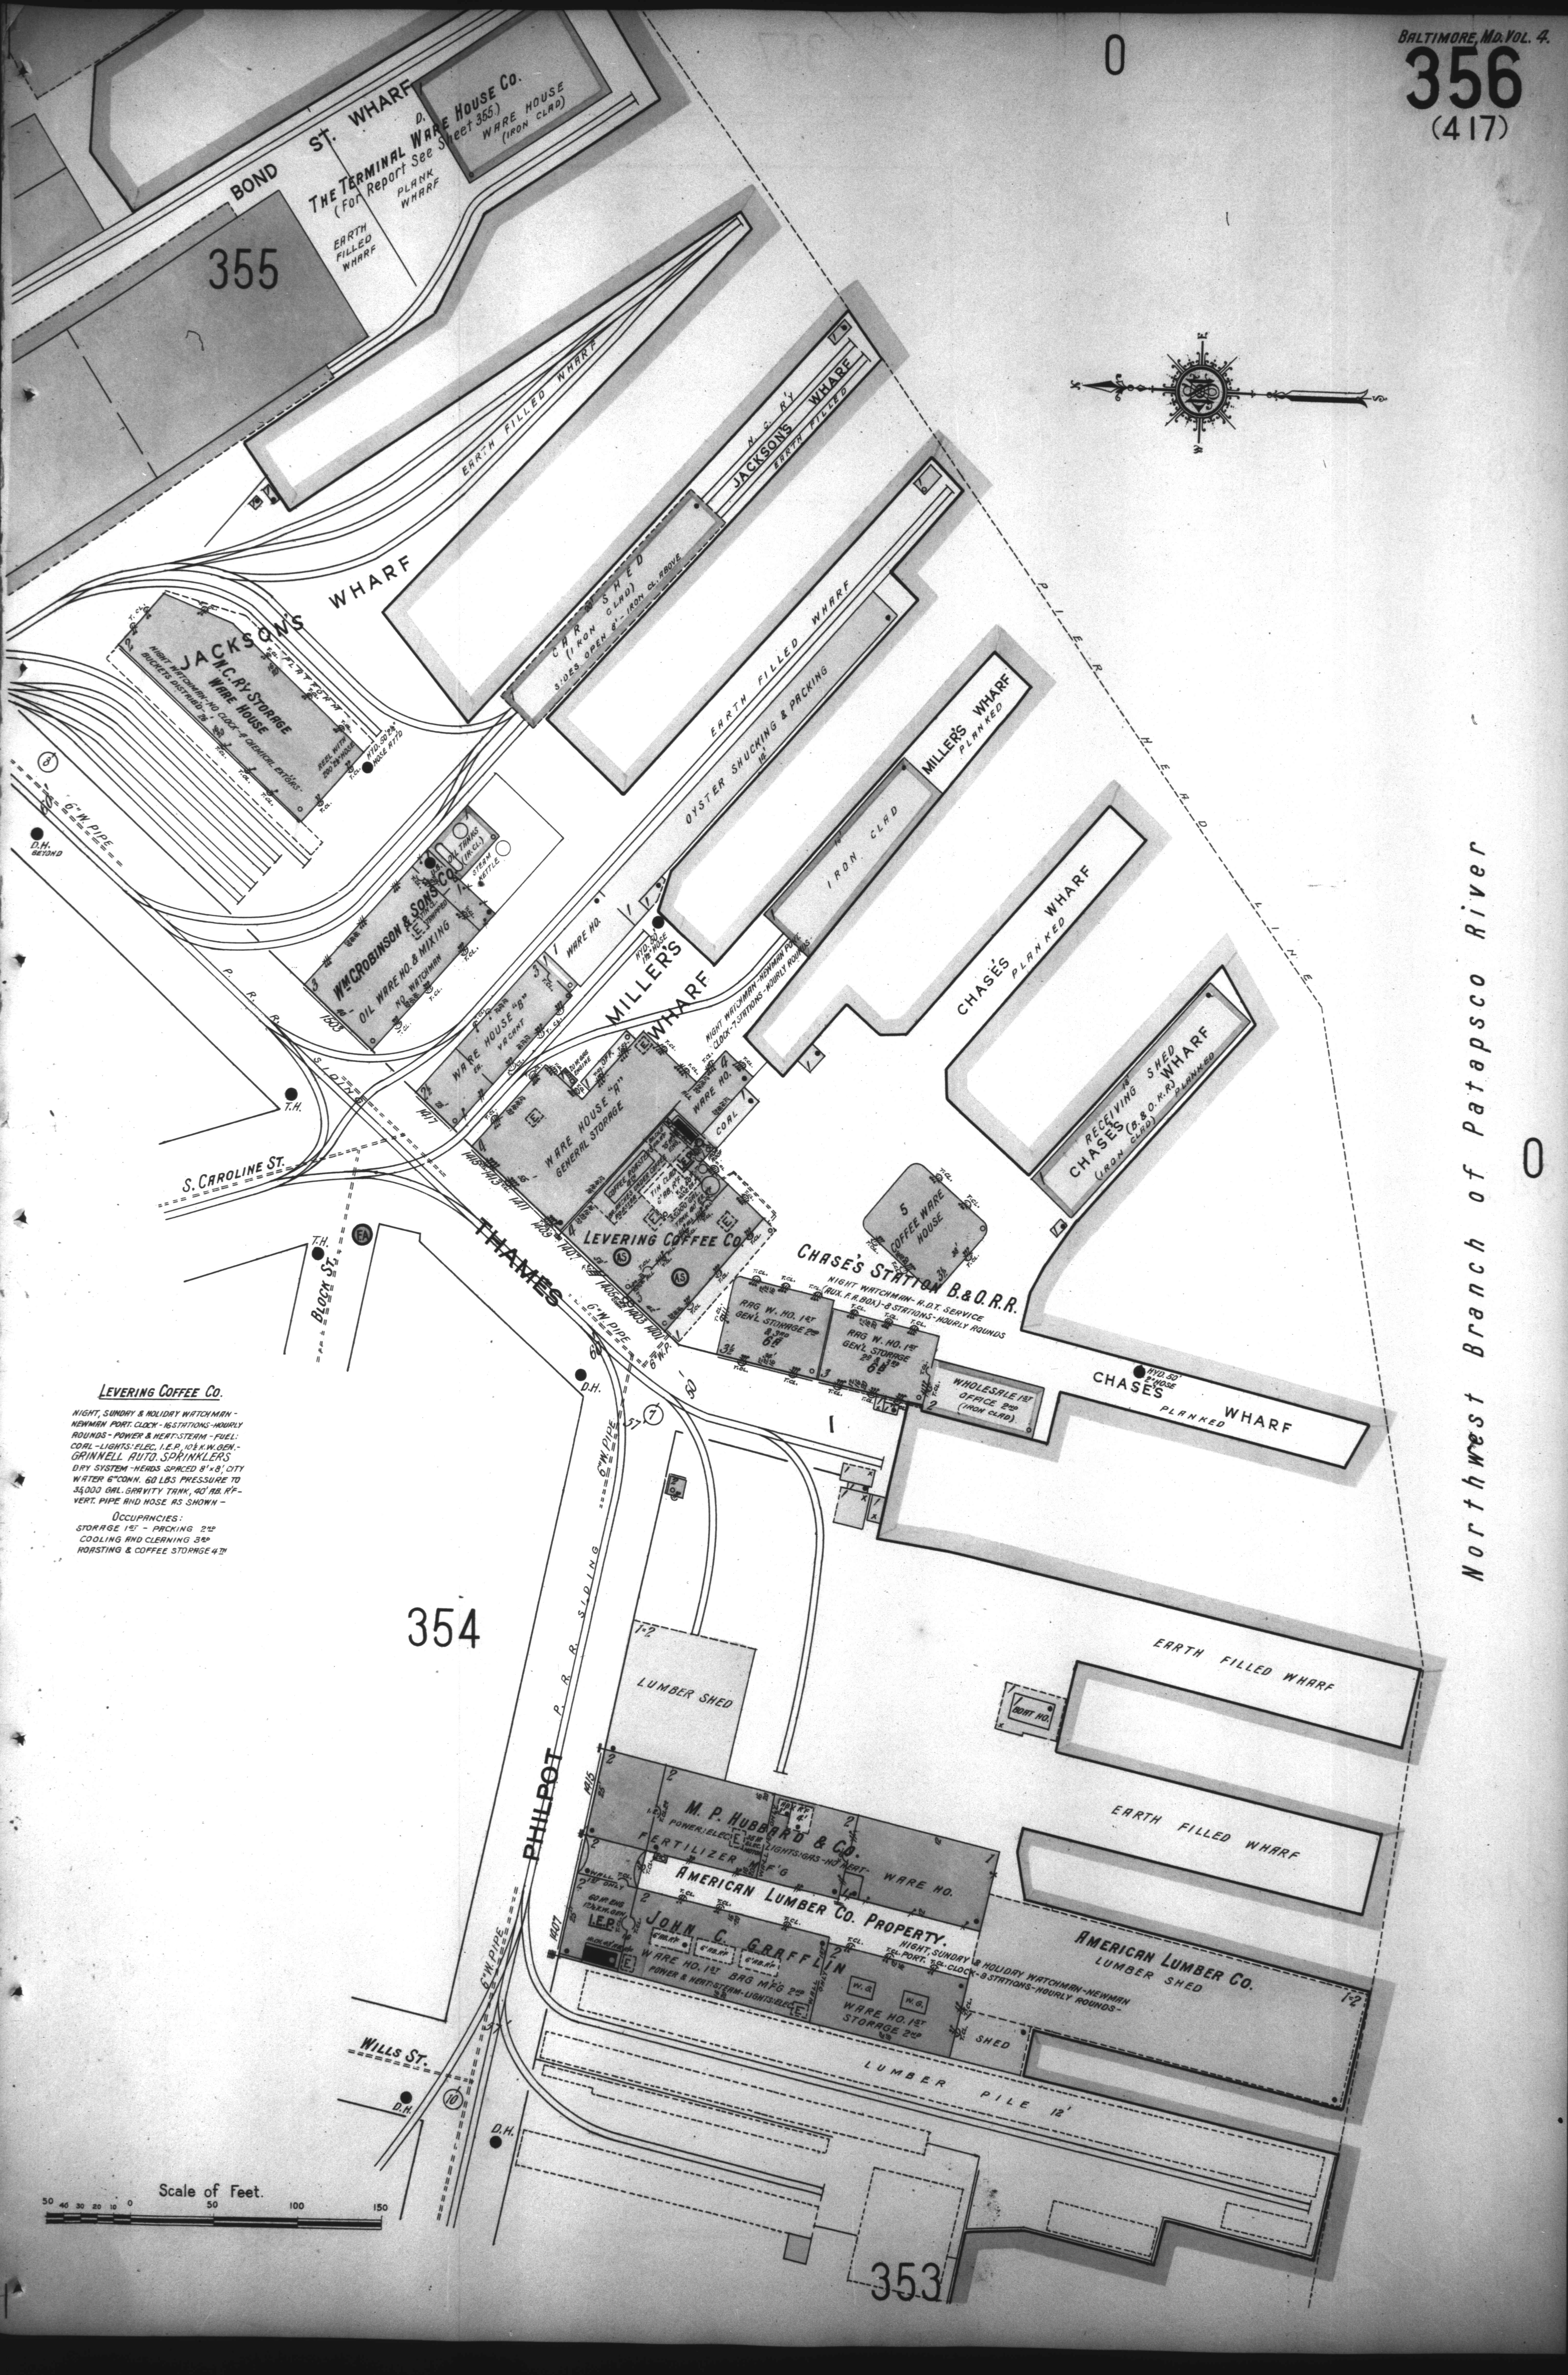
0
BOND ST. WHARF
The Terminal Ware House Co.
(For Report See Sheet 355.)
D.
WARE HOUSE (IRON CLAD)
PLANK WHARF
EARTH FILLED WHARF
355
EARTH FILLED WHARF
N. C. R'Y JACKSONS WHARF EARTH FILLED
CAR SHED (IRON CLAD) SIDES OPEN 8' - IRON CL. ABOVE
JACKSONS WHARF
JACKSONS N.C.R'Y STORAGE WARE HOUSE
NIGHT WATCHMAN - NO CLOCK - 4 CHEMICAL EXTGRS - BUCKETS DISTRIB'D - 26'
PLATFORM
REEL WITH 200' 2½" HOSE
HYD. 50' 2½" HOSE ATT'D
EARTH FILLED WHARF
OYSTER SHUCKING & PACKING 14'
MILLER'S WHARF PLANKED
IRON CLAD
P I E R H E A D L I N E
CHASE'S PLANKED WHARF
RECEIVING SHED CHASE'S (B. & O. R.R.) WHARF PLANKED (IRON CLAD)
8
6" W. PIPE
D.H. BEYOND
OIL TANKS (IR. CL.)
STEAM KETTLE
WM C. ROBINSON & SONS CO.
OIL WARE HO. & MIXING
NO WATCHMAN
TIN CL. STRAPPED
1503
WARE HO.
HYD. 50' 1½" HOSE
MILLER'S WHARF
WARE HOUSE "B" VACANT
1417
NIGHT WATCHMAN - NEWMAN PORT. CLOCK - 7 STATIONS - HOURLY ROUNDS
WARE HOUSE "A" GENERAL STORAGE
WARE HO.
COAL
COFFEE ROASTERS
TIN CLAD
LEVERING COFFEE CO.
1415 1413 1411 1409 1407 1405 1403 1401
P. R. R. SIDING
T.H.
S. CAROLINE ST.
BLOCK ST.
T.H.
F.A.
THAMES
6" W. PIPE
6" W.P.
60
D.H.
57
7
50
CHASE'S STATION B. & O. R.R.
NIGHT WATCHMAN - A.D.T. SERVICE (AUX. F.A. BOX) - 8 STATIONS - HOURLY ROUNDS
5 COFFEE WARE HOUSE
RAG W. HO. 1ST GEN'L STORAGE 2ND & 3RD 6A
RAG W. HO. 1ST GEN'L STORAGE 2ND & 3RD 6B
WHOLESALE 1ST OFFICE 2ND (IRON CLAD)
HYD. 50' 2" HOSE
CHASE'S PLANKED WHARF
Northwest Branch of Patapsco River
0
354
LUMBER SHED
EARTH FILLED WHARF
BOAT HO.
EARTH FILLED WHARF
P. R. R. SIDING
PHILPOT
1415
M. P. HUBBARD & CO.
POWER: ELEC. LIGHTS: GAS - NO HEAT
FERTILIZER M'F'G
WARE HO.
AMERICAN LUMBER CO. PROPERTY.
NIGHT, SUNDAY & HOLIDAY WATCHMAN - NEWMAN PORT. CLOCK - 9 STATIONS - HOURLY ROUNDS -
1407
60 H.P. ENG. 12½ K.W. GEN.
I.E.P.
JOHN C. GRAFFLIN
WARE HO. 1ST BAG M'F'G 2ND
POWER & HEAT: STEAM - LIGHTS: ELEC.
WARE HO. 1ST STORAGE 2ND
AMERICAN LUMBER CO. LUMBER SHED
SHED
LUMBER PILE 12'
WILLS ST.
D.H.
10
6" W. PIPE
D.H.
353
Scale of Feet.
50 40 30 20 10 0 50 100 150

LEVERING COFFEE CO.

NIGHT, SUNDAY & HOLIDAY WATCHMAN - NEWMAN PORT. CLOCK - 16 STATIONS - HOURLY ROUNDS - POWER & HEAT: STEAM - FUEL: COAL - LIGHTS: ELEC. I.E.P. 10½ K.W. GEN. - GRINNELL AUTO. SPRINKLERS DRY SYSTEM - HEADS SPACED 8' x 8', CITY WATER 6" CONN. 60 LBS PRESSURE TO 35,000 GAL. GRAVITY TANK, 40' AB. R'F - VERT. PIPE AND HOSE AS SHOWN -

OCCUPANCIES:
STORAGE 1ST - PACKING 2ND
COOLING AND CLEANING 3RD
ROASTING & COFFEE STORAGE 4TH