BALTIMORE MD. VOL. 4

370

(444-446)

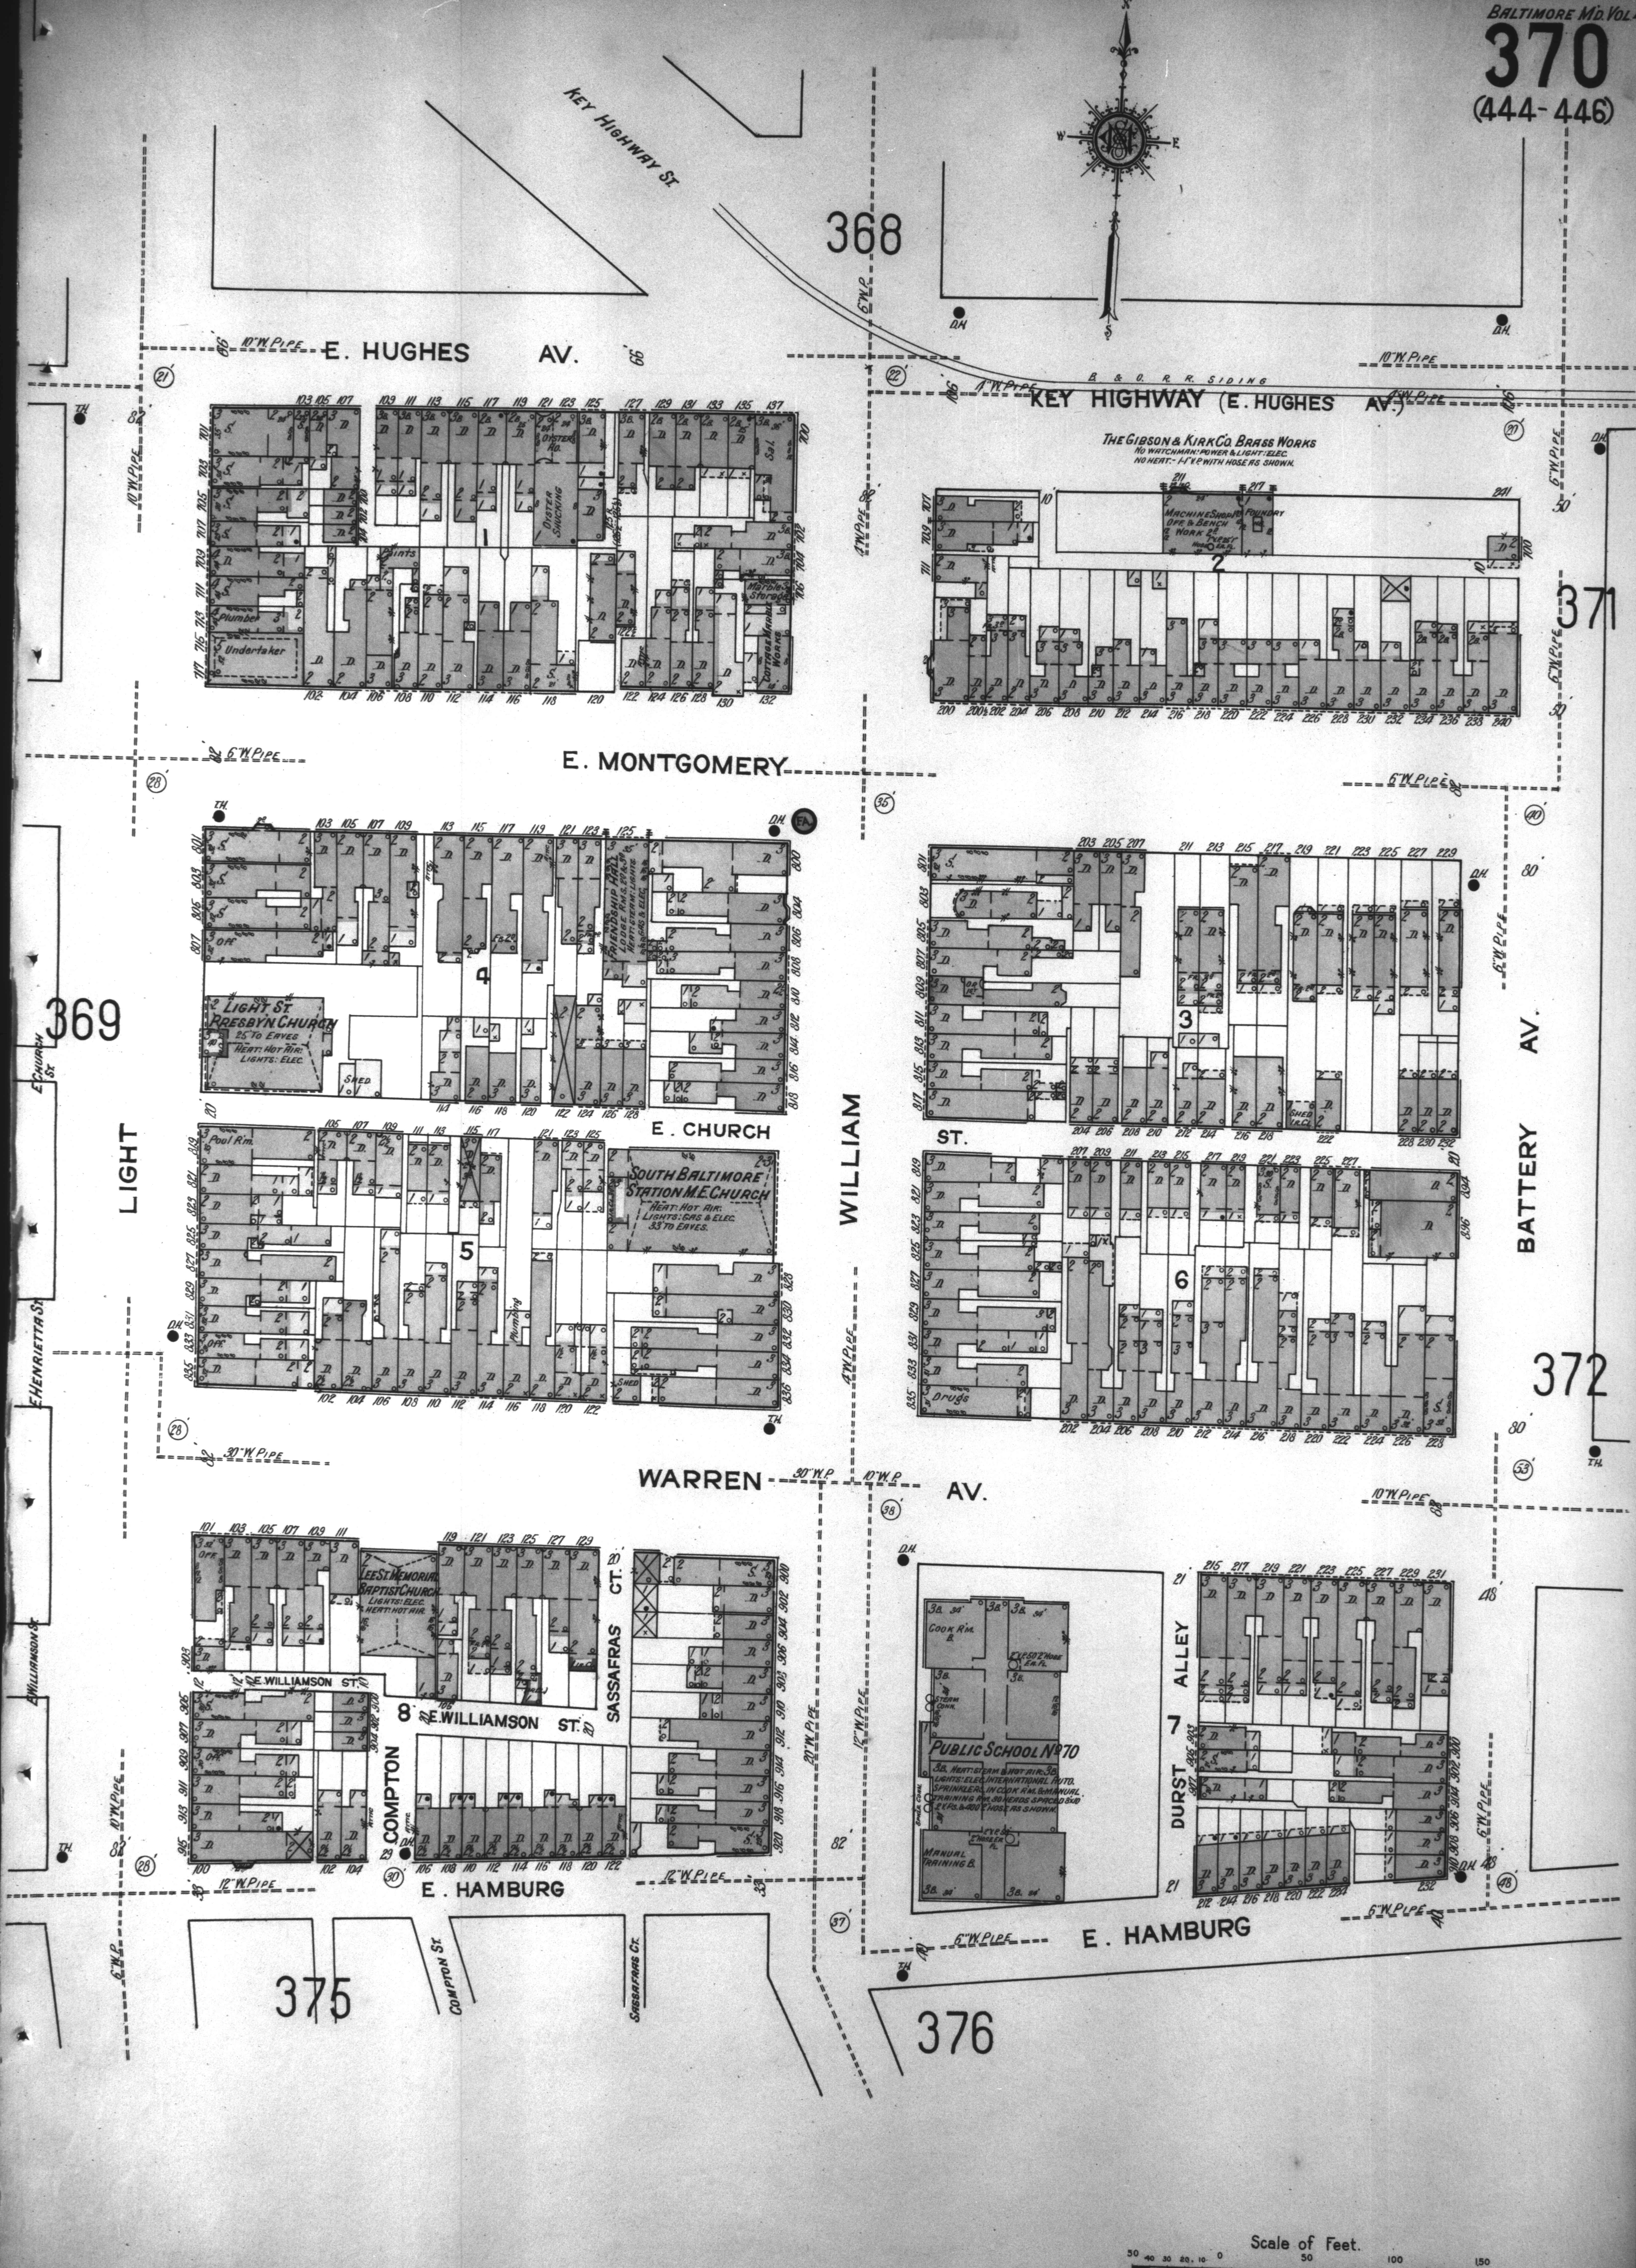
KEY HIGHWAY ST.
368
E. HUGHES AV.
10" W. PIPE
B. & O. R. R. SIDING
KEY HIGHWAY (E. HUGHES AV.)
THE GIBSON & KIRK CO. BRASS WORKS
NO WATCHMAN: POWER & LIGHT: ELEC.
NO HEAT: - 1-1" V.P. WITH HOSE AS SHOWN.
MACHINE SHOP OFF. & BENCH WORK 2D.
FOUNDRY
1
2
Oyster Ho.
Oyster Shucking
Paints
Marble Storage
Cottage Marble Works
Plumber
Undertaker
371
E. MONTGOMERY
6" W. PIPE
3
4
Friendship Hall
Light St. Presby'n Church
25 To Eaves
Heat: Hot Air: Lights: Elec.
Shed
369
E. CHURCH ST.
E. CHURCH
WILLIAM ST.
BATTERY AV.
LIGHT
5
6
Pool Rm.
South Baltimore Station M.E. Church
Heat: Hot Air. Lights: Gas & Elec. 33 To Eaves.
Plumbing
Drugs
E. HENRIETTA ST.
372
WARREN AV.
30" W. PIPE
LEE ST. MEMORIAL BAPTIST CHURCH
LIGHTS: ELEC. HEAT: HOT AIR.
E. WILLIAMSON ST.
8
COMPTON
SASSAFRAS CT.
PUBLIC SCHOOL No. 70
3B. HEAT: STEAM & HOT AIR. LIGHTS: ELEC. INTERNATIONAL AUTO. SPRINKLERS IN COOK RM. & MANUAL TRAINING RM. 30 HEADS SPACED 8x10. 2 V.Ps. & 400' 2" HOSE AS SHOWN.
Cook Rm. B.
Manual Training B.
Steam Conn.
ALLEY
DURST
7
12" W. PIPE
E. HAMBURG
375
COMPTON ST.
SASSAFRAS CT.
376
20" W. PIPE
Scale of Feet.
50 40 30 20 10 0 50 100 150