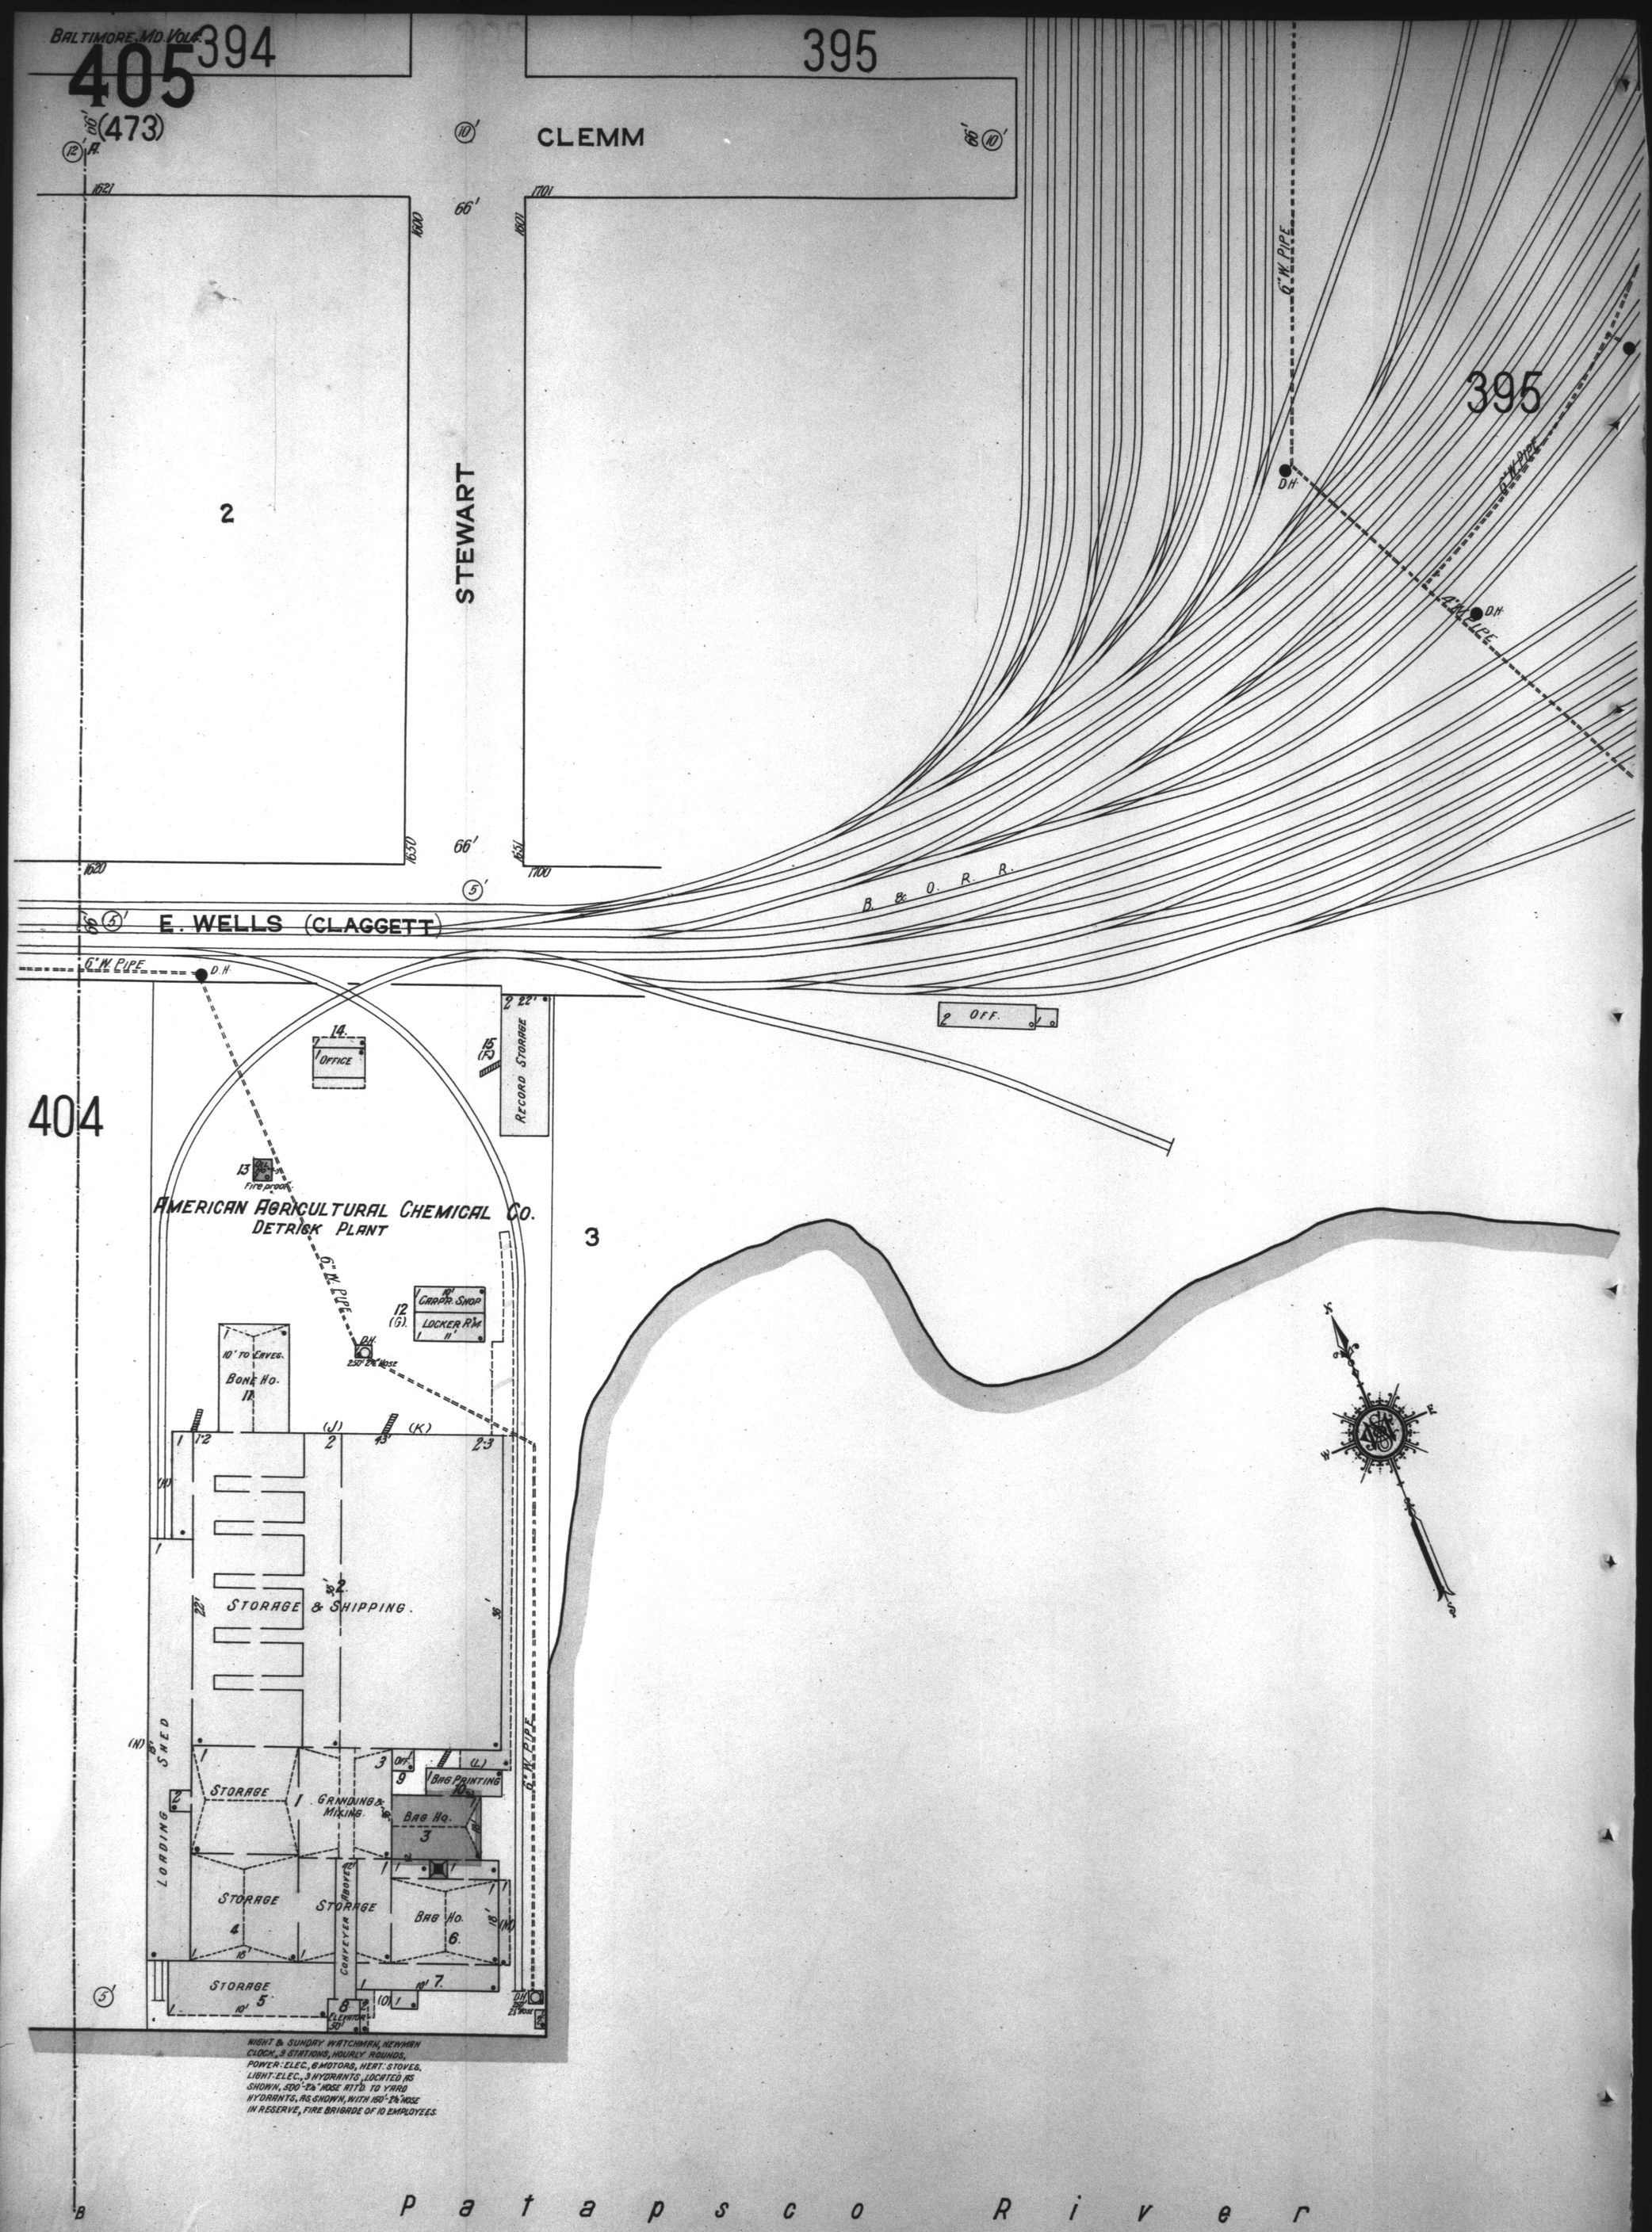
BALTIMORE, MD. VOL. 405
394
395
(473)
CLEMM
STEWART
2
395
404
3
E. WELLS (CLAGGETT)
B. & O. R. R.
6" W. PIPE
D.H.
OFF.
OFFICE
RECORD STORAGE
AMERICAN AGRICULTURAL CHEMICAL CO.
DETRICK PLANT
Fire proof
CARPR. SHOP
LOCKER RM.
10' TO EAVES.
BONE HO.
STORAGE & SHIPPING.
LOADING SHED
STORAGE
GRINDING & MIXING
BAG PRINTING
BAG HO.
CONVEYER ABOVE
ELEVATOR
NIGHT & SUNDAY WATCHMAN, NEWMAN CLOCK, 3 STATIONS, HOURLY ROUNDS, POWER: ELEC., 6 MOTORS, HEAT: STOVES, LIGHT: ELEC., 3 HYDRANTS, LOCATED AS SHOWN, 500' 2½" HOSE ATT'D TO YARD HYDRANTS, AS SHOWN, WITH 150' 2½" HOSE IN RESERVE, FIRE BRIGADE OF 10 EMPLOYEES.
Patapsco River
Scale of Feet.
50 40 30 20 10 0 50 100 150