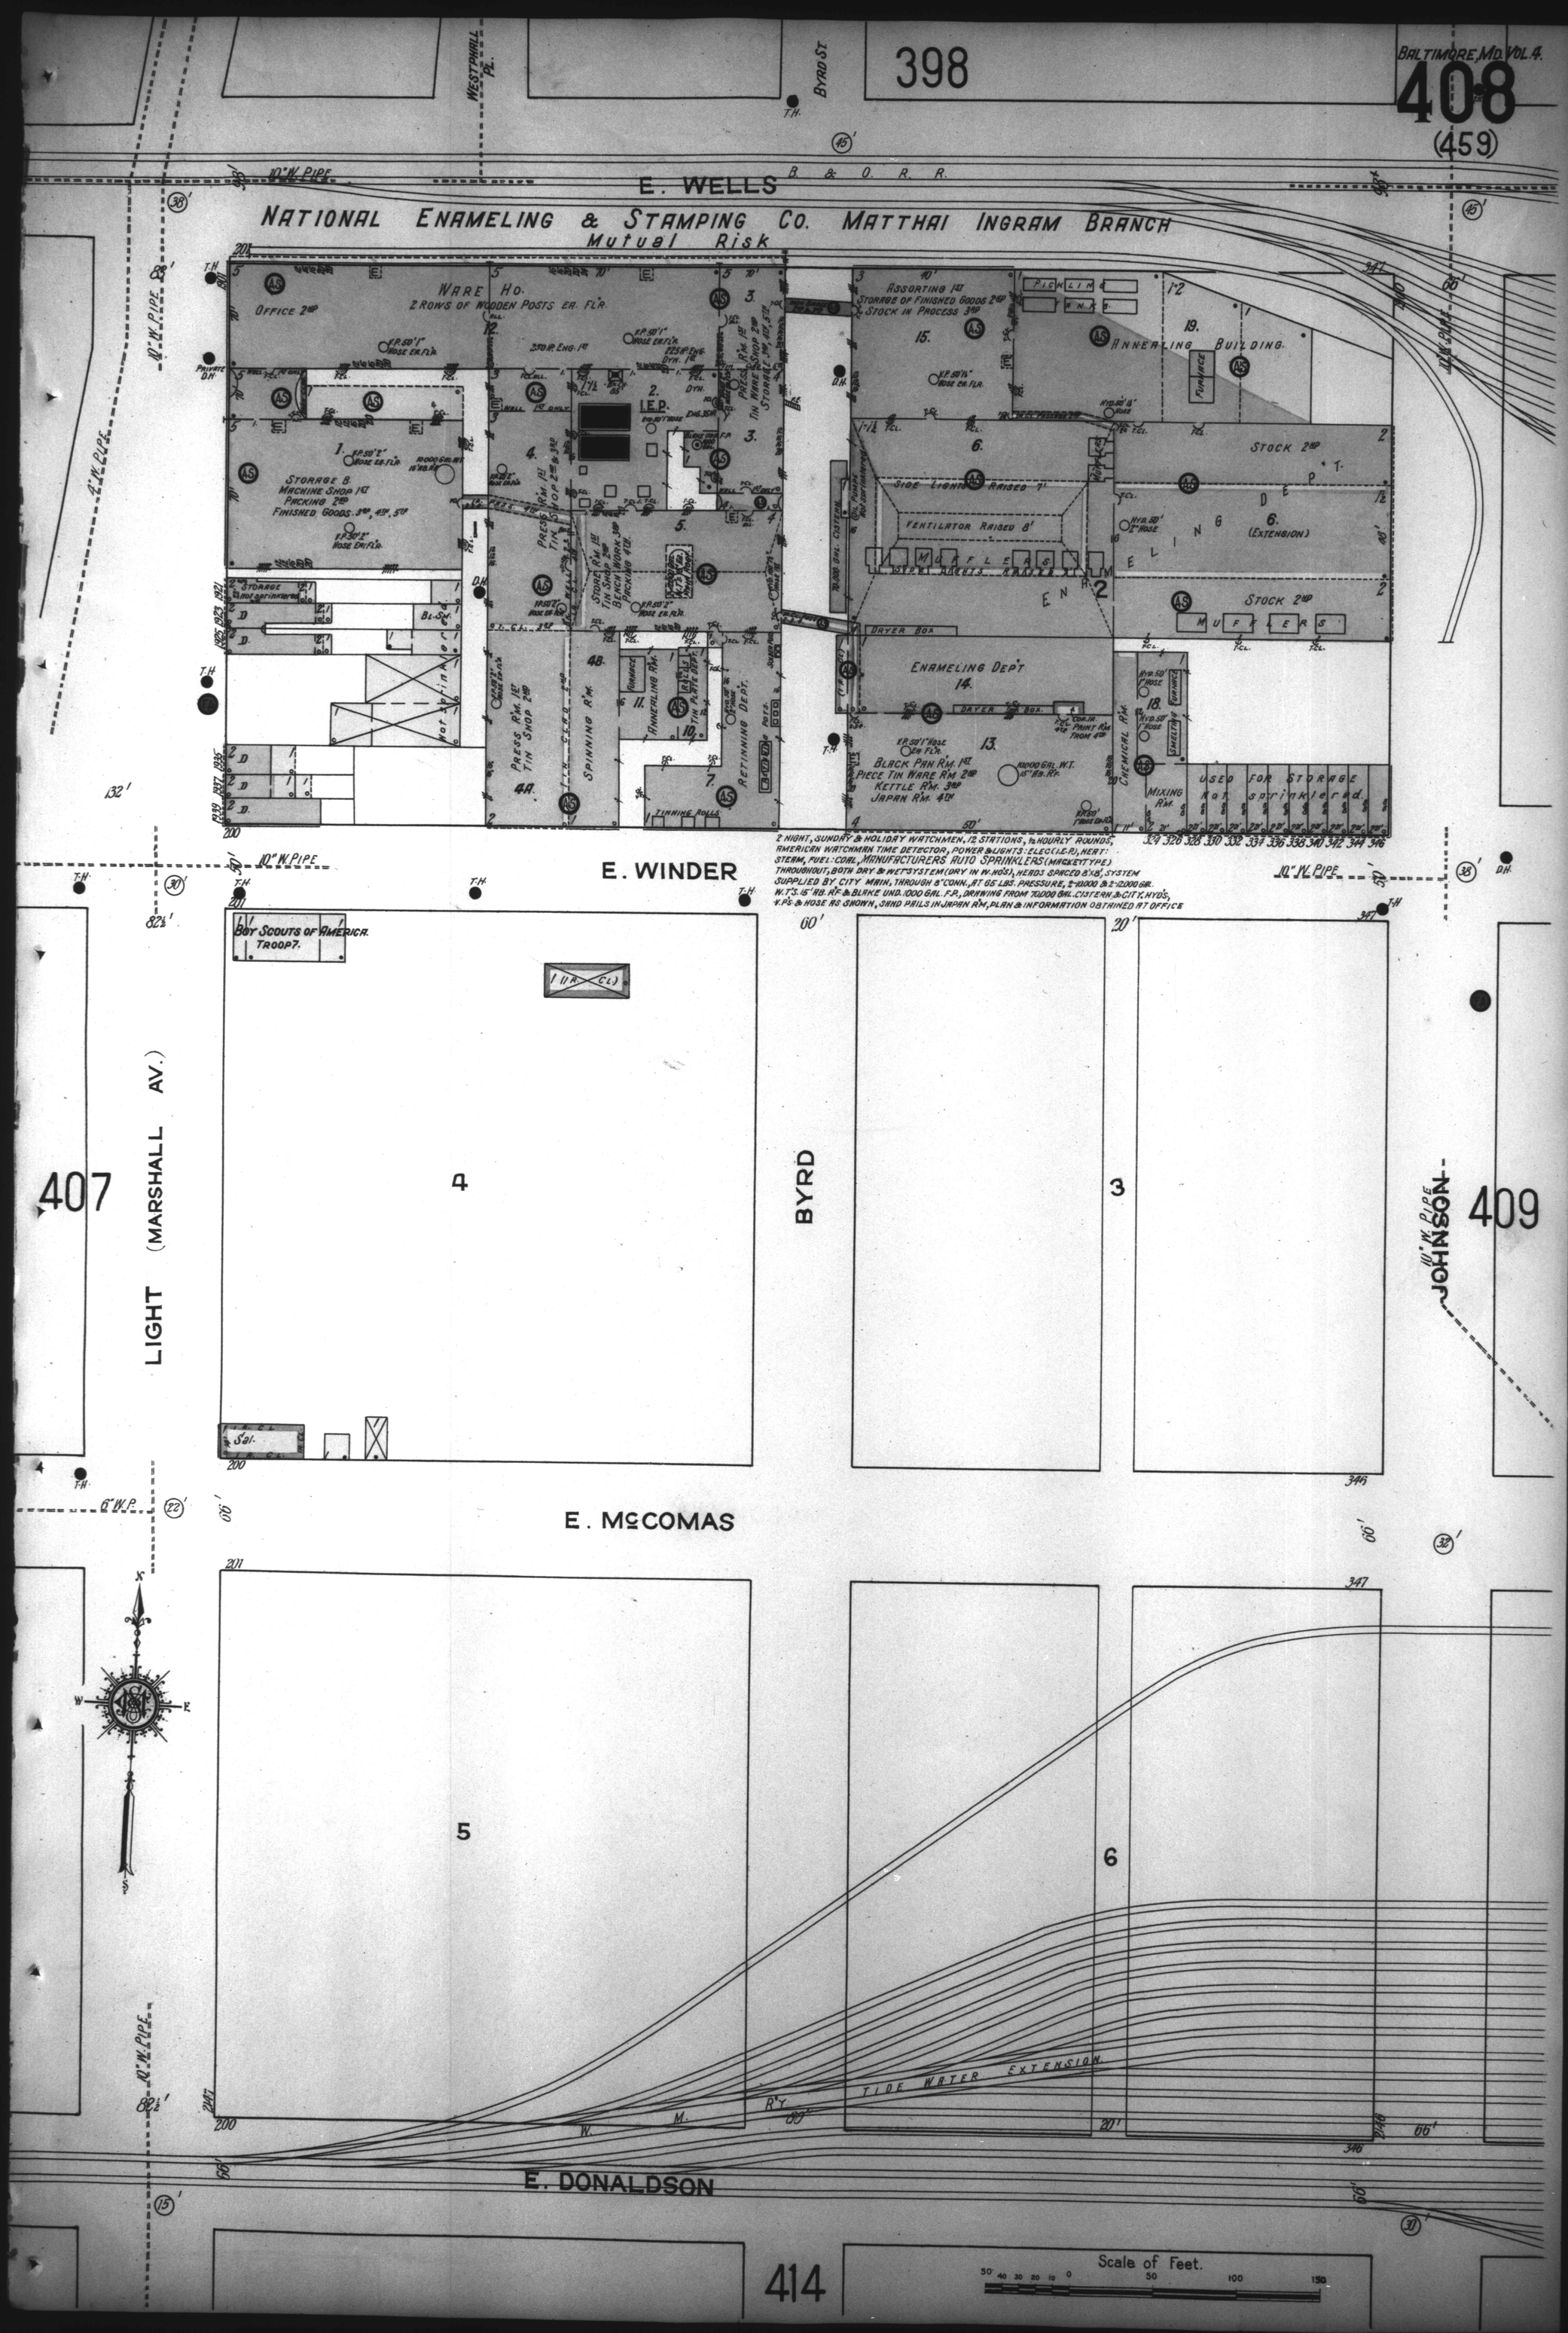
BALTIMORE, MD. VOL. 4.
408
(459)
398
E. WELLS
B. & O. R. R.
NATIONAL ENAMELING & STAMPING CO. MATTHAI INGRAM BRANCH
Mutual Risk
WARE HO.
2 ROWS OF WOODEN POSTS EA. FL'R.
OFFICE 2ND
STORAGE B.
MACHINE SHOP 1ST
PICKING 2ND
FINISHED GOODS 3RD, 4TH, 5TH
I.E.P.
PRESS RM. 1ST
TIN SHOP 2ND
BENCH WORK 3RD
PICKING 4TH.
SPINNING RM.
ANNEALING RM.
TIN PLATE DEPT.
RETINNING DEPT.
TINNING ROLLS
ASSORTING 1ST
STORAGE OF FINISHED GOODS 2ND
STOCK IN PROCESS 3RD
ANNEALING BUILDING
FURNACE
SIDE LIGHTS RAISED 7'
VENTILATOR RAISED 8'
MUFFLERS
DRYER BOX
ENAMELING DEPT
14.
BLACK PAN RM. 1ST
PIECE TIN WARE RM. 2ND
KETTLE RM. 3RD
JAPAN RM. 4TH
10000 GAL. W.T.
STOCK 2ND
(EXTENSION)
CHEMICAL RM.
MIXING RM.
SMELTING
USED FOR STORAGE
Not sprinklered.
Not Sprinklered
2 NIGHT, SUNDAY & HOLIDAY WATCHMEN, 12 STATIONS, ½ HOURLY ROUNDS, AMERICAN WATCHMAN TIME DETECTOR, POWER & LIGHTS: ELEC. (I.E.P.), HEAT: STEAM, FUEL: COAL, MANUFACTURERS AUTO SPRINKLERS (MACKEY TYPE) THROUGHOUT, BOTH DRY & WET SYSTEM (DRY IN W. HOS.), HEADS SPACED 8'x8', SYSTEM SUPPLIED BY CITY MAIN, THROUGH 8" CONN., AT 65 LBS. PRESSURE, 2-10000 & 2-12000 GAL. W.T.'S. 15' HB. RF. & BLAKE UND. 1000 GAL. F.P., DRAWING FROM 70,000 GAL. CISTERN & CITY HYDS., Y.P.'S & HOSE AS SHOWN, SAND PAILS IN JAPAN RM, PLAN & INFORMATION OBTAINED AT OFFICE
10" W. PIPE
E. WINDER
BOY SCOUTS OF AMERICA
TROOP 7.
407
LIGHT (MARSHALL AV.)
4
BYRD
3
JOHNSON
409
E. McCOMAS
5
6
TIDE WATER EXTENSION
E. DONALDSON
414
Scale of Feet.