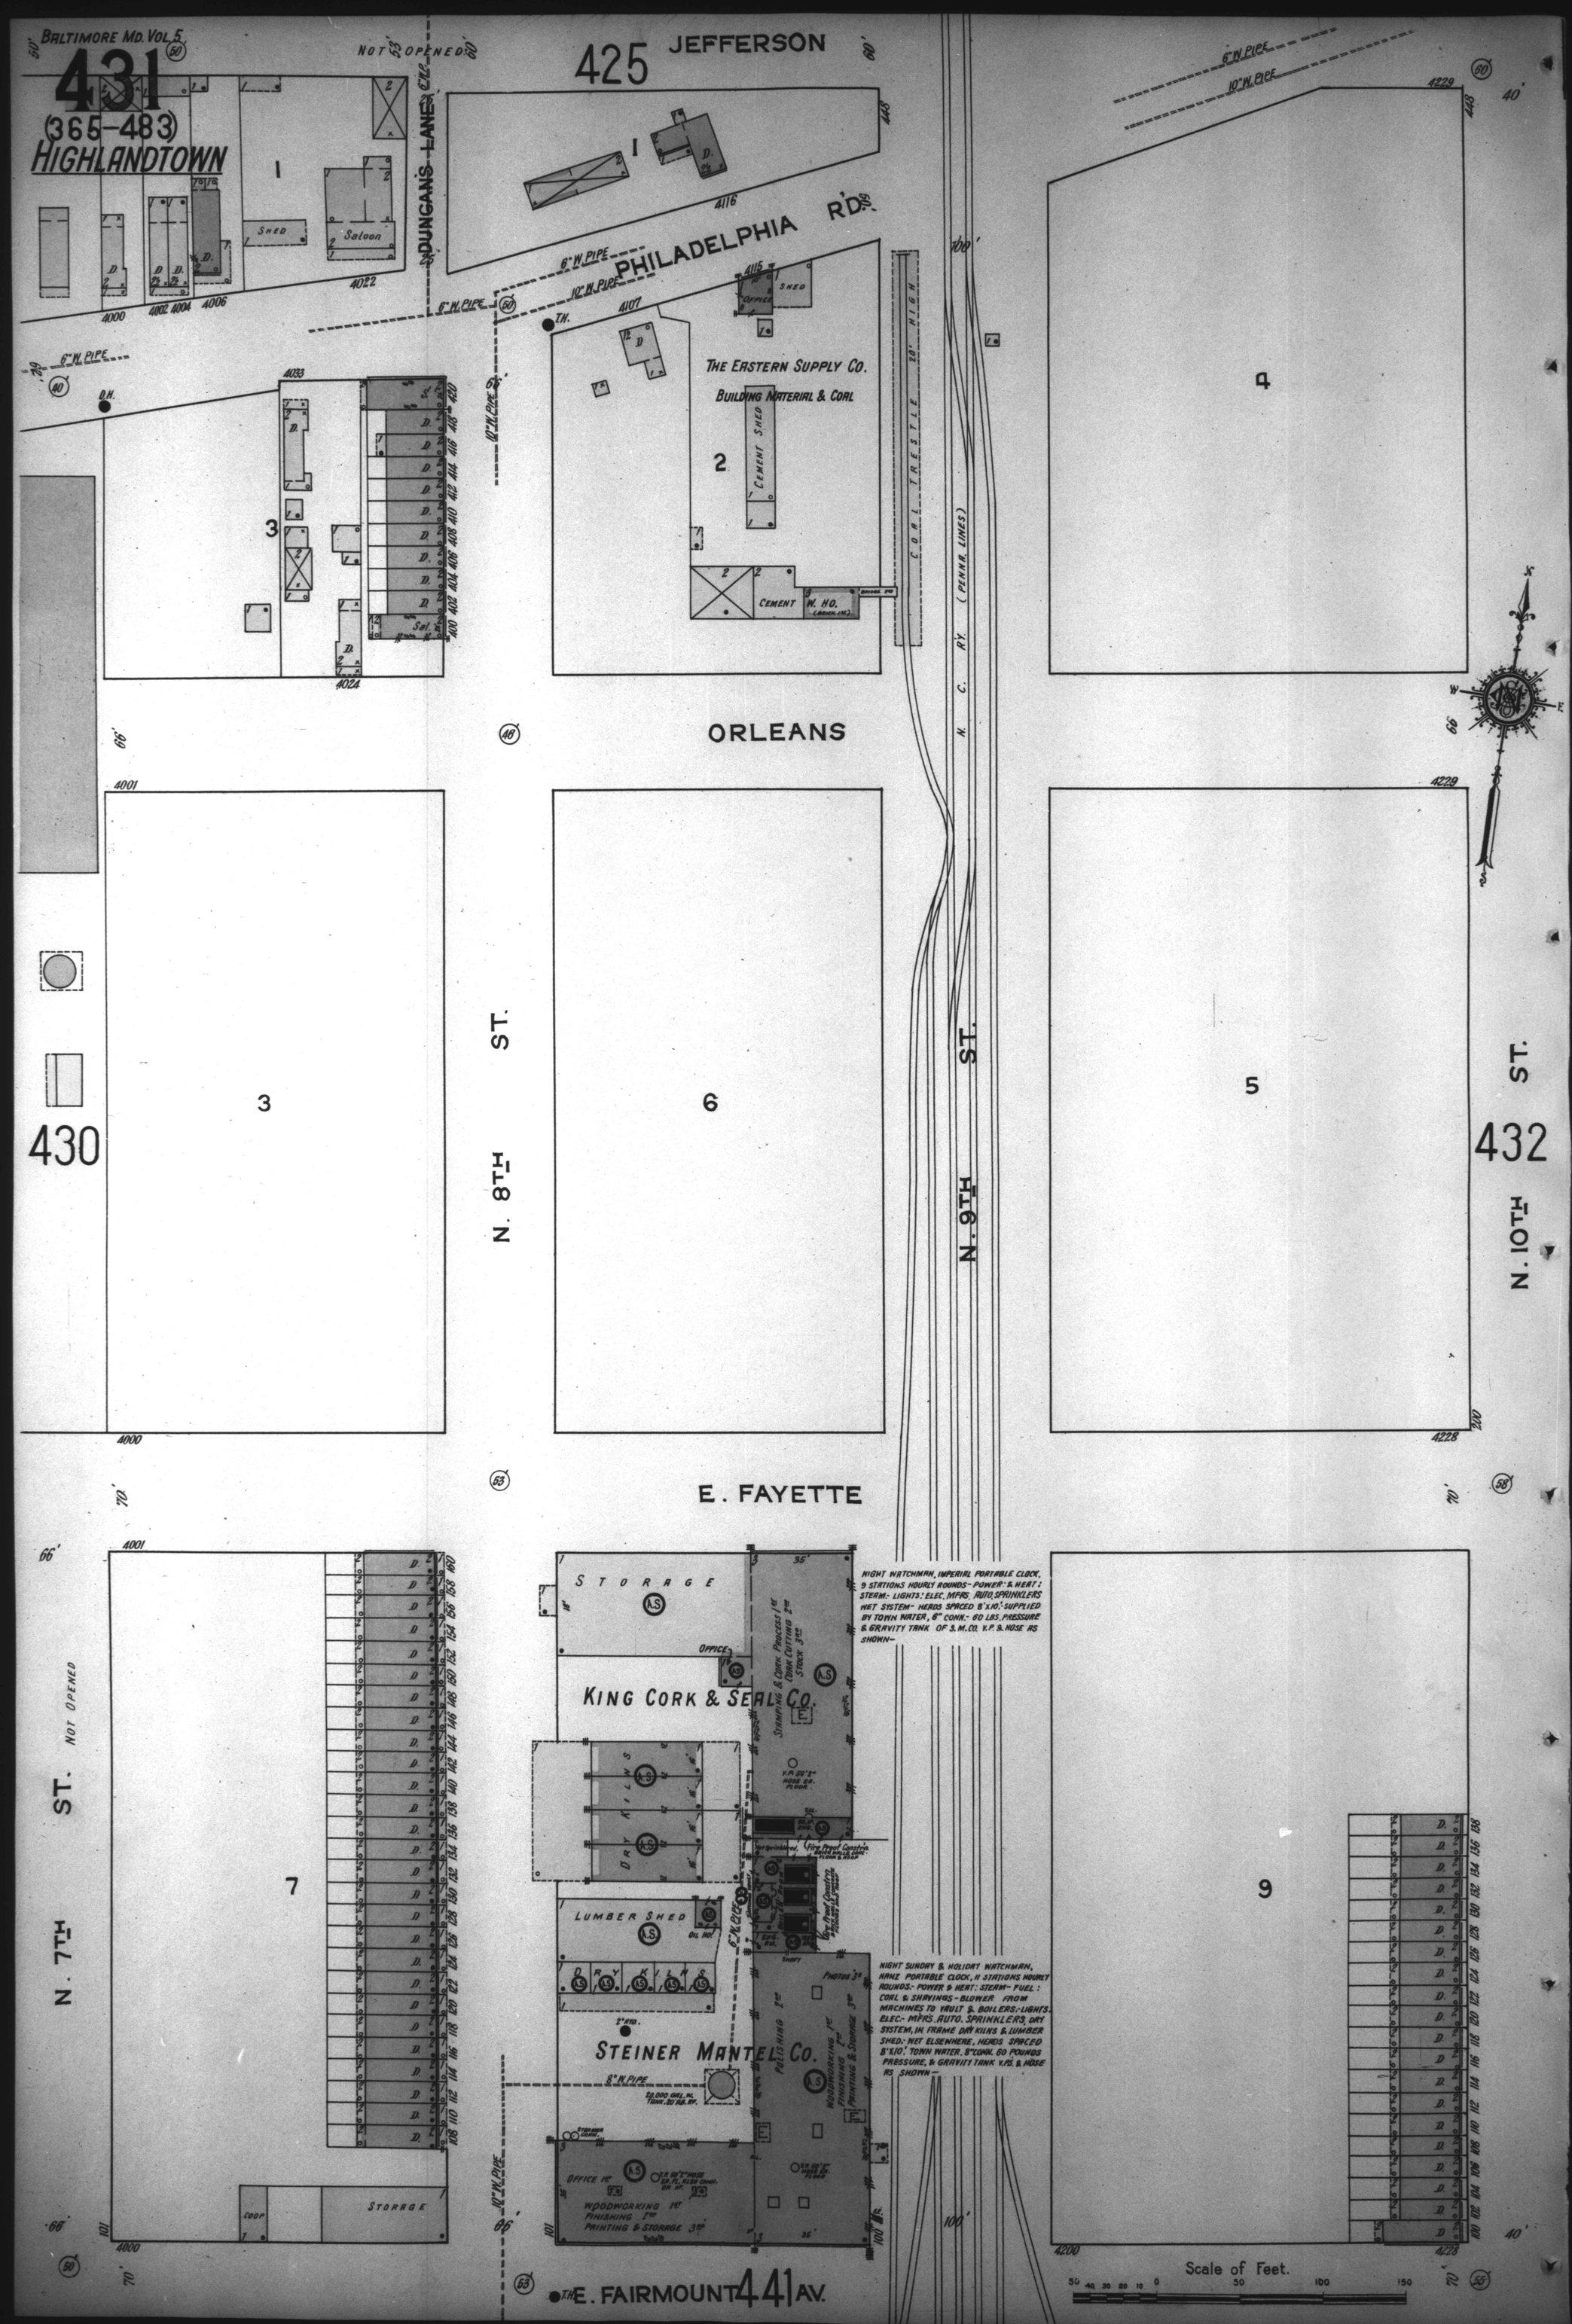
BALTIMORE MD. VOL. 5
431
(365-483)
HIGHLANDTOWN
NOT OPENED
DUNGAN'S LANE
425 JEFFERSON
PHILADELPHIA RD.
6" W. PIPE
10" W. PIPE
8" W. PIPE
SHED
Saloon
OFFICE
THE EASTERN SUPPLY CO.
BUILDING MATERIAL & COAL
CEMENT SHED
CEMENT
W. HO.
COAL TRESTLE 20' HIGH
N. C. RY. (PENNR. LINES)
ORLEANS
N. 8TH ST.
N. 9TH ST.
N. 10TH ST.
430
432
E. FAYETTE
N. 7TH ST. NOT OPENED
STORAGE
COOP
KING CORK & SEAL CO.
STAMPING & CORK PROCESS 1ST
CORK CUTTING 2ND
STOCK 3RD
DRY KILNS
LUMBER SHED
STEINER MANTEL CO.
POLISHING 2ND
WOODWORKING 1ST
FINISHING 2ND
PRINTING & STORAGE 3RD
OFFICE 1ST
8" W. PIPE
10" W. PIPE
NIGHT WATCHMAN, IMPERIAL PORTABLE CLOCK, 9 STATIONS HOURLY ROUNDS- POWER: & HEAT: STEAM:- LIGHTS: ELEC. MFRS. AUTO. SPRINKLERS WET SYSTEM- HEADS SPACED 8'X10.' SUPPLIED BY TOWN WATER, 8" CONN.- 60 LBS. PRESSURE & GRAVITY TANK OF S.M.CO. V.P. & HOSE AS SHOWN-
NIGHT SUNDAY & HOLIDAY WATCHMAN, HANZ PORTABLE CLOCK, 11 STATIONS HOURLY ROUNDS:- POWER & HEAT: STEAM- FUEL: COAL & SHAVINGS- BLOWER FROM MACHINES TO VAULT & BOILERS:- LIGHTS. ELEC.- MFRS. AUTO. SPRINKLERS, DRY SYSTEM, IN FRAME DRY KILNS & LUMBER SHED:- WET ELSEWHERE, HEADS SPACED 8'X10.' TOWN WATER. 8" CONN. 60 POUNDS PRESSURE, & GRAVITY TANK V.P.S. & HOSE AS SHOWN-
E. FAIRMOUNT AV.
441
Scale of Feet.