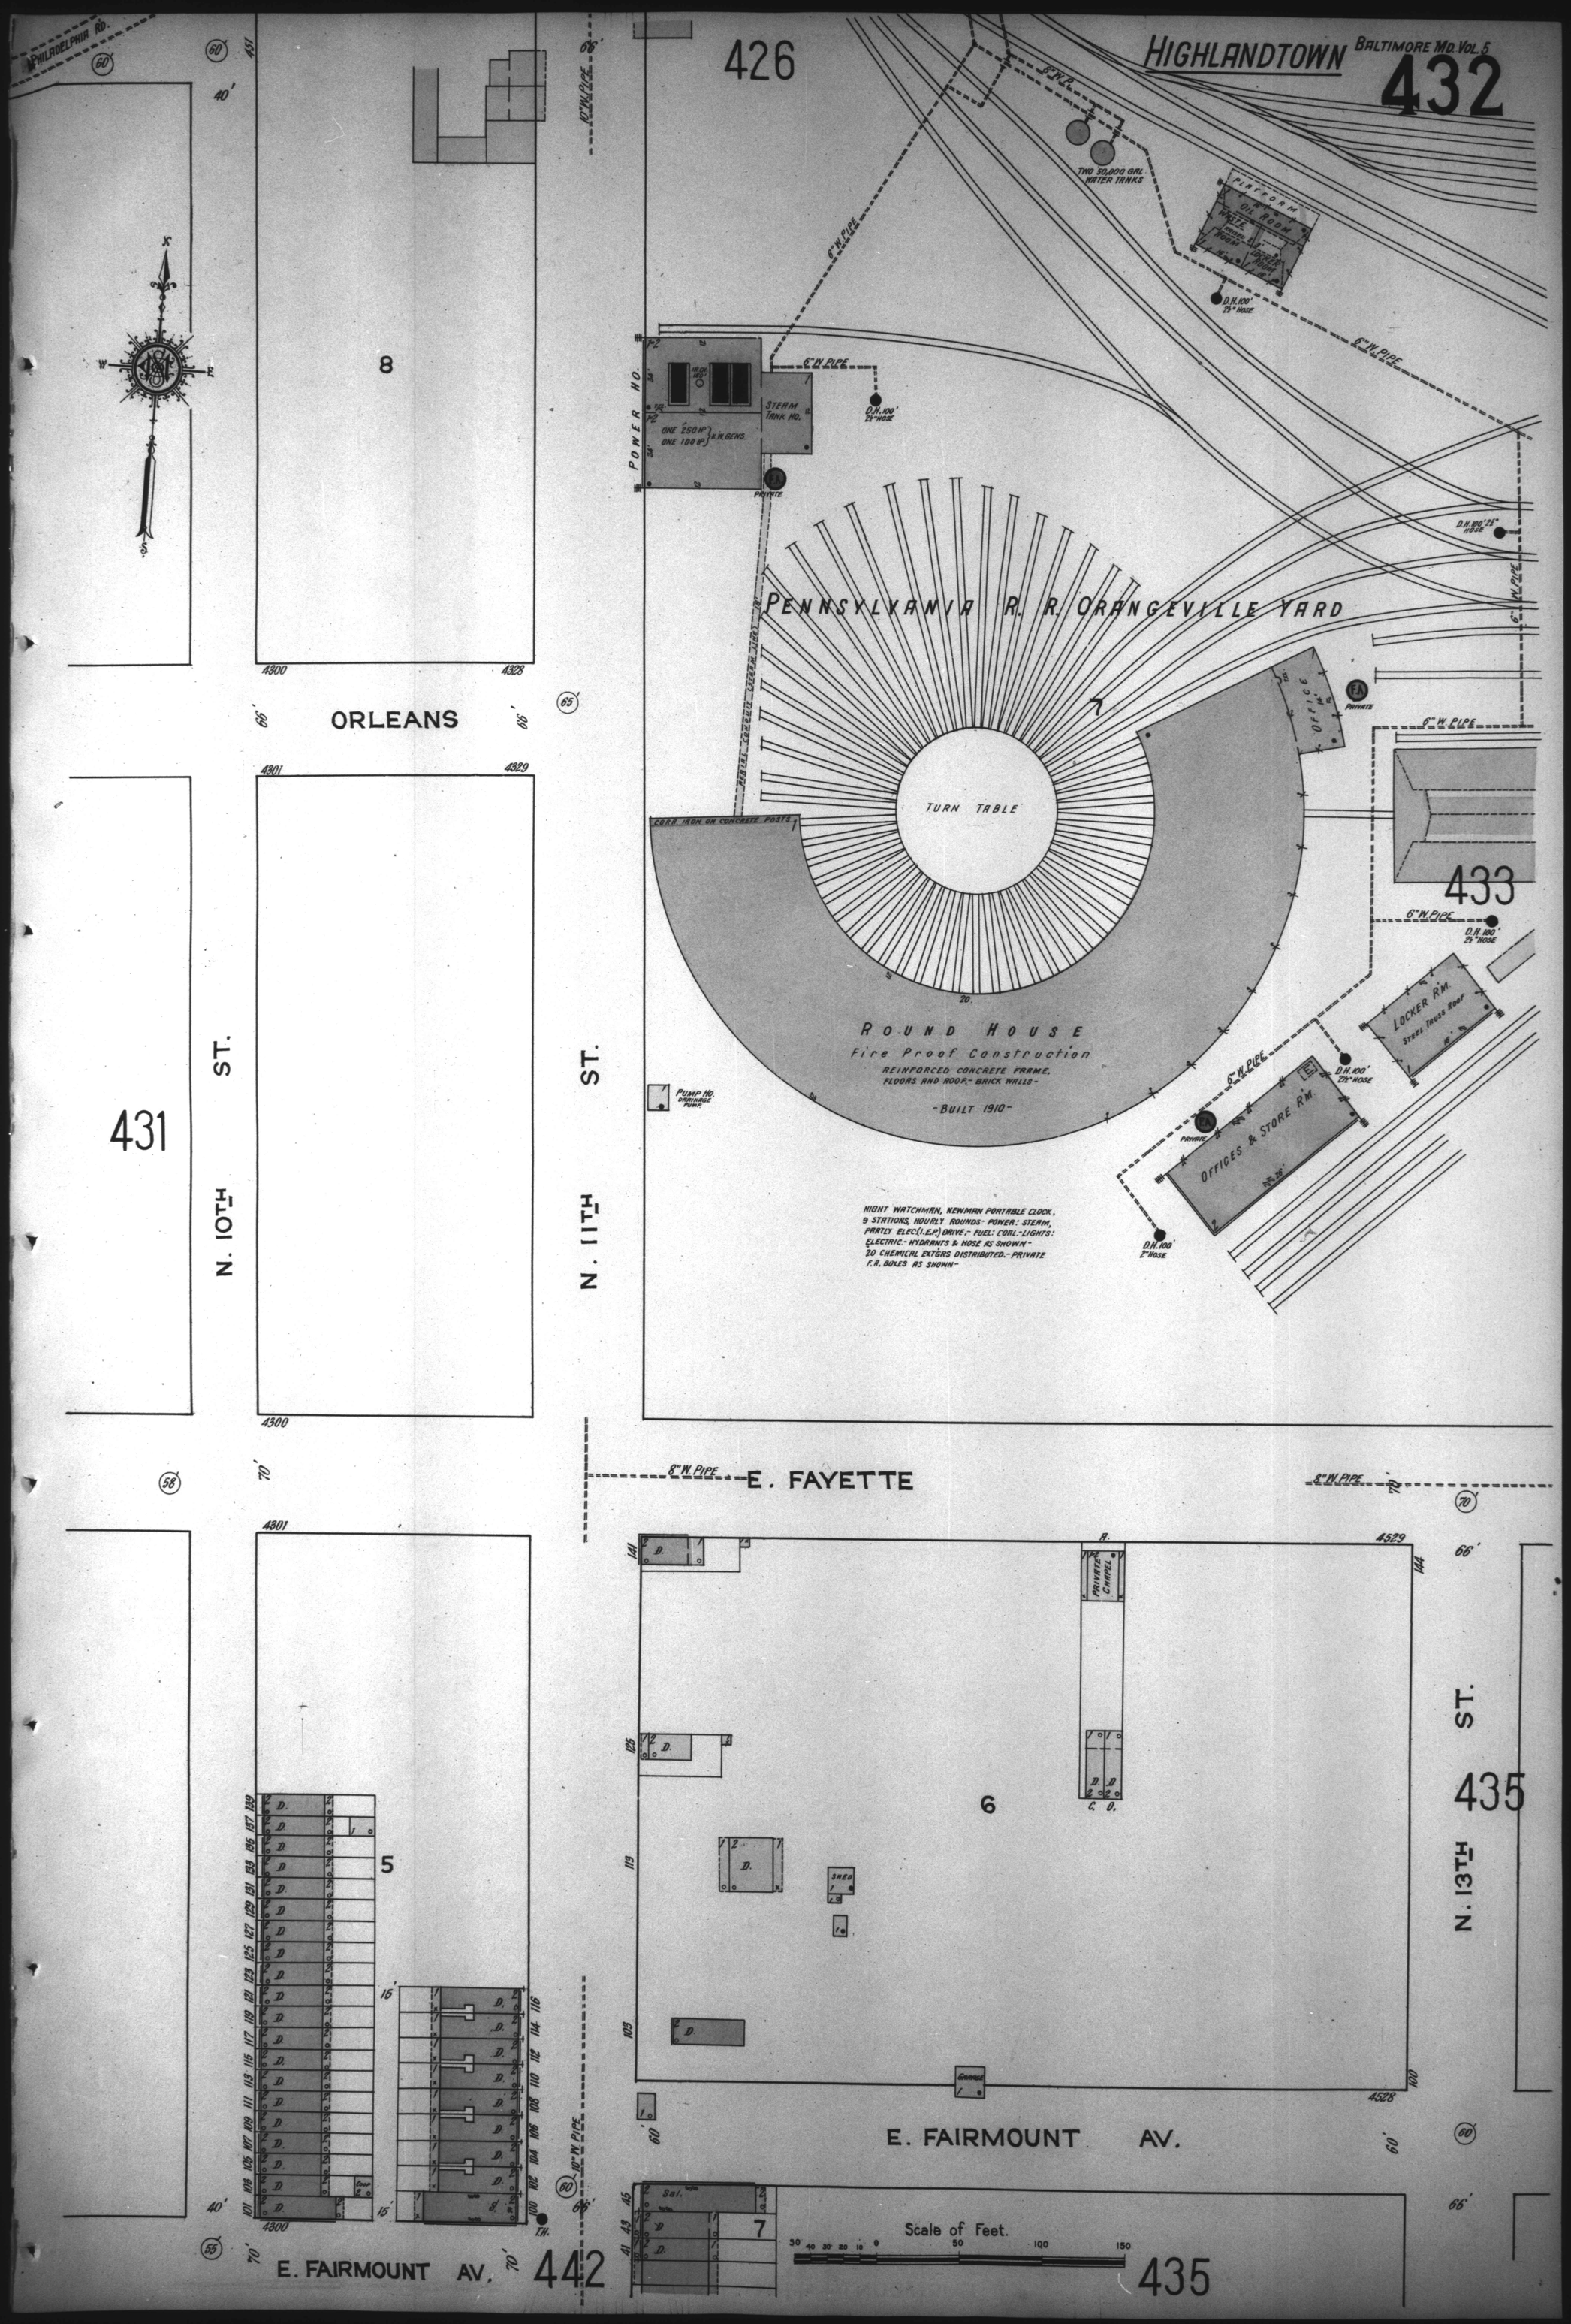
HIGHLANDTOWN
BALTIMORE MD. VOL. 5
432
426
PHILADELPHIA RD.
8
ORLEANS
431
N. 10TH ST.
N. 11TH ST.
POWER HO.
STEAM TANK HO.
ONE 250 HP
ONE 100 HP
K.W. GENS.
TWO 50,000 GAL. WATER TANKS
PLATFORM
OIL ROOM
WASTE
PENNSYLVANIA R. R. ORANGEVILLE YARD
TURN TABLE
ROUND HOUSE
Fire Proof Construction
REINFORCED CONCRETE FRAME, FLOORS AND ROOF.- BRICK WALLS -
-BUILT 1910-
OFFICE
OFFICES & STORE RM.
LOCKER RM.
STEEL TRUSS ROOF
PUMP HO. DRAINAGE PUMP
NIGHT WATCHMAN, KEWMAN PORTABLE CLOCK, 9 STATIONS, HOURLY ROUNDS - POWER: STEAM, PARTLY ELEC (I.E.P.) DRIVE.- FUEL: COAL.- LIGHTS: ELECTRIC.- HYDRANTS & HOSE AS SHOWN - 20 CHEMICAL EXTGRS DISTRIBUTED.- PRIVATE F.A. BOXES AS SHOWN -
433
E. FAYETTE
PRIVATE CHAPEL
SHED
GREENHOUSE
5
6
7
E. FAIRMOUNT AV.
N. 13TH ST.
435
442
Scale of Feet.