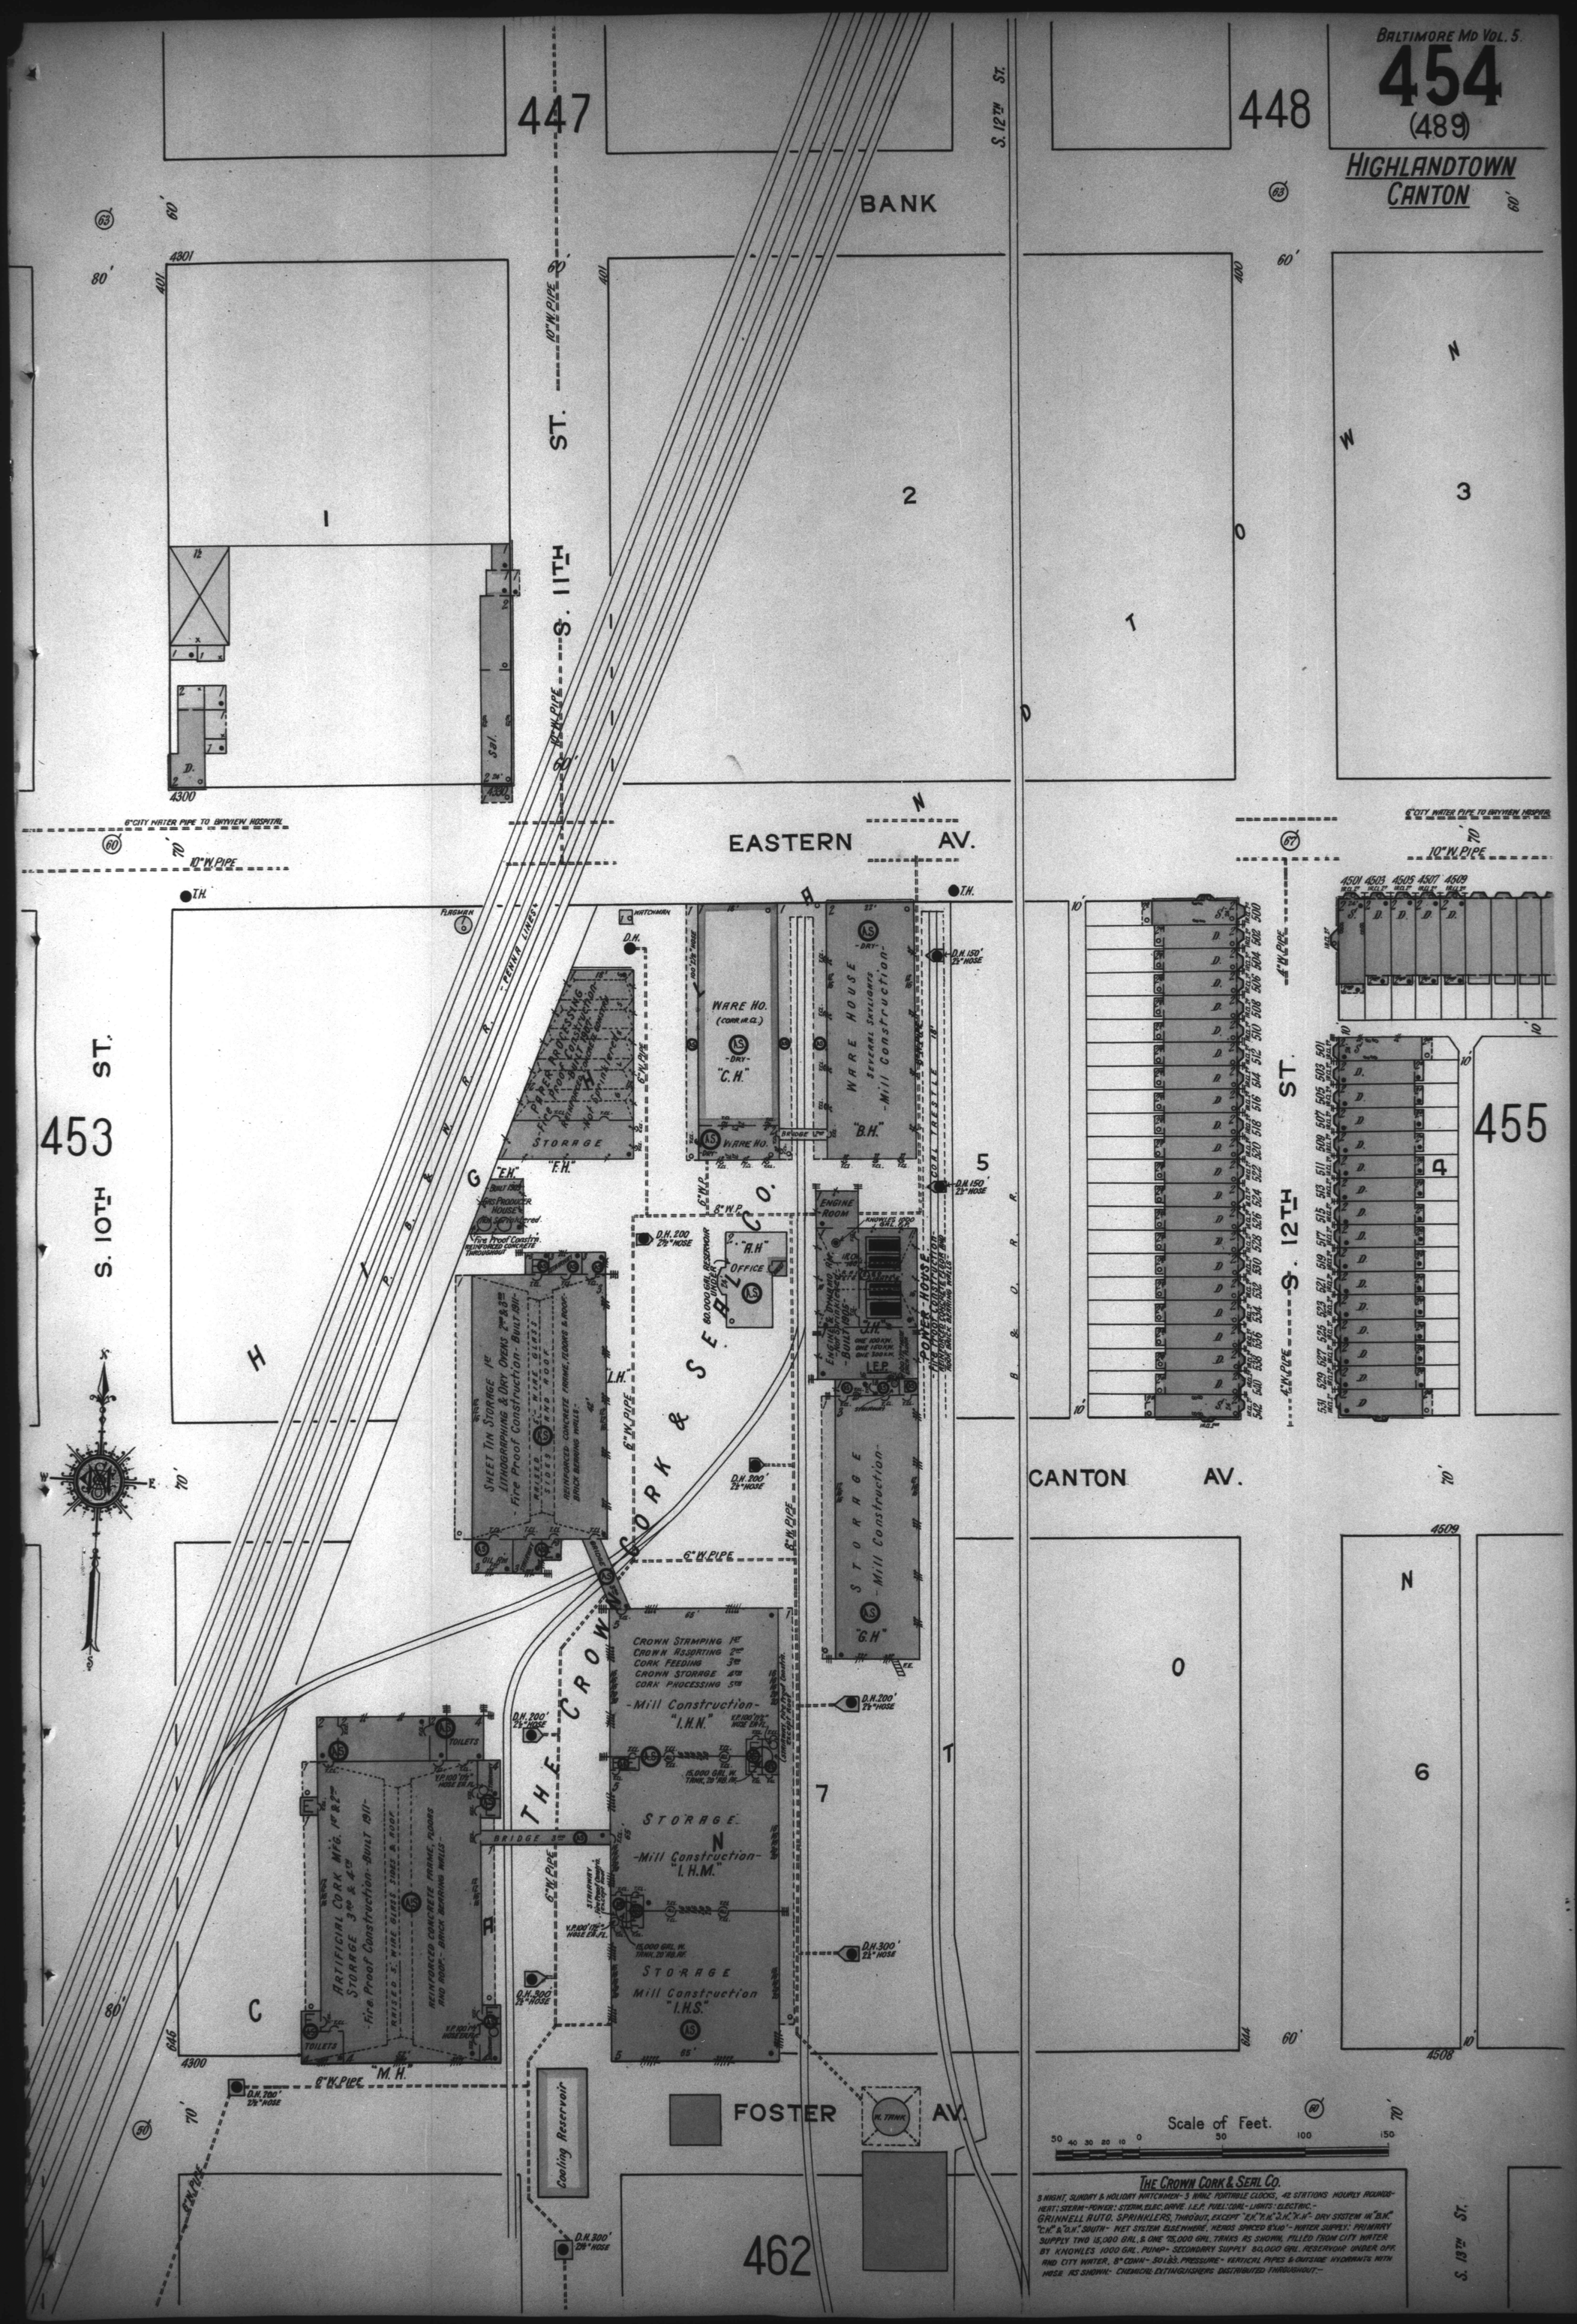
BALTIMORE MD VOL. 5.
454
(489)
HIGHLANDTOWN
CANTON
447
448
BANK
S. 12TH ST.
S. 11TH ST.
S. 10TH ST.
453
455
462
EASTERN AV.
CANTON AV.
FOSTER AV.
THE CROWN CORK & SEAL CO.
POWER HOUSE
WARE HO.
"C.H."
WARE HOUSE
"B.H."
STORAGE
"F.H."
"E.H."
"A.H"
OFFICE
ENGINE ROOM
"I.H."
I.E.P.
STORAGE
"G.H"
SHEET TIN STORAGE
LITHOGRAPHING & DRY OVENS
CROWN STAMPING 1st
CROWN ASSORTING 2nd
CORK FEEDING 3rd
CROWN STORAGE 4th
CORK PROCESSING 5th
-Mill Construction-
"I.H.N."
STORAGE
-Mill Construction-
"I.H.M."
STORAGE
Mill Construction
"I.H.S."
ARTIFICIAL CORK MFG. 1st & 2nd
STORAGE 3rd & 4th
-Fire Proof Construction-BUILT 1911-
"M.H."
TOILETS
Cooling Reservoir
W. TANK
6" CITY WATER PIPE TO BAYVIEW HOSPITAL
10" W. PIPE
6" W. PIPE
8" W. PIPE
4" W. PIPE
D.H. 200' 2½" HOSE
D.H. 150' 2½" HOSE
D.H. 300' 2½" HOSE
BRIDGE
Scale of Feet.
50 40 30 20 10 0 50 100 150
THE CROWN CORK & SEAL CO.
3 NIGHT, SUNDAY & HOLIDAY WATCHMEN- 3 WANZ PORTABLE CLOCKS, 42 STATIONS HOURLY ROUNDS-
HEAT: STEAM-POWER: STEAM, ELEC. DRIVE I.E.P. FUEL: COAL-LIGHTS: ELECTRIC.-
GRINNELL AUTO. SPRINKLERS, THROUT, EXCEPT "E.H." "F.H." "D.H." "K.H." DRY SYSTEM IN "B.H." "C.H." & "O.H." SOUTH- WET SYSTEM ELSEWHERE, HEADS SPACED 8'X10'- WATER SUPPLY: PRIMARY SUPPLY TWO 15,000 GAL. & ONE 25,000 GAL. TANKS AS SHOWN, FILLED FROM CITY WATER BY KNOWLES 1000 GAL. PUMP- SECONDARY SUPPLY 80,000 GAL. RESERVOIR UNDER OFF. AND CITY WATER, 8" CONN- 80 LBS. PRESSURE- VERTICAL PIPES & OUTSIDE HYDRANTS WITH HOSE AS SHOWN- CHEMICAL EXTINGUISHERS DISTRIBUTED THROUGHOUT.-