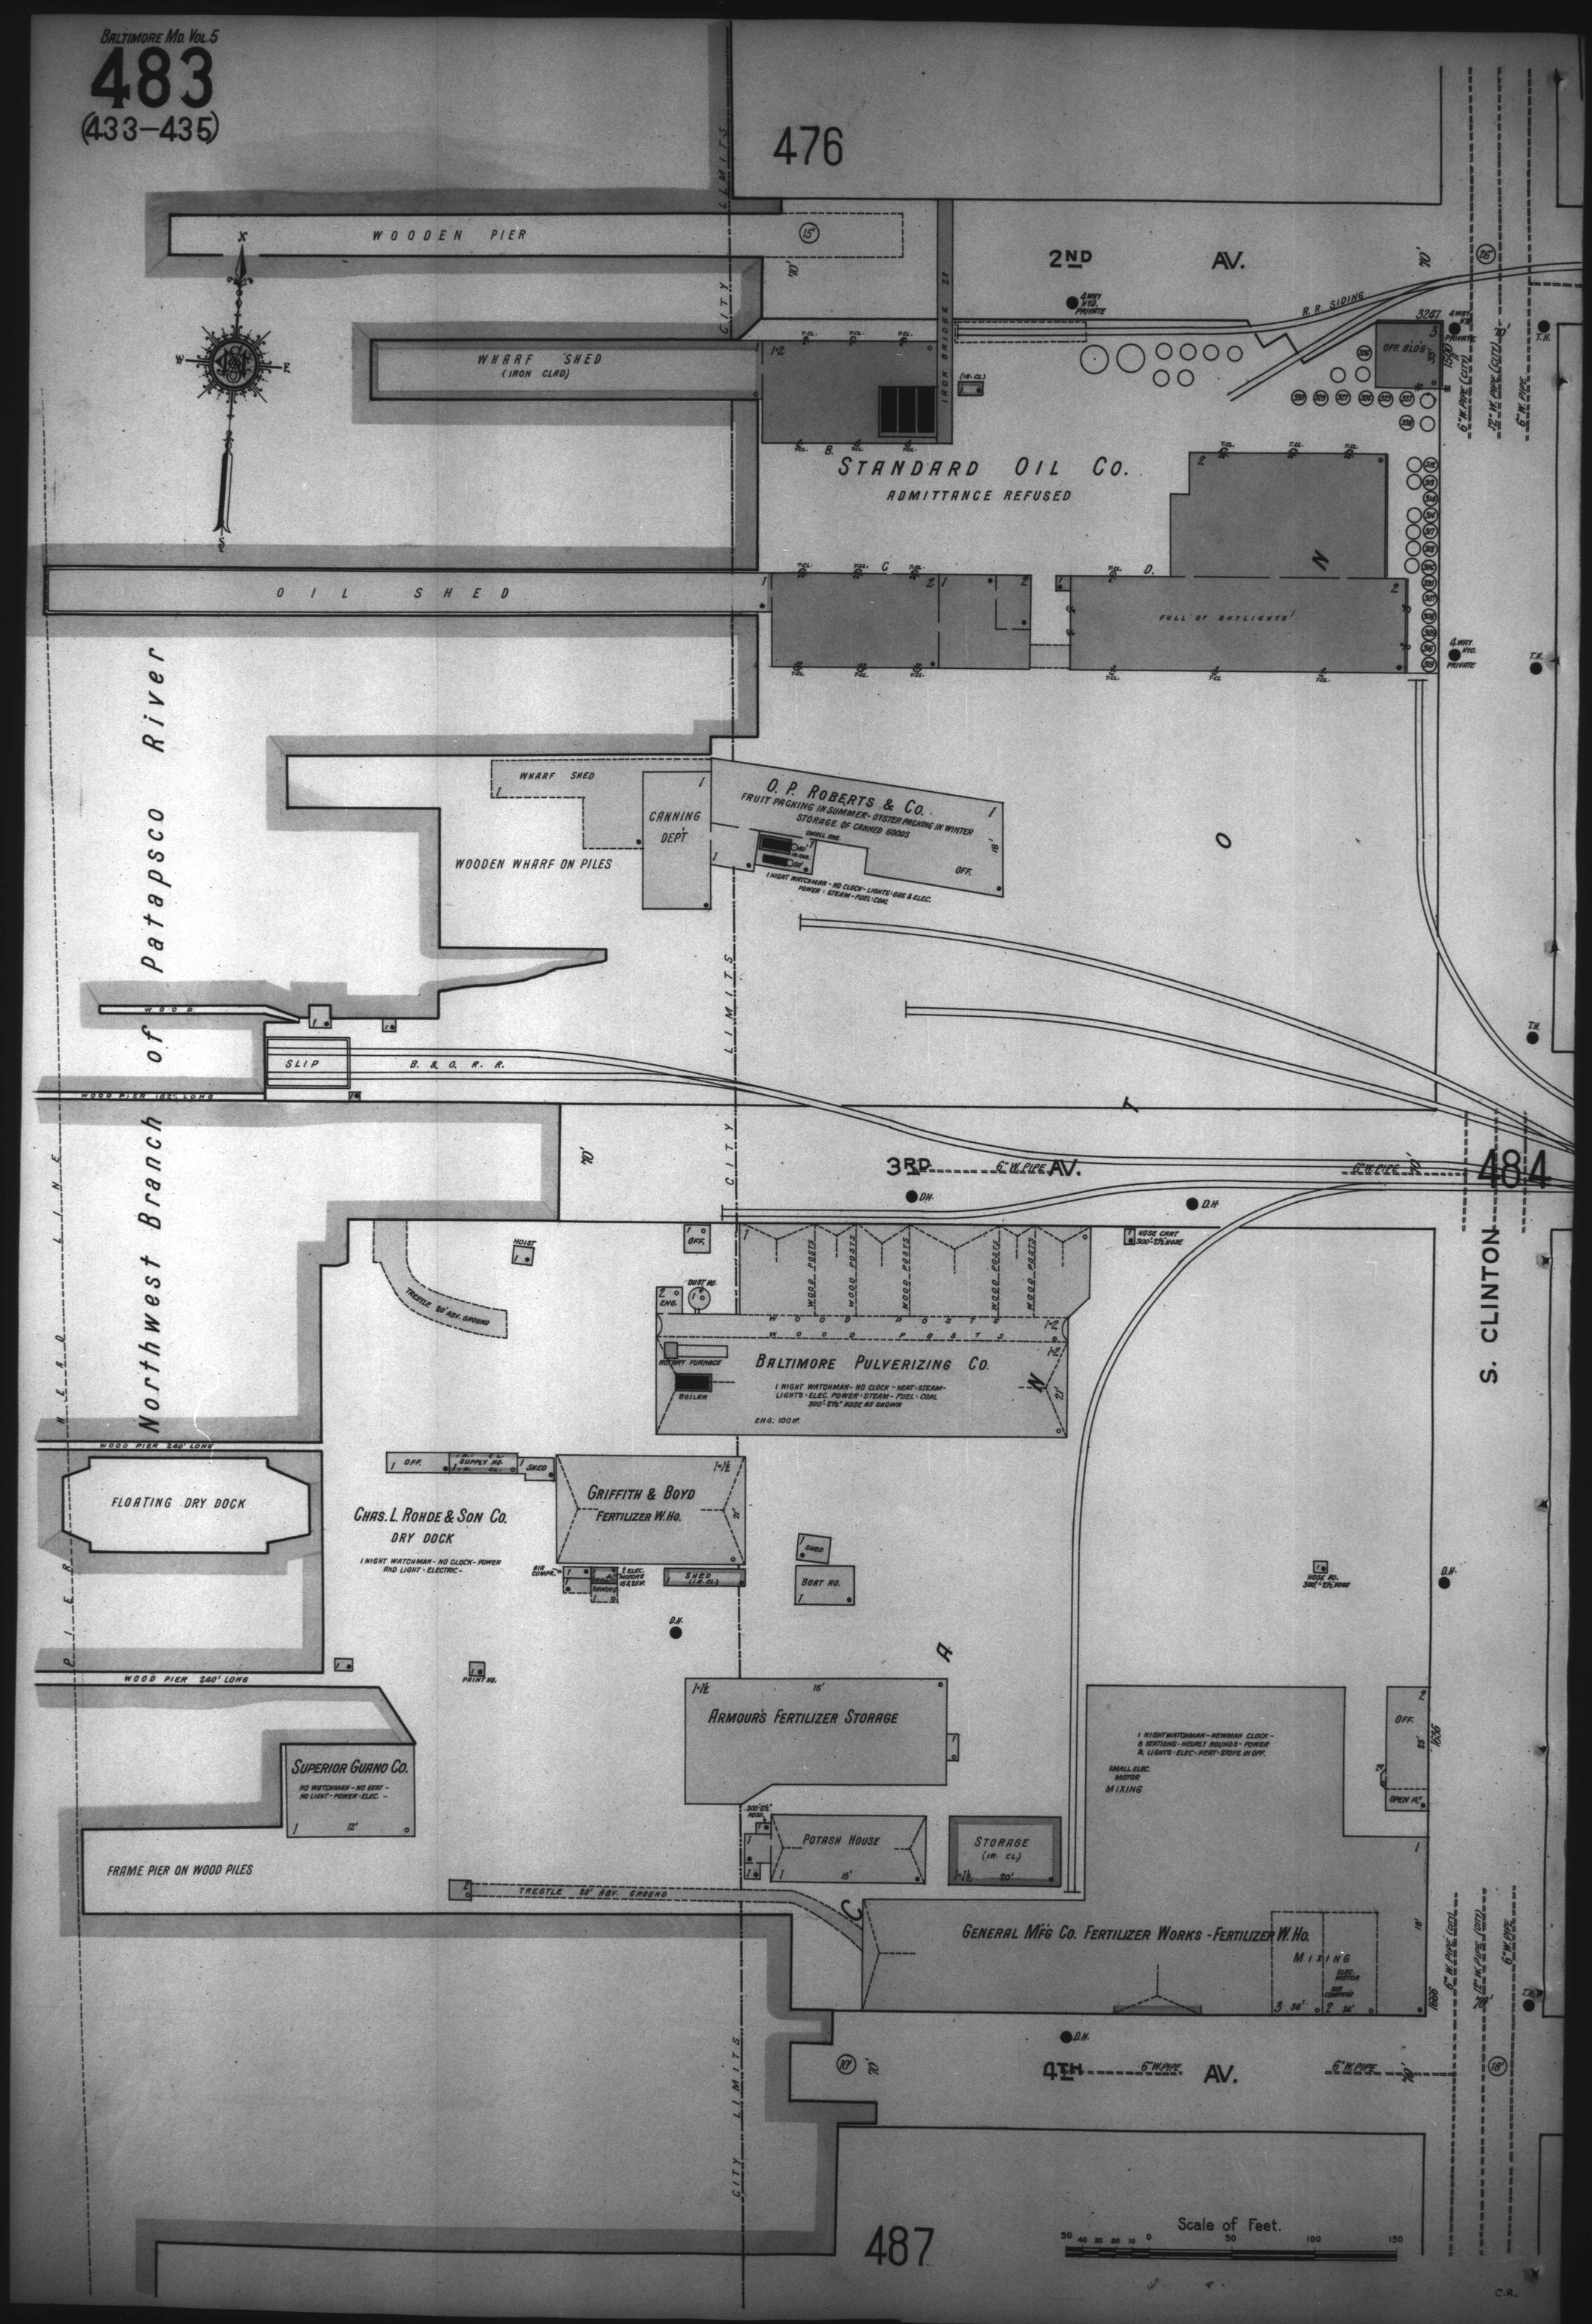
BALTIMORE MD. VOL. 5
483
(433–435)
476
WOODEN PIER
WHARF SHED (IRON CLAD)
OIL SHED
2ND AV.
R. R. SIDING
IRON BRIDGE
STANDARD OIL CO.
ADMITTANCE REFUSED
FULL OF SKYLIGHTS
OFF. BLDG.
6" W. PIPE (CITY)
12" W. PIPE (CITY)
6" W. PIPE
T.H.
4 WAY NYD. PRIVATE
CITY LIMITS
Northwest Branch of Patapsco River
WHARF SHED
CANNING DEPT.
O. P. ROBERTS & CO.
FRUIT PACKING IN SUMMER - OYSTER PACKING IN WINTER
STORAGE OF CANNED GOODS
1 NIGHT WATCHMAN - NO CLOCK - LIGHTS: GAS & ELEC.
POWER: STEAM - FUEL: COAL
WOODEN WHARF ON PILES
SLIP
B. & O. R. R.
WOOD PIER 182' LONG
3RD AV.
6" W. PIPE
D.H.
484
S. CLINTON
HOIST
TRESTLE 20' ABV. GROUND
ENG.
DUST HO.
WOOD POSTS
ROTARY FURNACE
BOILER
BALTIMORE PULVERIZING CO.
1 NIGHT WATCHMAN - NO CLOCK - HEAT: STEAM - LIGHTS: ELEC. POWER: STEAM - FUEL: COAL
300' 2½" HOSE AS SHOWN
ENG. 100 HP.
HOSE CART 300' 2½" HOSE
WOOD PIER 240' LONG
FLOATING DRY DOCK
OFF.
SUPPLY HO.
SHED
CHAS. L. ROHDE & SON CO.
DRY DOCK
1 NIGHT WATCHMAN - NO CLOCK - POWER AND LIGHT: ELECTRIC
GRIFFITH & BOYD
FERTILIZER W. HO.
AIR COMPR.
SAWING
2 ELEC. MOTORS 15 & 25 HP.
SHED (IR. CL.)
BOAT HO.
HOSE HO. 300' 2½" HOSE
PAINT HO.
ARMOUR'S FERTILIZER STORAGE
1 NIGHT WATCHMAN - NEWMAN CLOCK - 8 STATIONS - HOURLY ROUNDS - POWER & LIGHTS - ELEC. - HEAT: STOVE IN OFF.
SMALL ELEC. MOTOR MIXING
OPEN 12"
SUPERIOR GUANO CO.
NO WATCHMAN - NO HEAT - NO LIGHT - POWER: ELEC.
FRAME PIER ON WOOD PILES
300' 2½" HOSE
POTASH HOUSE
STORAGE (IR. CL.)
GENERAL MFG. CO. FERTILIZER WORKS - FERTILIZER W. HO.
MIXING
ELEC. MOTOR
AIR COMPRESSOR
4TH AV.
487
Scale of Feet.
50 40 30 20 10 0 50 100 150