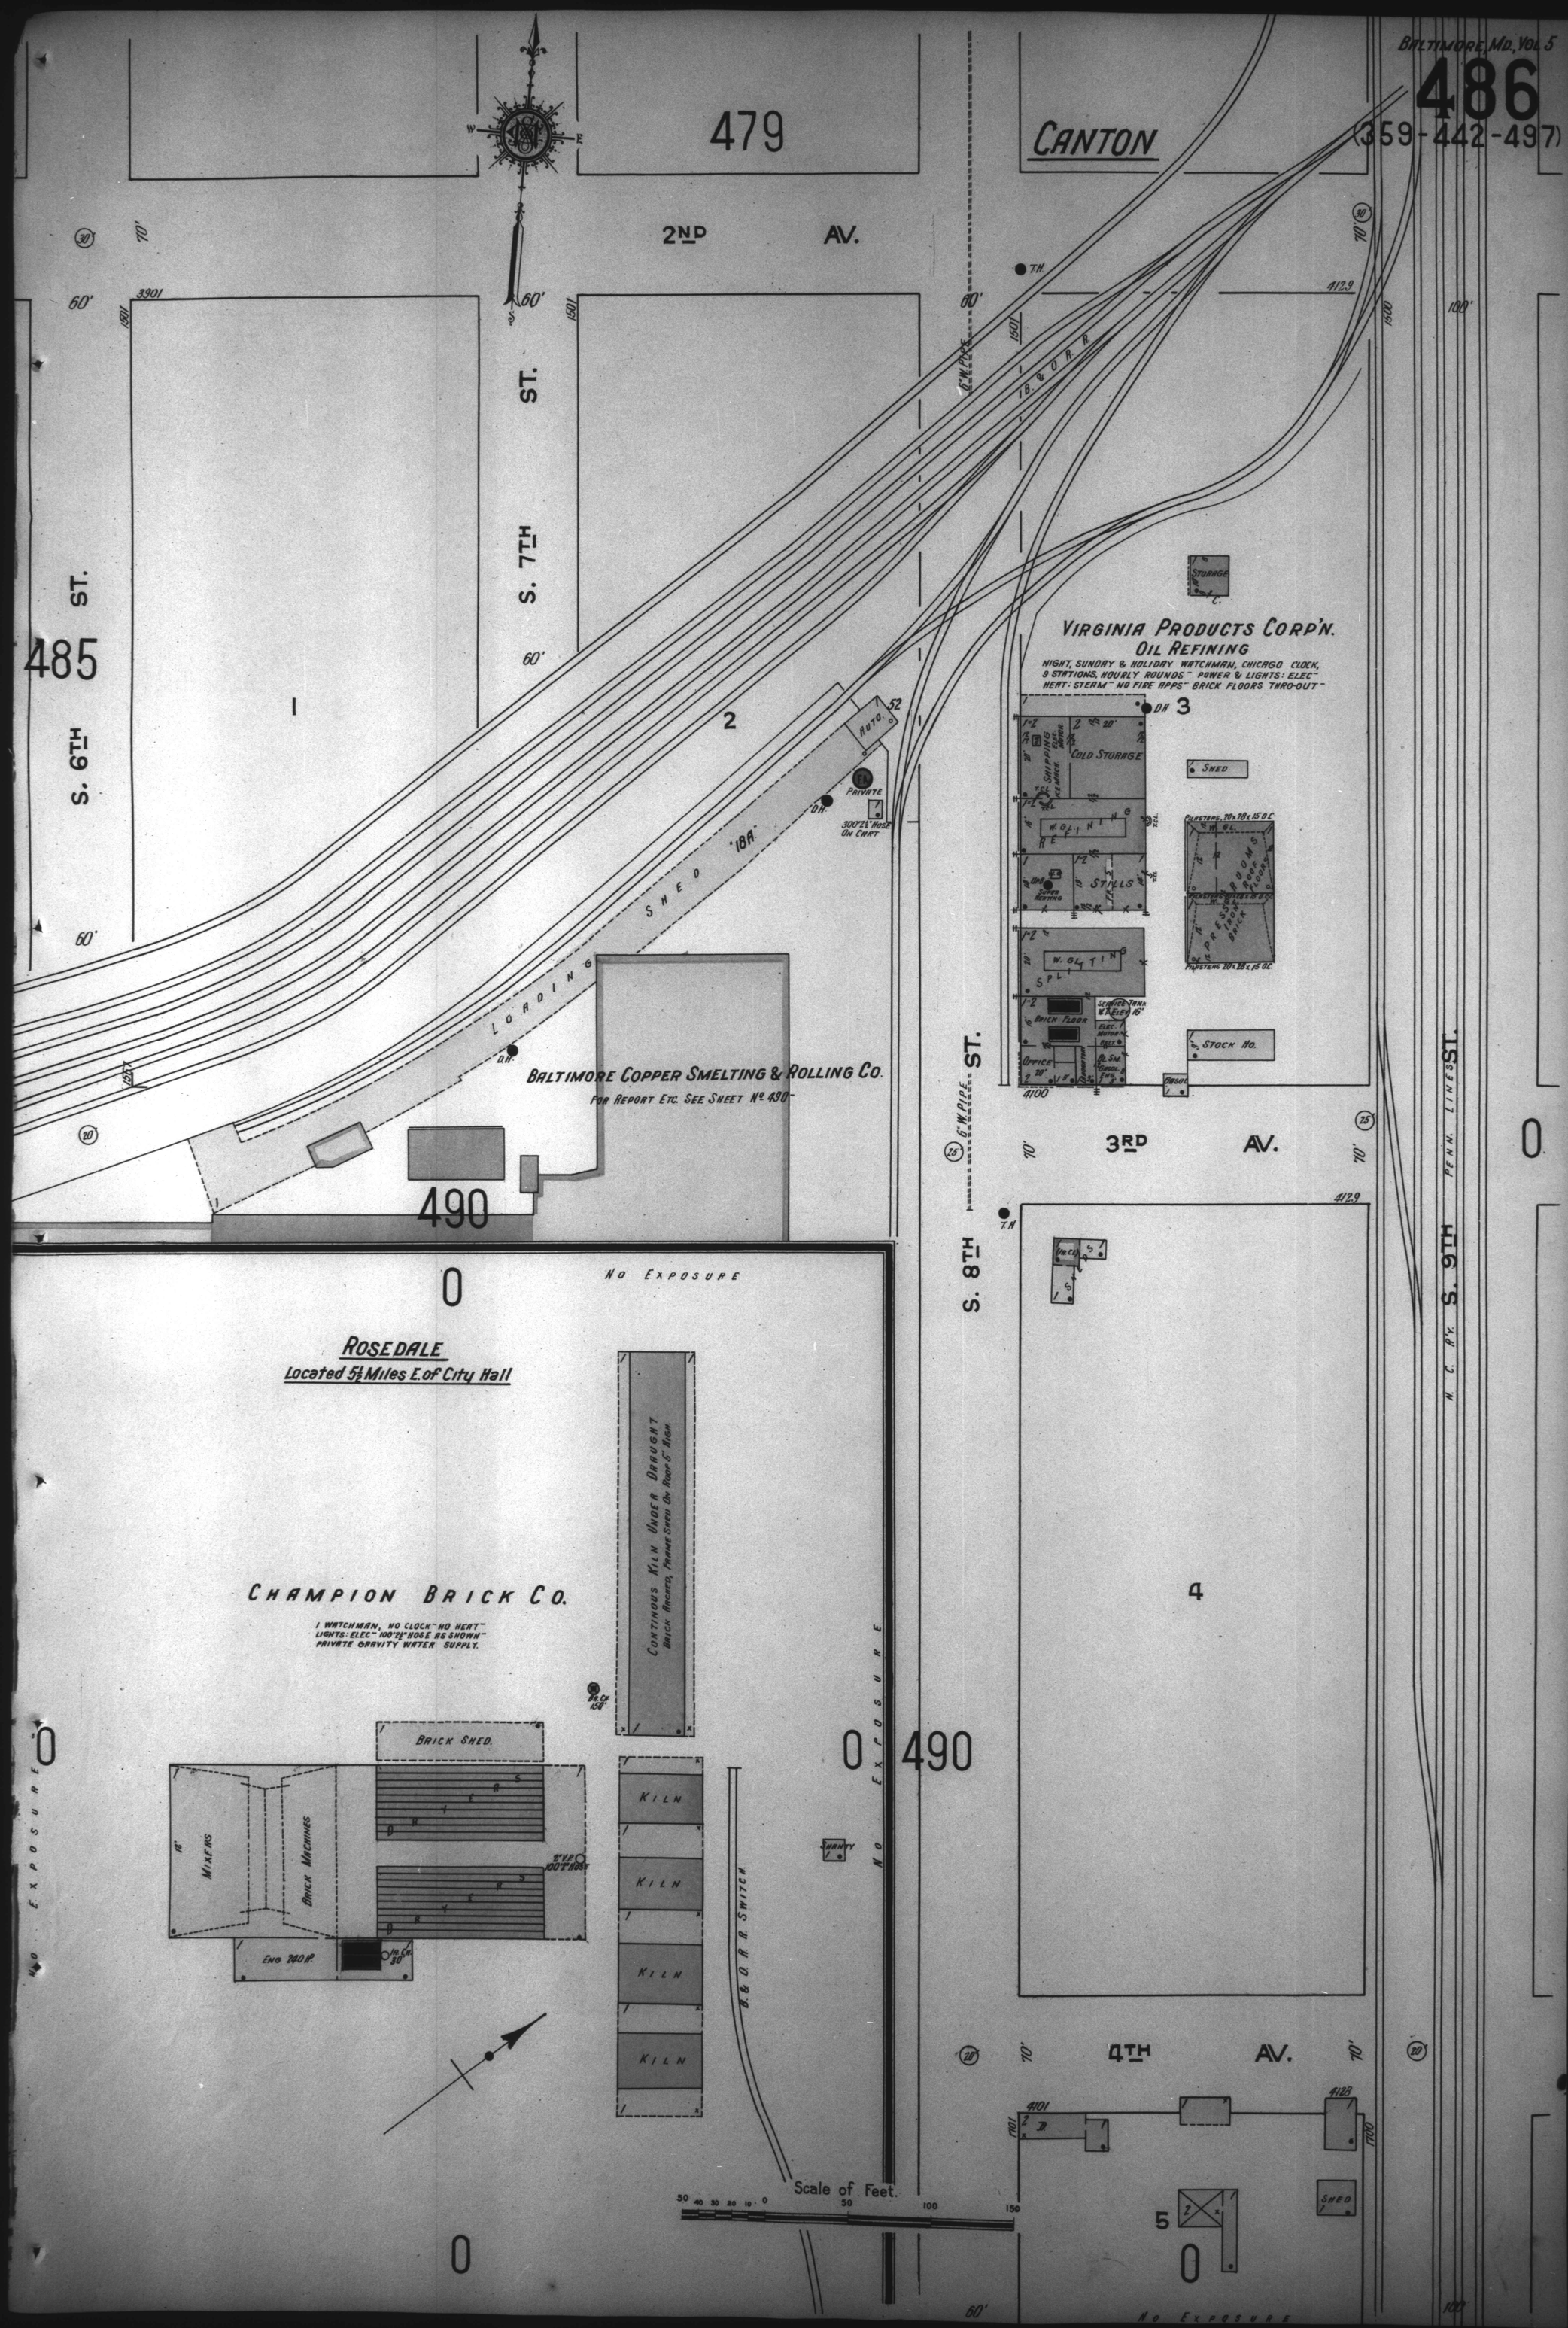
479
CANTON
2ND AV.
S. 7TH ST.
S. 6TH ST.
485
490
B. & O. R.R.
6" W. PIPE
LOADING SHED "18A"
AUTO.
PRIVATE
300' 2½" HOSE ON CART
BALTIMORE COPPER SMELTING & ROLLING CO.
FOR REPORT ETC. SEE SHEET No. 490
VIRGINIA PRODUCTS CORP'N.
OIL REFINING
NIGHT, SUNDAY & HOLIDAY WATCHMAN, CHICAGO CLOCK, 9 STATIONS, HOURLY ROUNDS - POWER & LIGHTS: ELEC - HEAT: STEAM - NO FIRE APPS - BRICK FLOORS THRO-OUT -
COLD STORAGE
SHED
STILLS
PRESS ROOMS
STOCK HO.
3RD AV.
S. 8TH ST.
S. 9TH ST.
PENN. LINES
NO EXPOSURE
ROSEDALE
Located 5½ Miles E. of City Hall
CHAMPION BRICK CO.
1 WATCHMAN, NO CLOCK - NO HEAT - LIGHTS: ELEC - 100' 2½" HOSE AS SHOWN - PRIVATE GRAVITY WATER SUPPLY.
CONTINOUS KILN UNDER DRAUGHT
BRICK SHED.
MIXERS
BRICK MACHINES
ENG 240 H.P.
KILN
B. & O. R.R. SWITCH
SHANTY
4TH AV.
SHED
Scale of Feet.