FAIRFIELD
ANNE ARUNDEL COUNTY

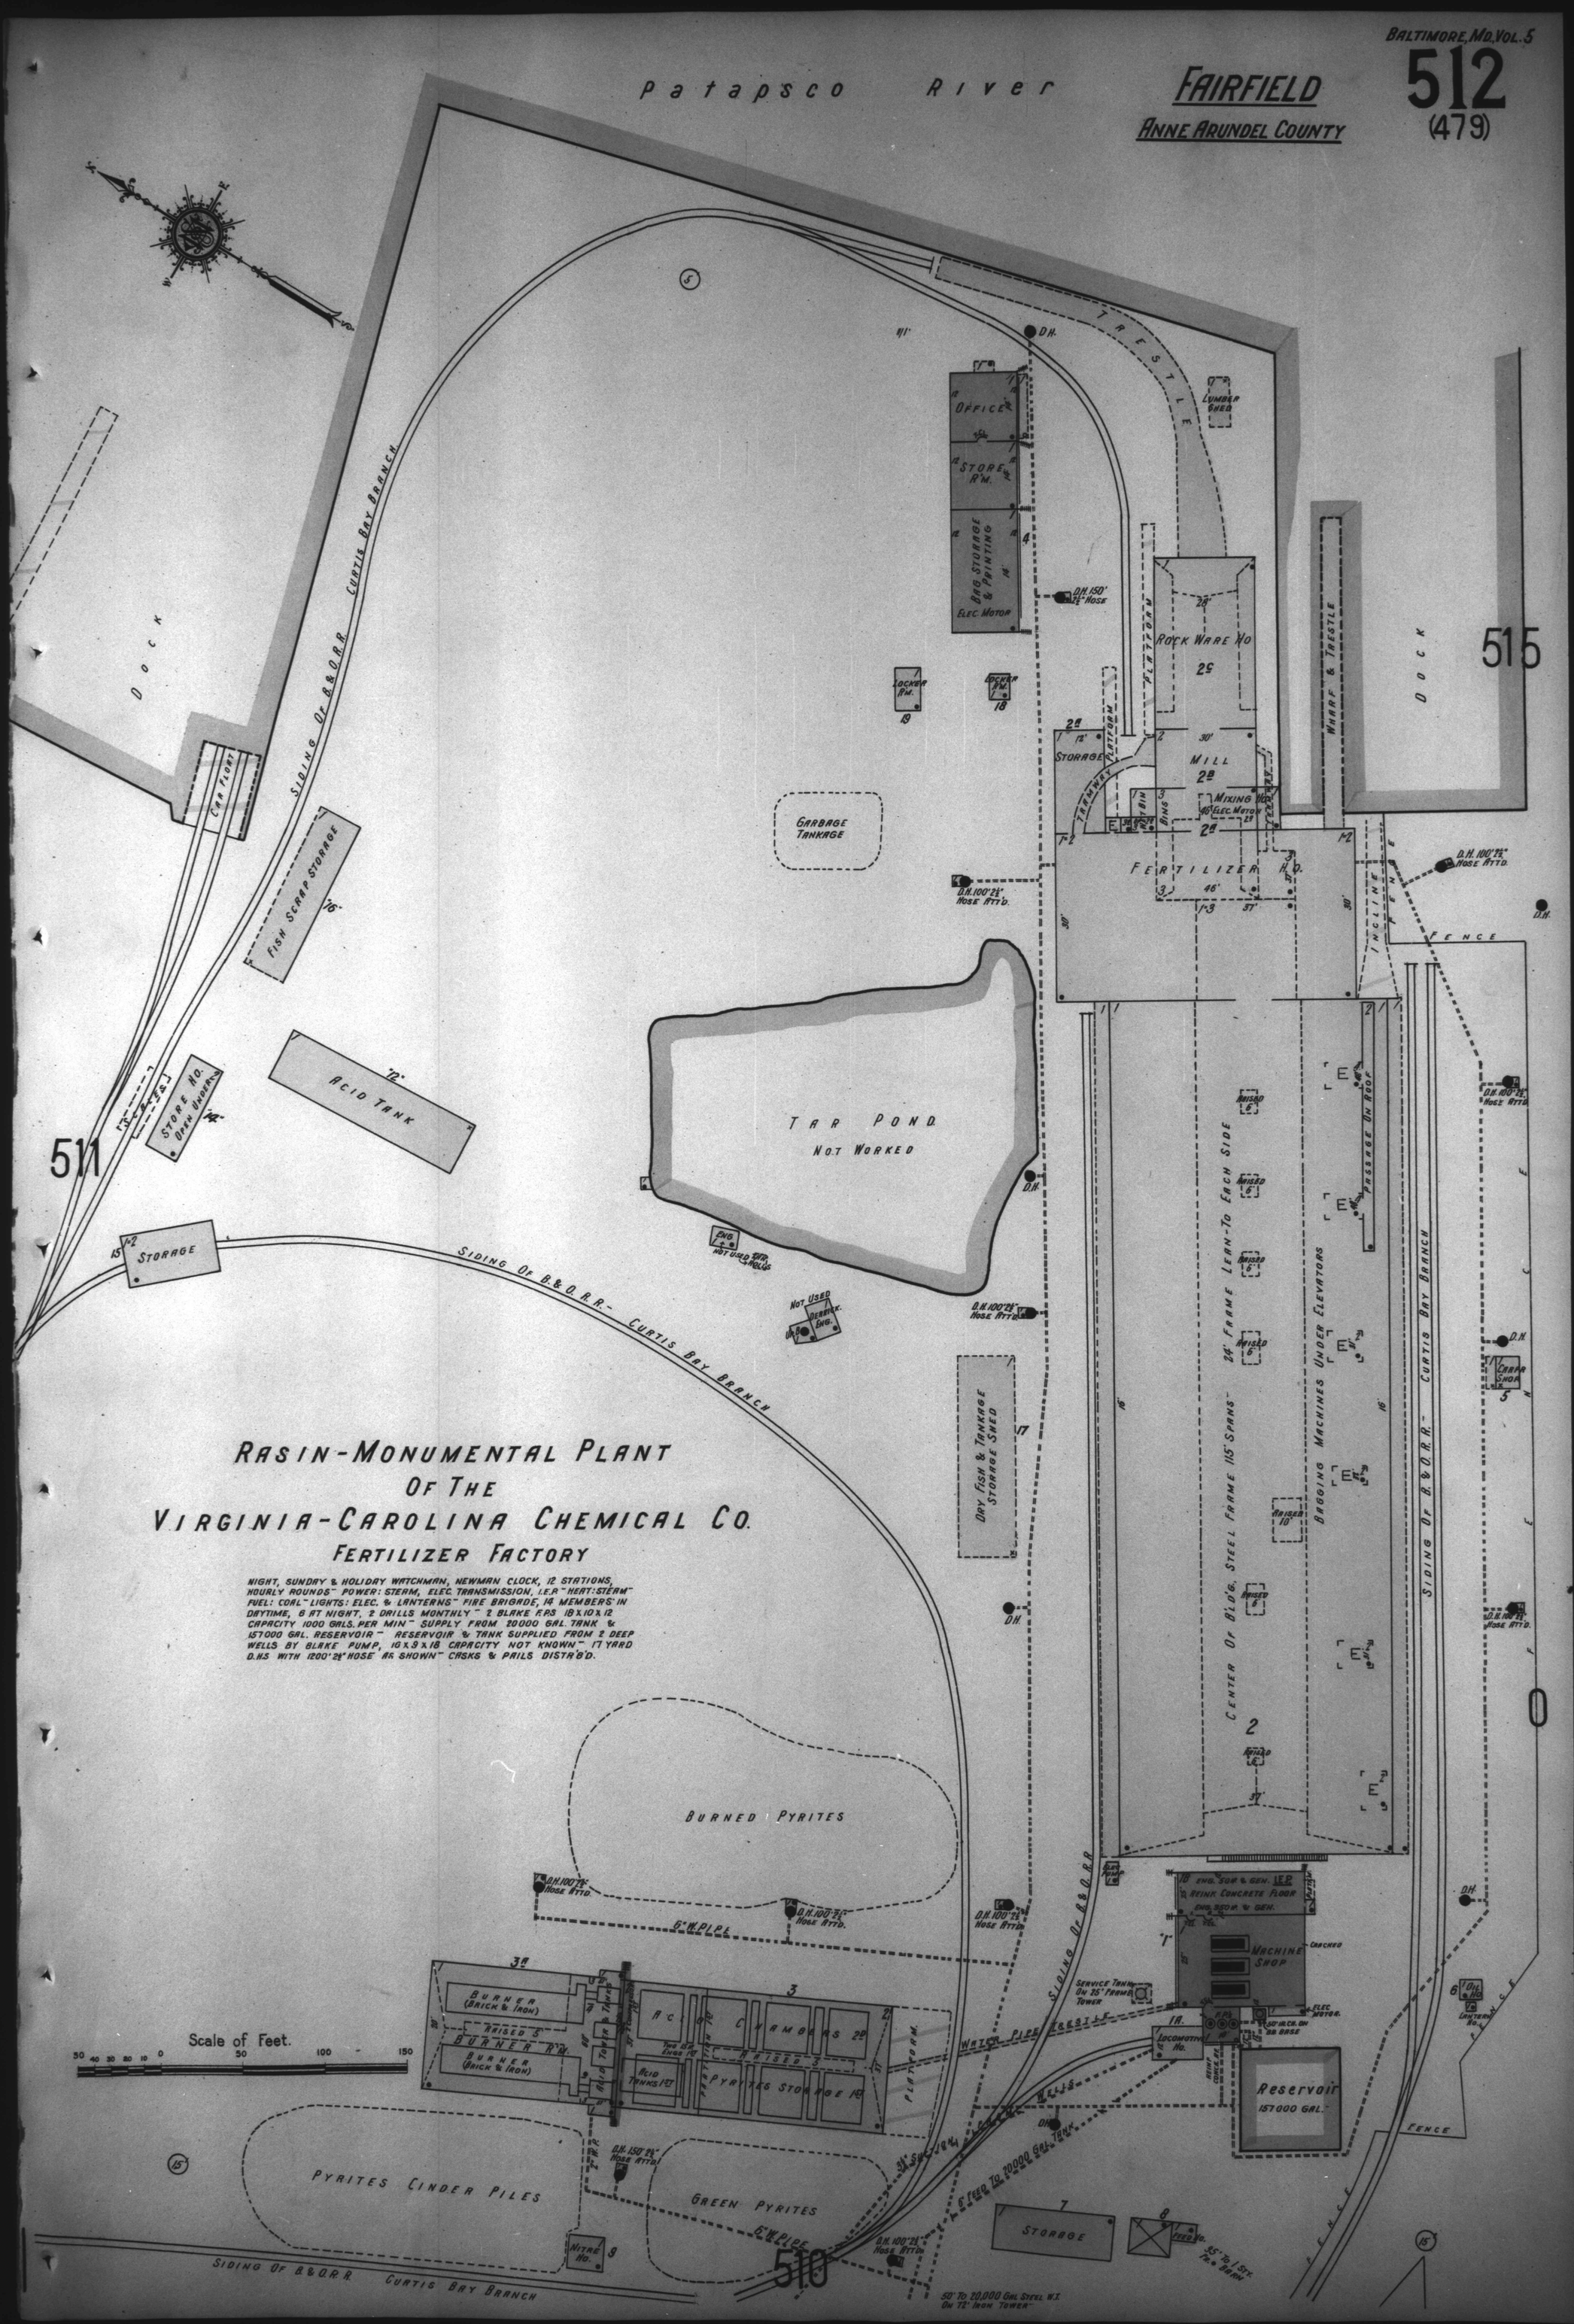

RASIN-MONUMENTAL PLANT
OF THE
VIRGINIA-CAROLINA CHEMICAL CO.
FERTILIZER FACTORY

NIGHT, SUNDAY & HOLIDAY WATCHMAN, NEWMAN CLOCK, 12 STATIONS, HOURLY ROUNDS - POWER: STEAM, ELEC. TRANSMISSION, I.E.P. - HEAT: STEAM - FUEL: COAL - LIGHTS: ELEC. & LANTERNS - FIRE BRIGADE, 14 MEMBERS IN DAYTIME, 6 AT NIGHT, 2 DRILLS MONTHLY - 2 BLAKE F.P.S. 18 X 10 X 12 CAPACITY 1000 GALS. PER MIN. - SUPPLY FROM 20000 GAL. TANK & 157000 GAL. RESERVOIR - RESERVOIR & TANK SUPPLIED FROM 2 DEEP WELLS BY BLAKE PUMP, 16 X 9 X 18 CAPACITY NOT KNOWN - 17 YARD D.H.S WITH 1200' 2½" HOSE AS SHOWN - CASKS & PAILS DISTR'D.