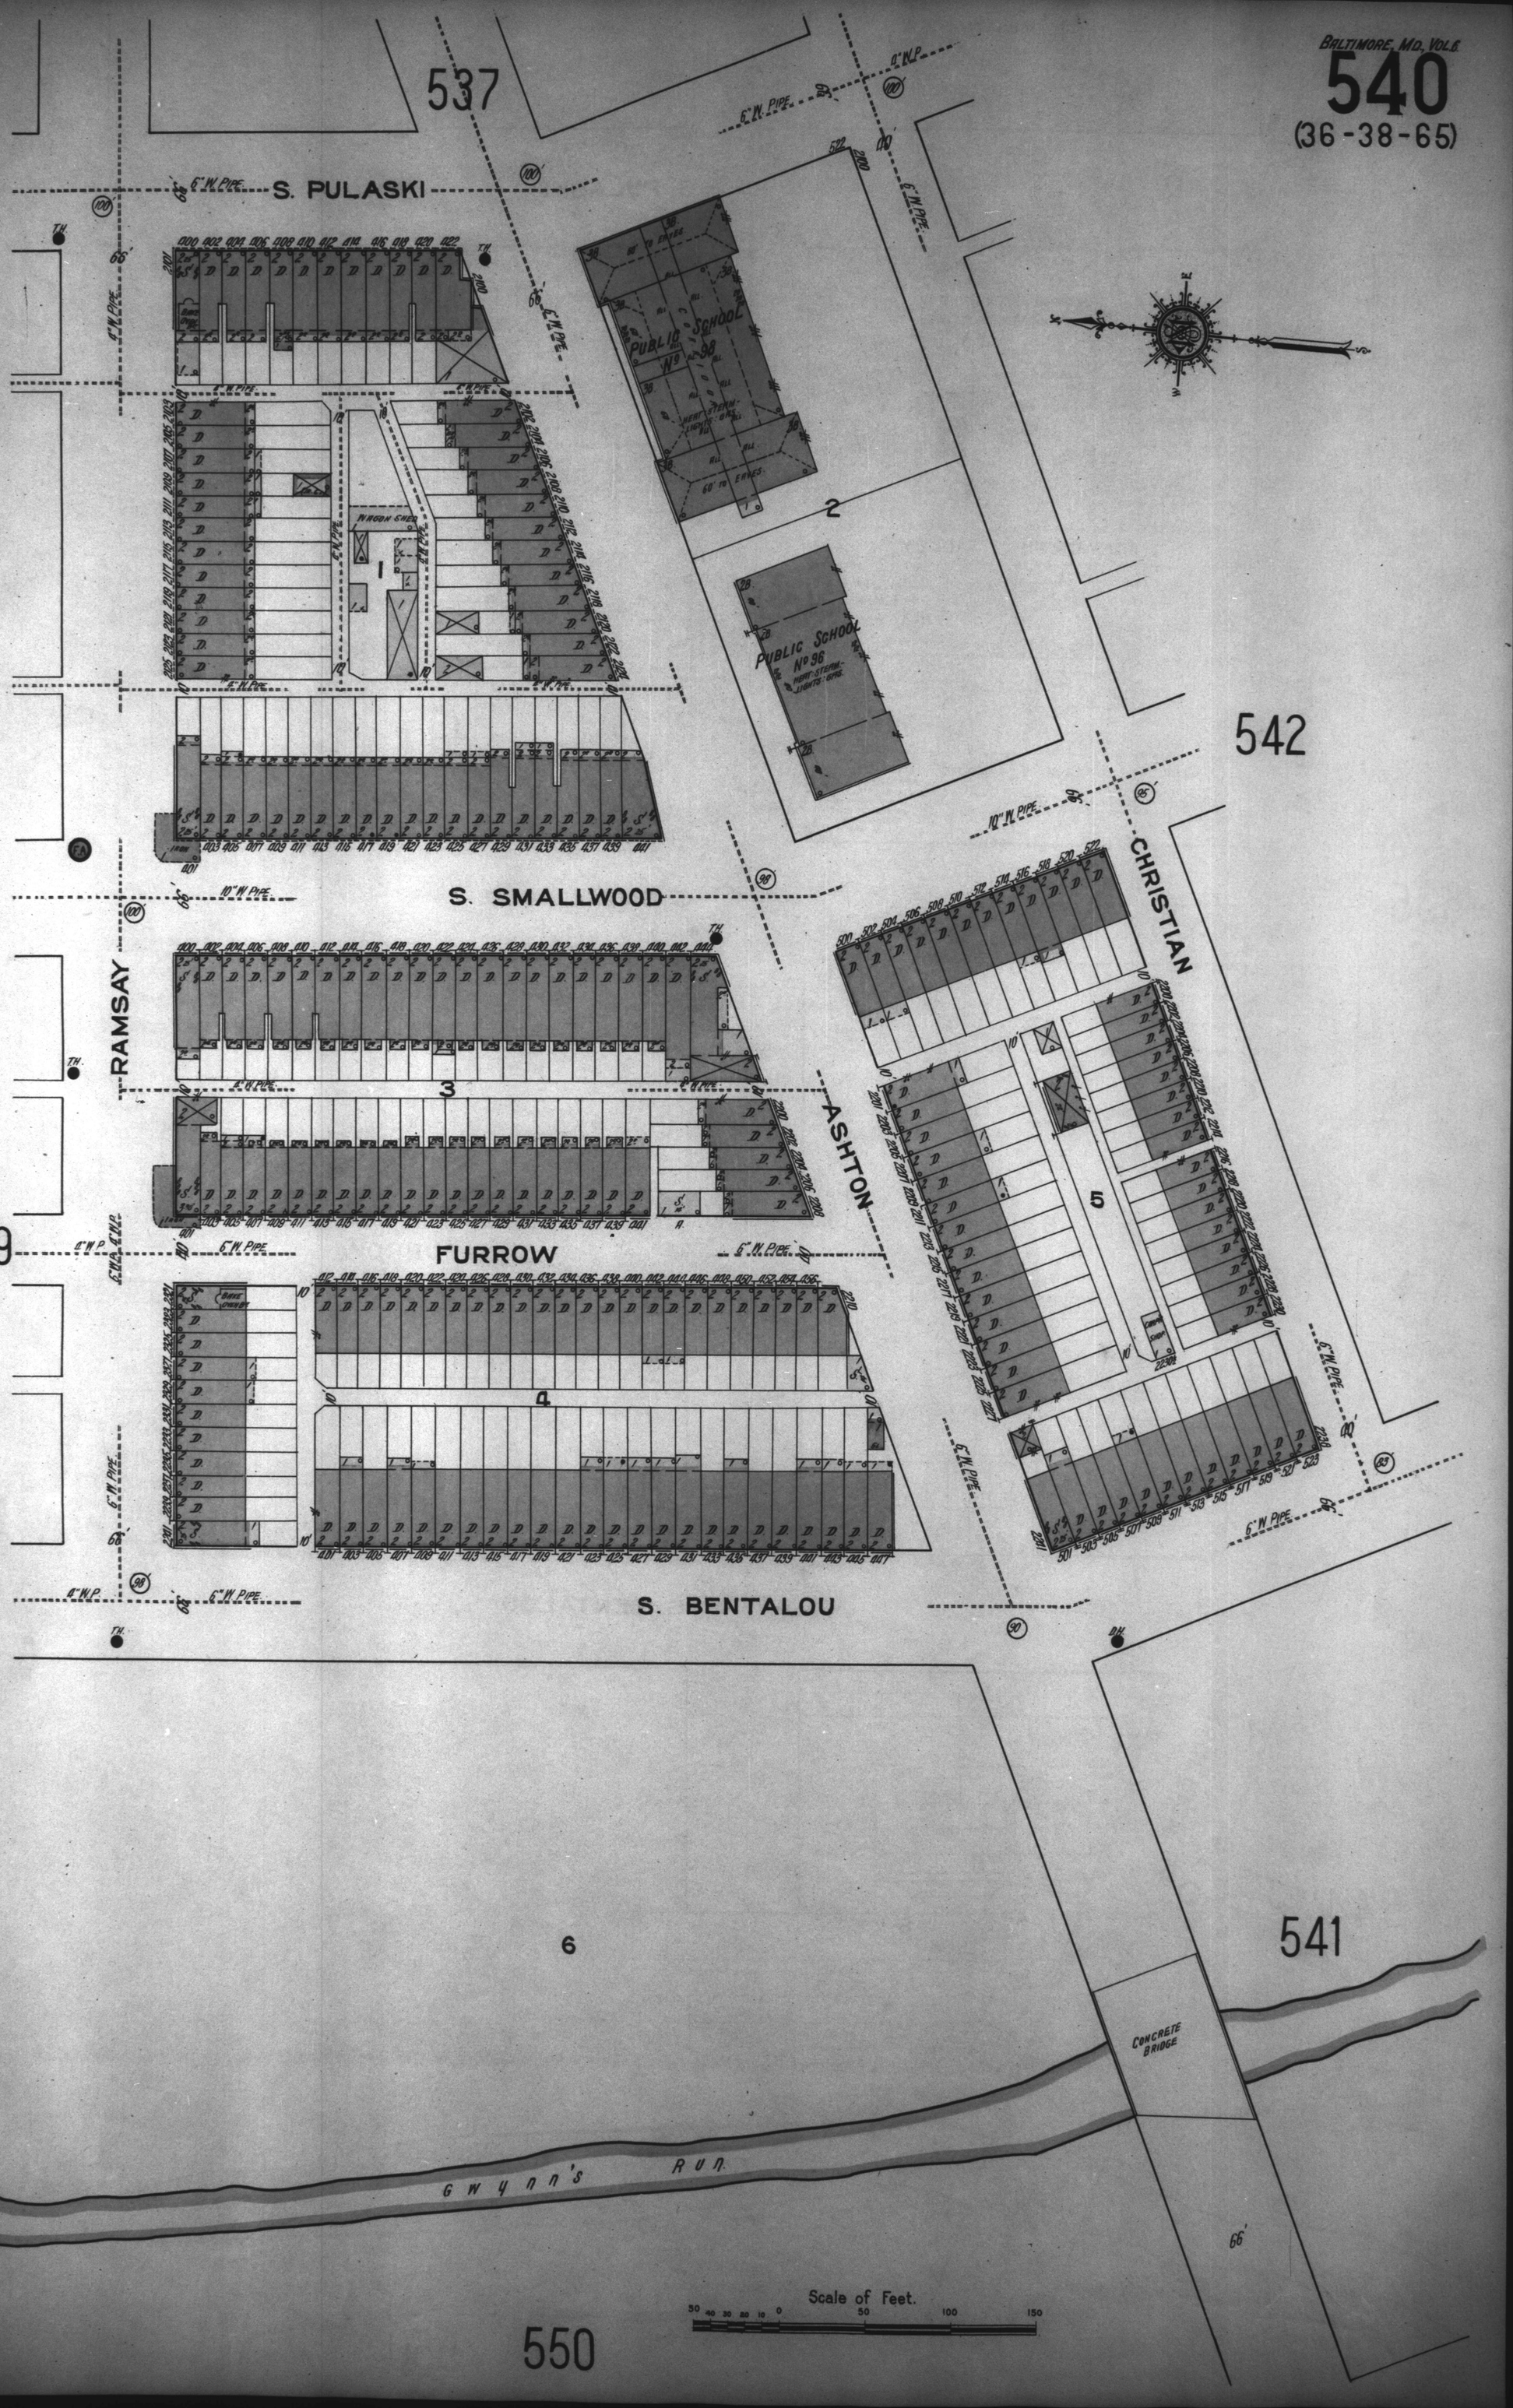
537
S. PULASKI
6" W. PIPE
PUBLIC SCHOOL No 98
HEAT-STEAM-LIGHTS-GAS
60' TO EAVES
PUBLIC SCHOOL No 96
HEAT-STEAM-LIGHTS-GAS
WAGON SHED
542
10" W. PIPE
S. SMALLWOOD
CHRISTIAN
RAMSAY
ASHTON
539
FURROW
S. BENTALOU
6
541
CONCRETE BRIDGE
GWYNN'S RUN
66'
Scale of Feet.
550