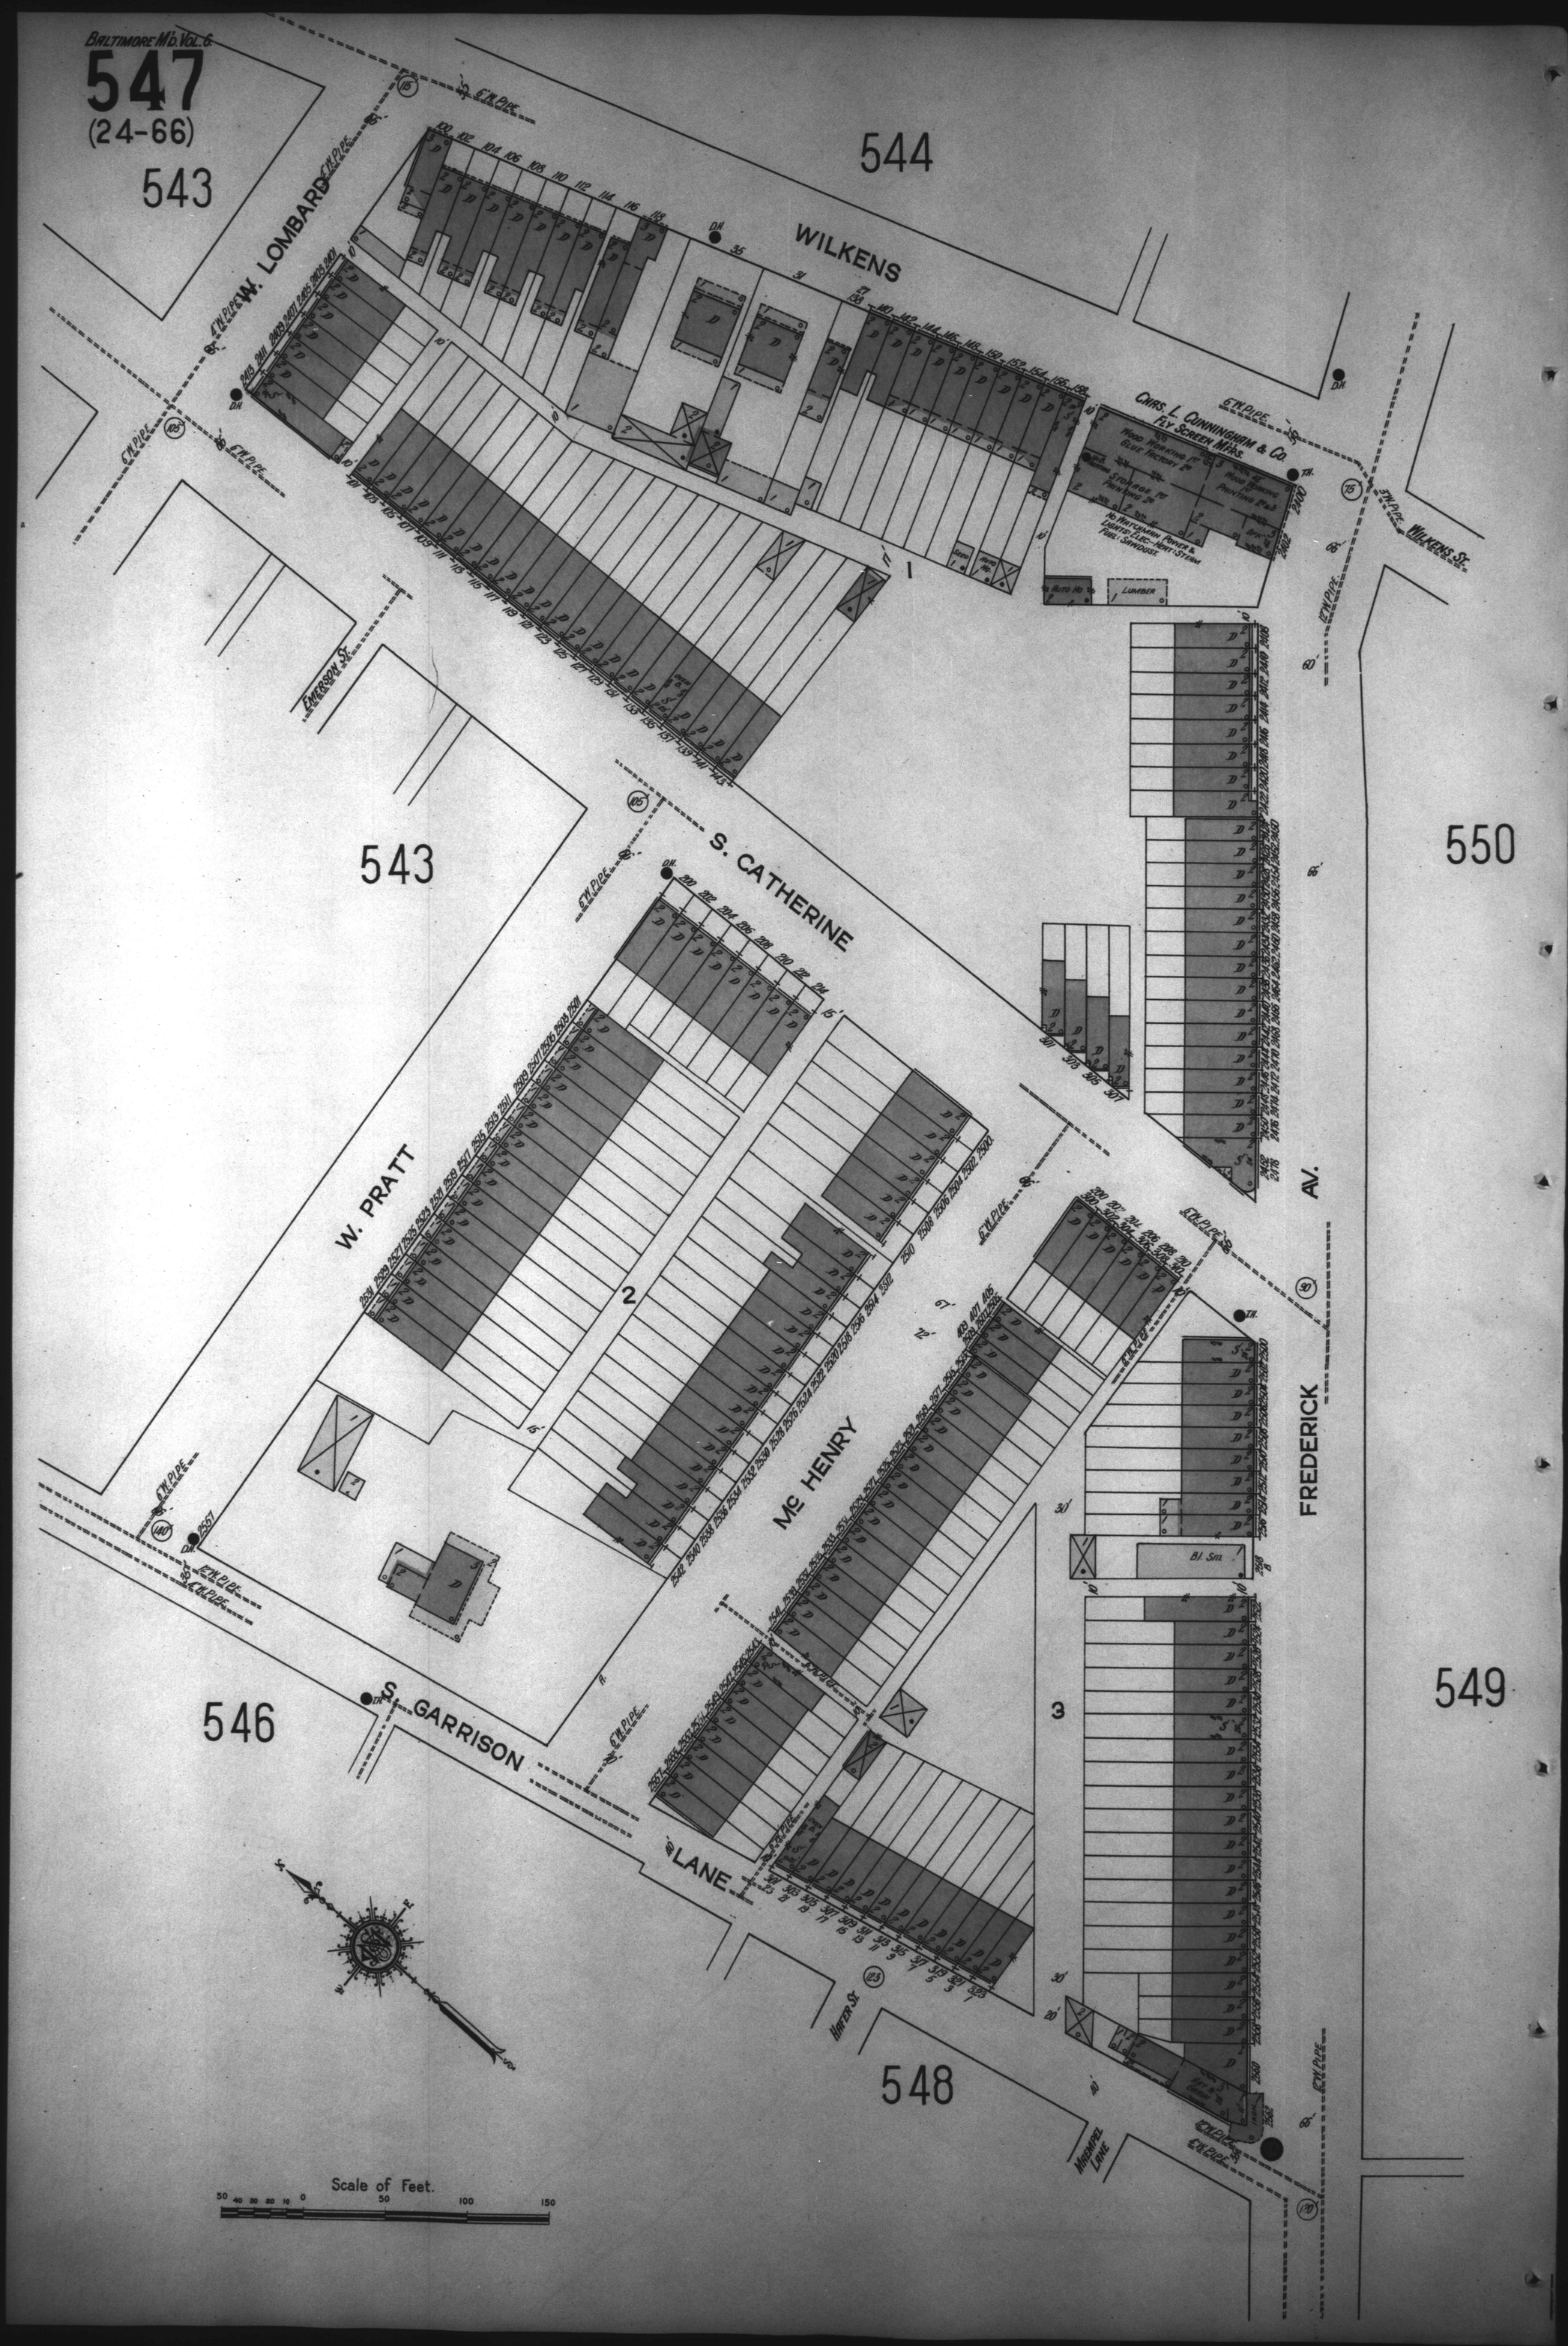
543
544
550
549
548
546
W. LOMBARD
WILKENS
S. CATHERINE
W. PRATT
Mc HENRY
FREDERICK AV.
S. GARRISON
LANE
WILKENS ST.
EMERSON ST.
HAFER ST.
MERMPEL LANE
CHAS. L. CUNNINGHAM & CO.
FLY SCREEN MFRS.
WOOD WORKING
GLUE FACTORY
STORAGE
PAINTING
WOOD WORKING
PAINTING
NO WATCHMAN
POWER & LIGHTS-ELEC.-HEAT-STEAM
FUEL-SAWDUST
LUMBER
BI. Sm.
6" W. PIPE
12" W. PIPE
Scale of Feet.
50 40 30 20 10 0 50 100 150