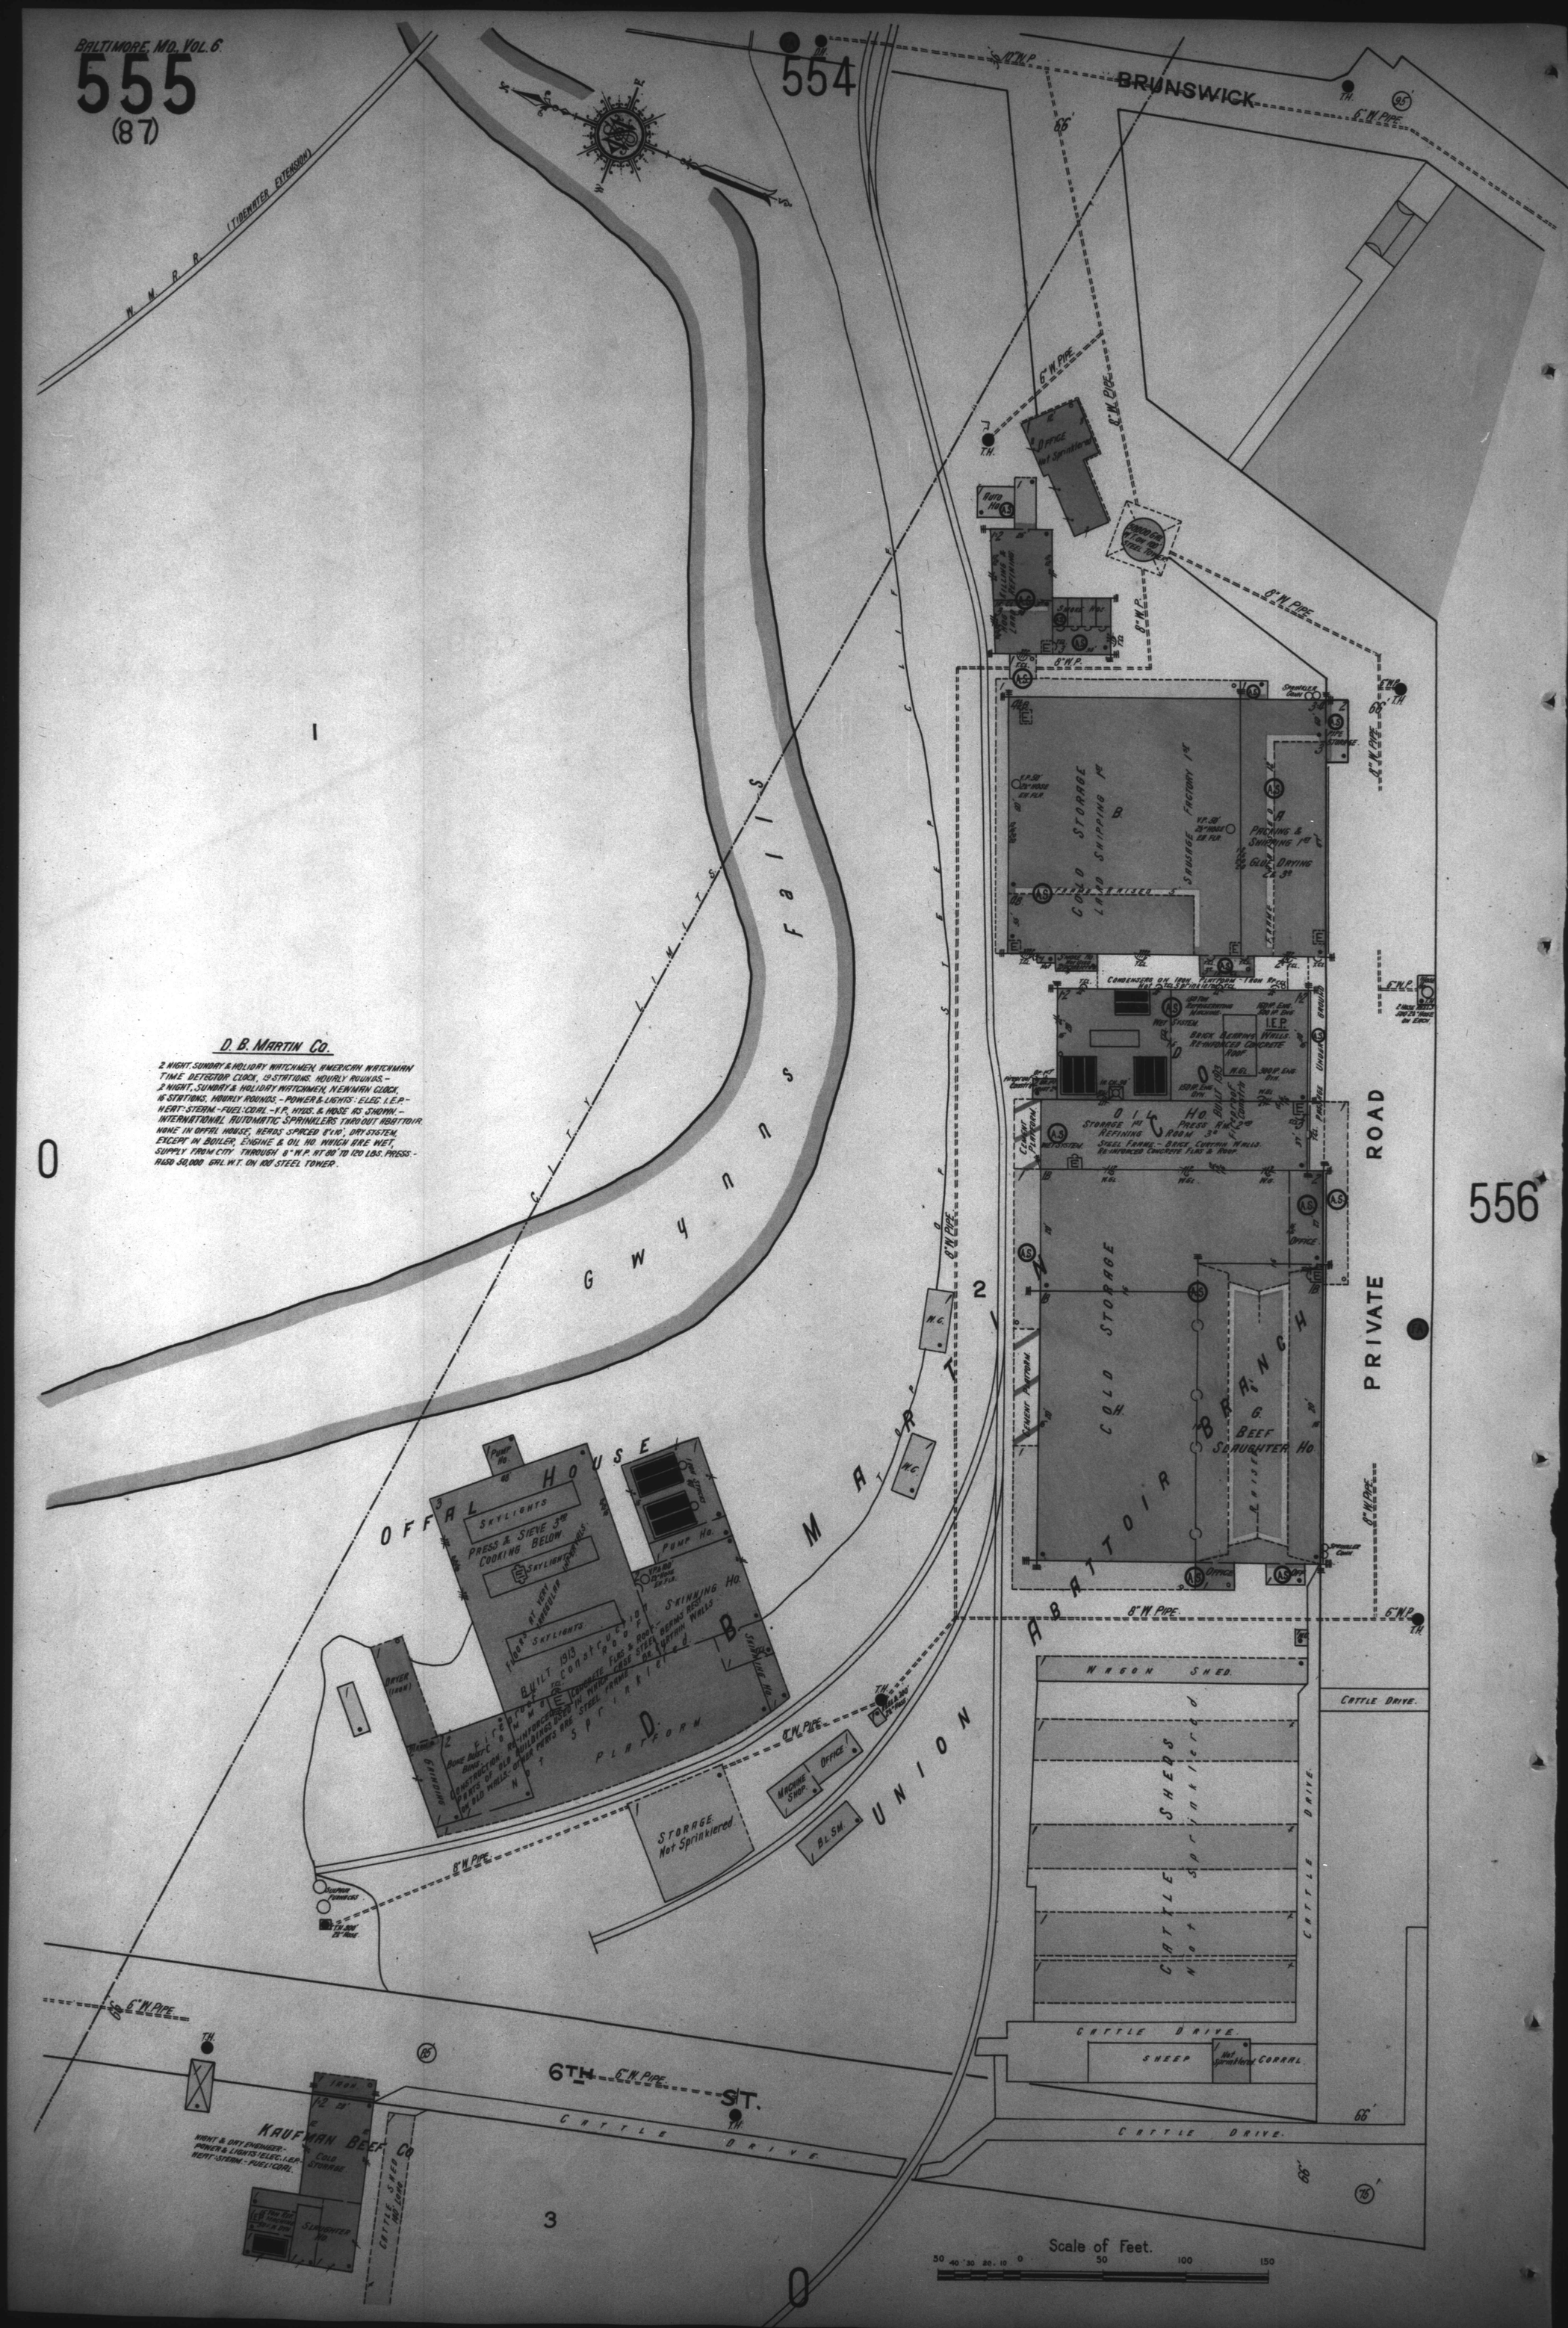
554
556
BRUNSWICK
W. M. R. R. (TIDEWATER EXTENSION)
GWYNNS FALLS
CITY LIMITS
D. B. MARTIN CO.
2 NIGHT, SUNDAY & HOLIDAY WATCHMEN, 1 AMERICAN WATCHMAN TIME DETECTOR CLOCK, 19 STATIONS. HOURLY ROUNDS.- 2 NIGHT, SUNDAY & HOLIDAY WATCHMEN, 1 NEWMAN CLOCK, 16 STATIONS, HOURLY ROUNDS.- POWER & LIGHTS: ELEC. I.E.P.- HEAT: STEAM.- FUEL: COAL.- V.P. HYDS. & HOSE AS SHOWN.- INTERNATIONAL AUTOMATIC SPRINKLERS THRO OUT ABATTOIR. NONE IN OFFAL HOUSE, HEADS SPACED 8'x10', DRY SYSTEM, EXCEPT IN BOILER, ENGINE & OIL HO. WHICH ARE WET, SUPPLY FROM CITY THROUGH 8" W.P. AT 80 TO 120 LBS. PRESS.- ALSO 50,000 GAL. W.T. ON 100' STEEL TOWER.
OFFAL HOUSE
SKYLIGHTS
PRESS & SIEVE 3rd
COOKING BELOW
BUILT 1913
PLATFORM
STORAGE Not Sprinklered
MACHINE SHOP
OFFICE
BL. SM.
UNION
MARKET
ABATTOIR BRANCH
PRIVATE ROAD
COLD STORAGE
G. BEEF SLAUGHTER HO.
OIL HO.
COLD STORAGE
SHIPPING 1st
SAUSAGE FACTORY 1st
PACKING & SHIPPING 1st
GLUE DRYING 2d 3d
WAGON SHED
CATTLE SHEDS Not Sprinklered
CATTLE DRIVE
SHEEP
CORRAL
6TH ST.
KAUFMAN BEEF CO.
NIGHT & DAY ENGINEER.- POWER & LIGHTS: ELEC. I.E.P.- HEAT: STEAM.- FUEL: COAL.
COLD STORAGE
SLAUGHTER HO.
CATTLE SHED
Scale of Feet.
50 40 30 20 10 0 50 100 150