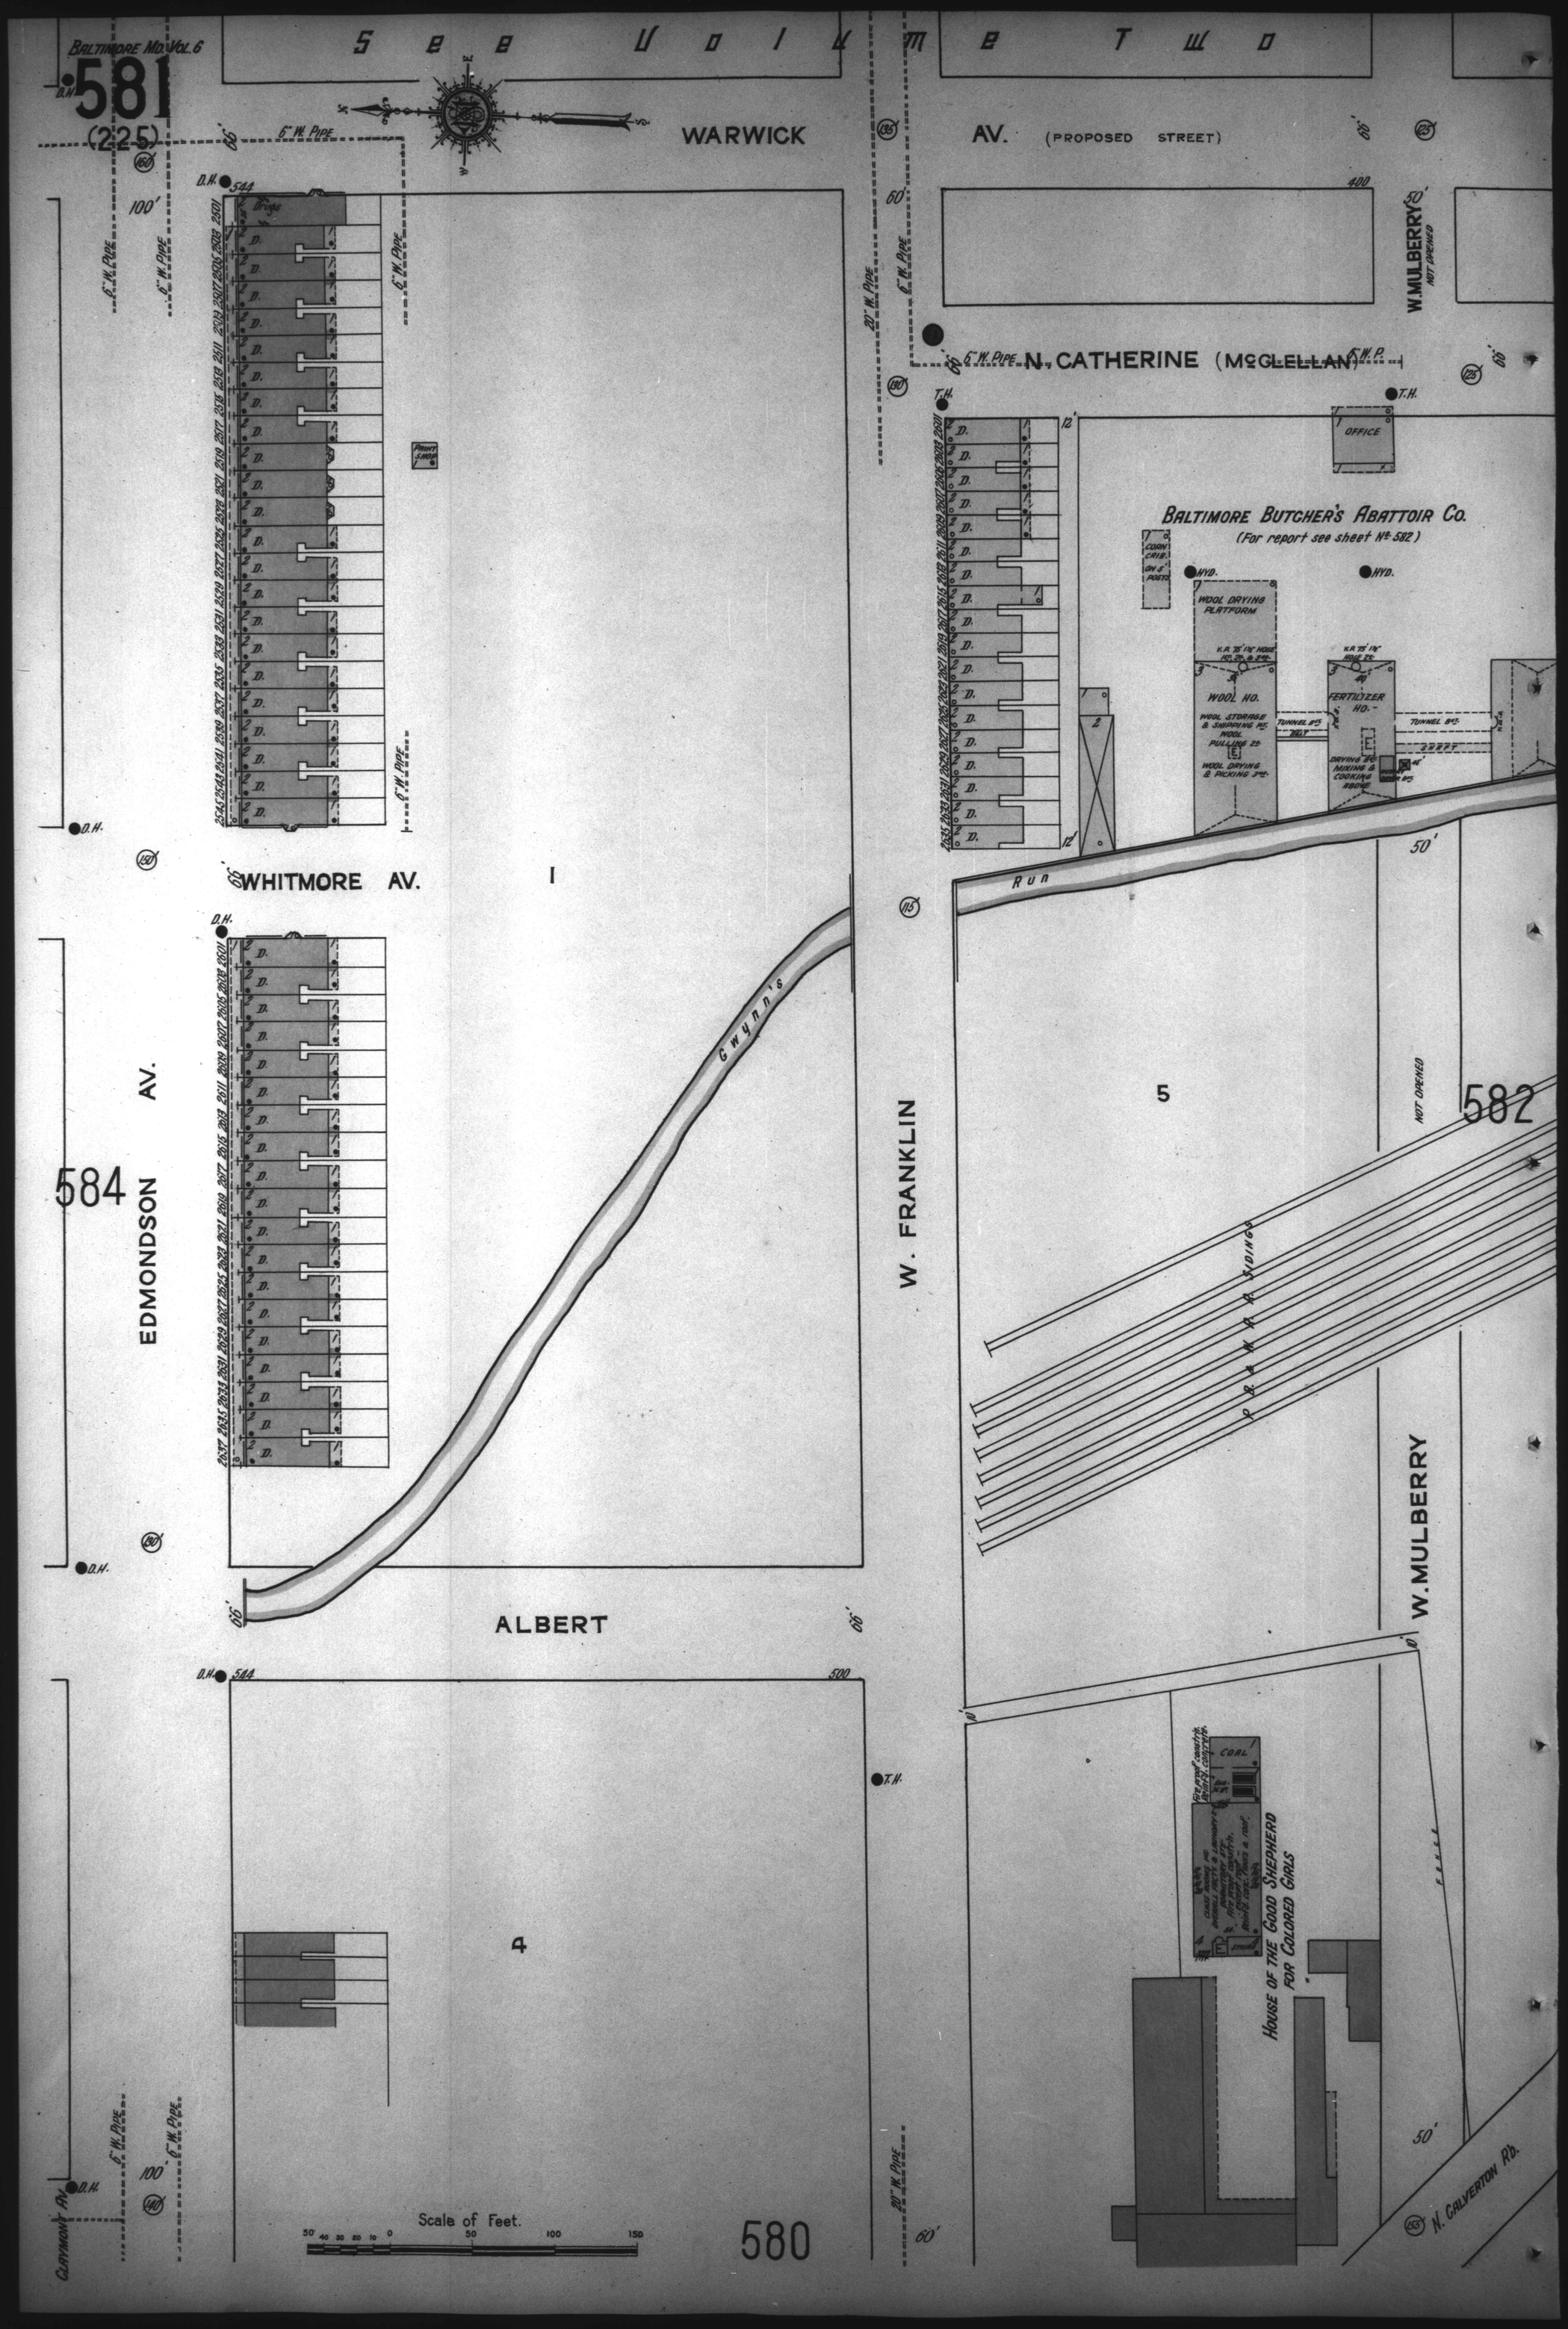
Baltimore Md. Vol. 6
D.N. 581
(225)
See Volume Two
WARWICK AV. (PROPOSED STREET)
6" W. Pipe
100'
Drigs
Print Shop
D.H.
544
WHITMORE AV.
1
EDMONDSON AV.
584
Gwynn's Run
ALBERT
W. FRANKLIN
N. CATHERINE (McCLELLAN)
T.H.
OFFICE
BALTIMORE BUTCHER'S ABATTOIR CO.
(For report see sheet No. 582)
Corn Crib. on 5' posts
HYD.
WOOL DRYING PLATFORM
WOOL HO.
FERTILYZER HO.
Tunnel Bts.
Run
50'
5
582
NOT OPENED
W. MULBERRY
Sidings
W. MULBERRY
500
4
580
Scale of Feet.
Clayton Av.
20" W. Pipe
60'
House of the Good Shepherd for Colored Girls
Coal
N. Calverton Rd.