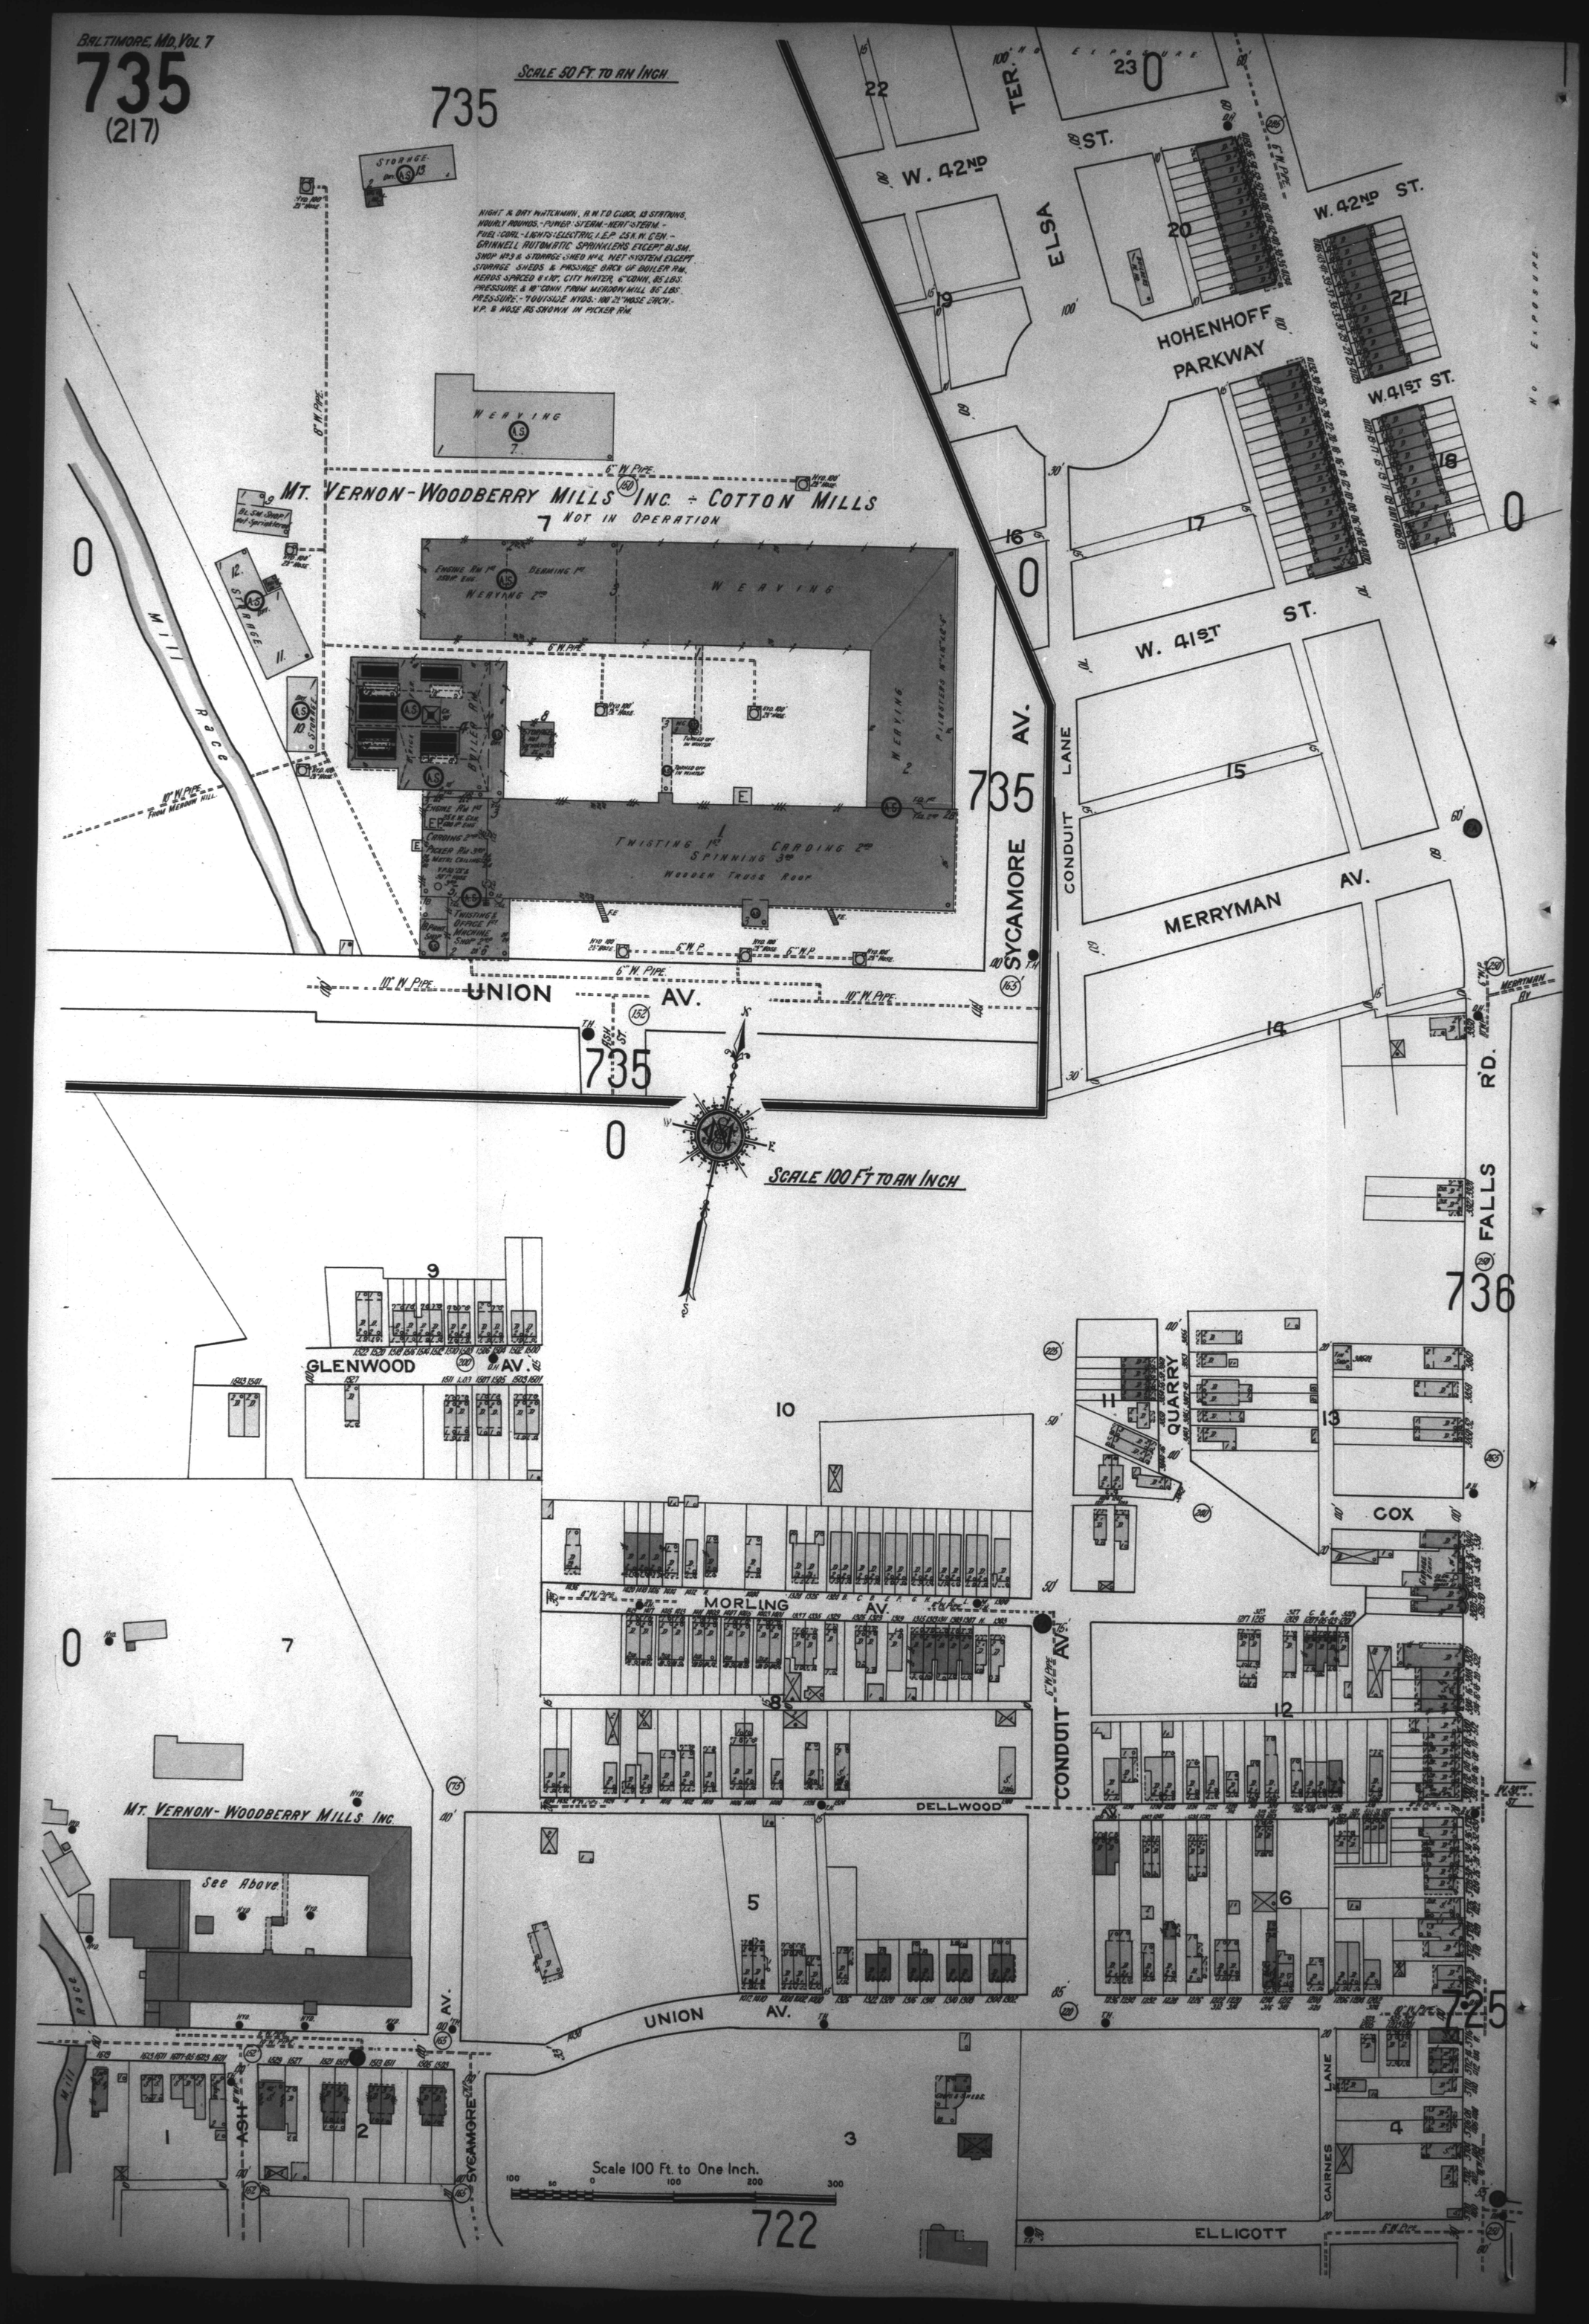
SCALE 50 FT. TO AN INCH
735
NIGHT & DAY WATCHMAN. A.W.T.D. CLOCK. 13 STATIONS. HOURLY ROUNDS.-POWER: STEAM.-HEAT: STEAM.-FUEL: COAL.-LIGHTS: ELECTRIC, I.E.P. 25 K.W. G'EN.-GRINNELL AUTOMATIC SPRINKLERS EXCEPT BL. SM. SHOP No. 3 & STORAGE SHED No. 8. WET SYSTEM EXCEPT STORAGE SHEDS & PASSAGE BACK OF BOILER RM. HEADS SPACED 8 X 10'. CITY WATER, 6" CONN. 85 LBS. PRESSURE. & 10" CONN. FROM MERIDIAN MILL 85 LBS. PRESSURE.-4 OUTSIDE HYDS.-100' 2½" HOSE EACH.-V.P. & HOSE AS SHOWN IN PICKER RM.
STORAGE
WEAVING
MT. VERNON-WOODBERRY MILLS INC. ÷ COTTON MILLS
NOT IN OPERATION
WEAVING
TWISTING 1st CARDING 2nd SPINNING 3rd
WOODEN TRUSS ROOF
MILL RACE
10" W. PIPE FROM MERIDIAN MILL
UNION AV.
SYCAMORE
CONDUIT LANE
MERRYMAN AV.
W. 42ND ST.
ELSA TER.
HOHENHOFF PARKWAY
W. 41ST ST.
W. 41ST ST.
FALLS RD.
736
GLENWOOD AV.
MORLING AV.
QUARRY
COX
DELLWOOD
MT. VERNON-WOODBERRY MILLS INC.
See Above
725
CAIRNES LANE
ELLICOTT
Scale 100 Ft. to One Inch.
722