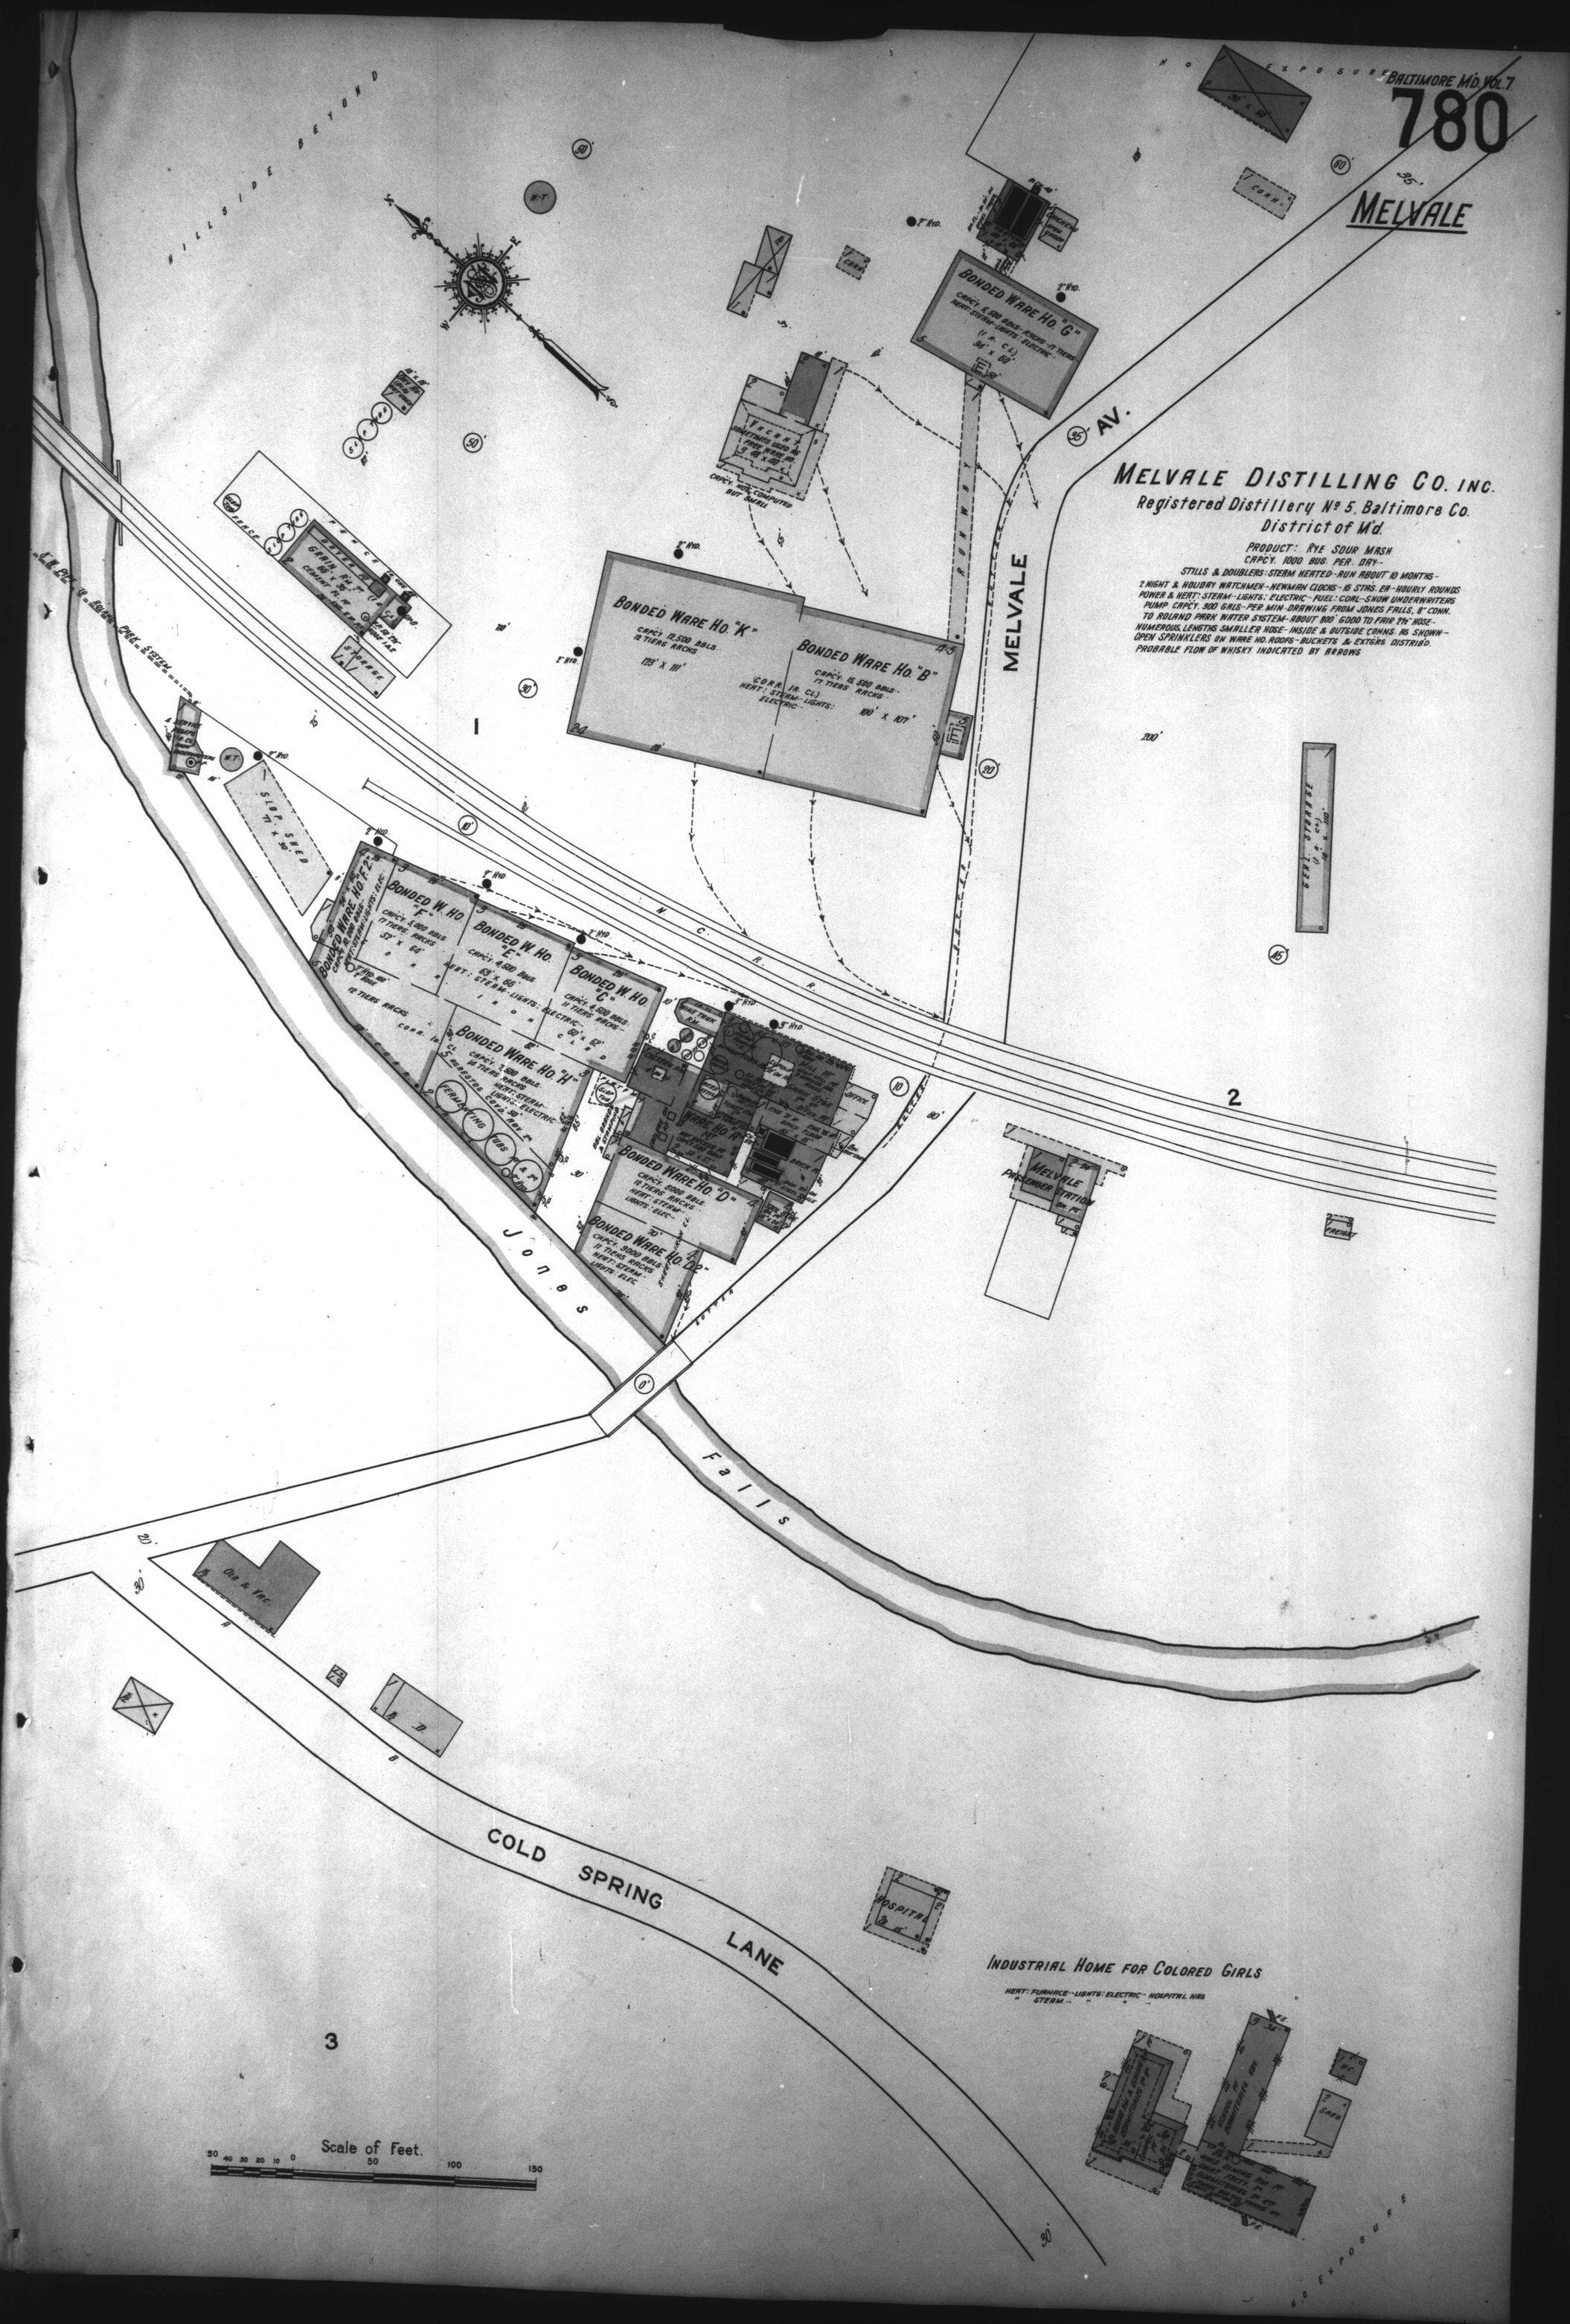
MELVALE
MELVALE DISTILLING CO. INC.
Registered Distillery No 5, Baltimore Co.
District of Md.
PRODUCT: RYE SOUR MASH
CAPCY. 1000 BUS. PER. DAY
STILLS & DOUBLERS: STEAM HEATED - RUN ABOUT 10 MONTHS
2 NIGHT & HOLIDAY WATCHMEN - NEWMAN CLOCKS - 16 STHS. EA - HOURLY ROUNDS
POWER & HEAT: STEAM - LIGHTS: ELECTRIC - FUEL: COAL - SNOW UNDERWRITERS
PUMP CAPCY. 900 GALS - PER MIN - DRAWING FROM JONES FALLS, 8" CONN.
TO ROLAND PARK WATER SYSTEM - ABOUT 900' GOOD TO FRIR 2½" HOSE
NUMEROUS, LENGTHS SMALLER HOSE - INSIDE & OUTSIDE CONNS. AS SHOWN
OPEN SPRINKLERS ON WARE HO. ROOFS - BUCKETS & EXTGRS DISTRIB'D.
PROBABLE FLOW OF WHISKY INDICATED BY ARROWS
BONDED WARE HO. "G"
BONDED WARE HO. "K"
BONDED WARE HO. "B"
BONDED W. HO. "F"
BONDED W. HO. "E"
BONDED W. HO. "C"
BONDED WARE HO. "H"
BONDED WARE HO. "D"
BONDED WARE HO. "D2"
BONDED WARE HO. F2
WARE HO. "A"
MELVALE PASSENGER STATION
FREIGHT
GEN'L STORAGE
SLOP SHED
CORN.
WILLSIDE BEYOND
RUNWAY
MELVALE AV.
Jones Falls
COLD SPRING LANE
INDUSTRIAL HOME FOR COLORED GIRLS
HEAT: FURNACE - LIGHTS: ELECTRIC - HOSPITAL HAS
" STEAM - " " "
HOSPITAL
SCHOOL & DORMITORIES 1917
SHED
Old & Vac.
D.
NO EXPOSURE
Scale of Feet.
50 40 30 20 10 0 50 100 150
1
2
3