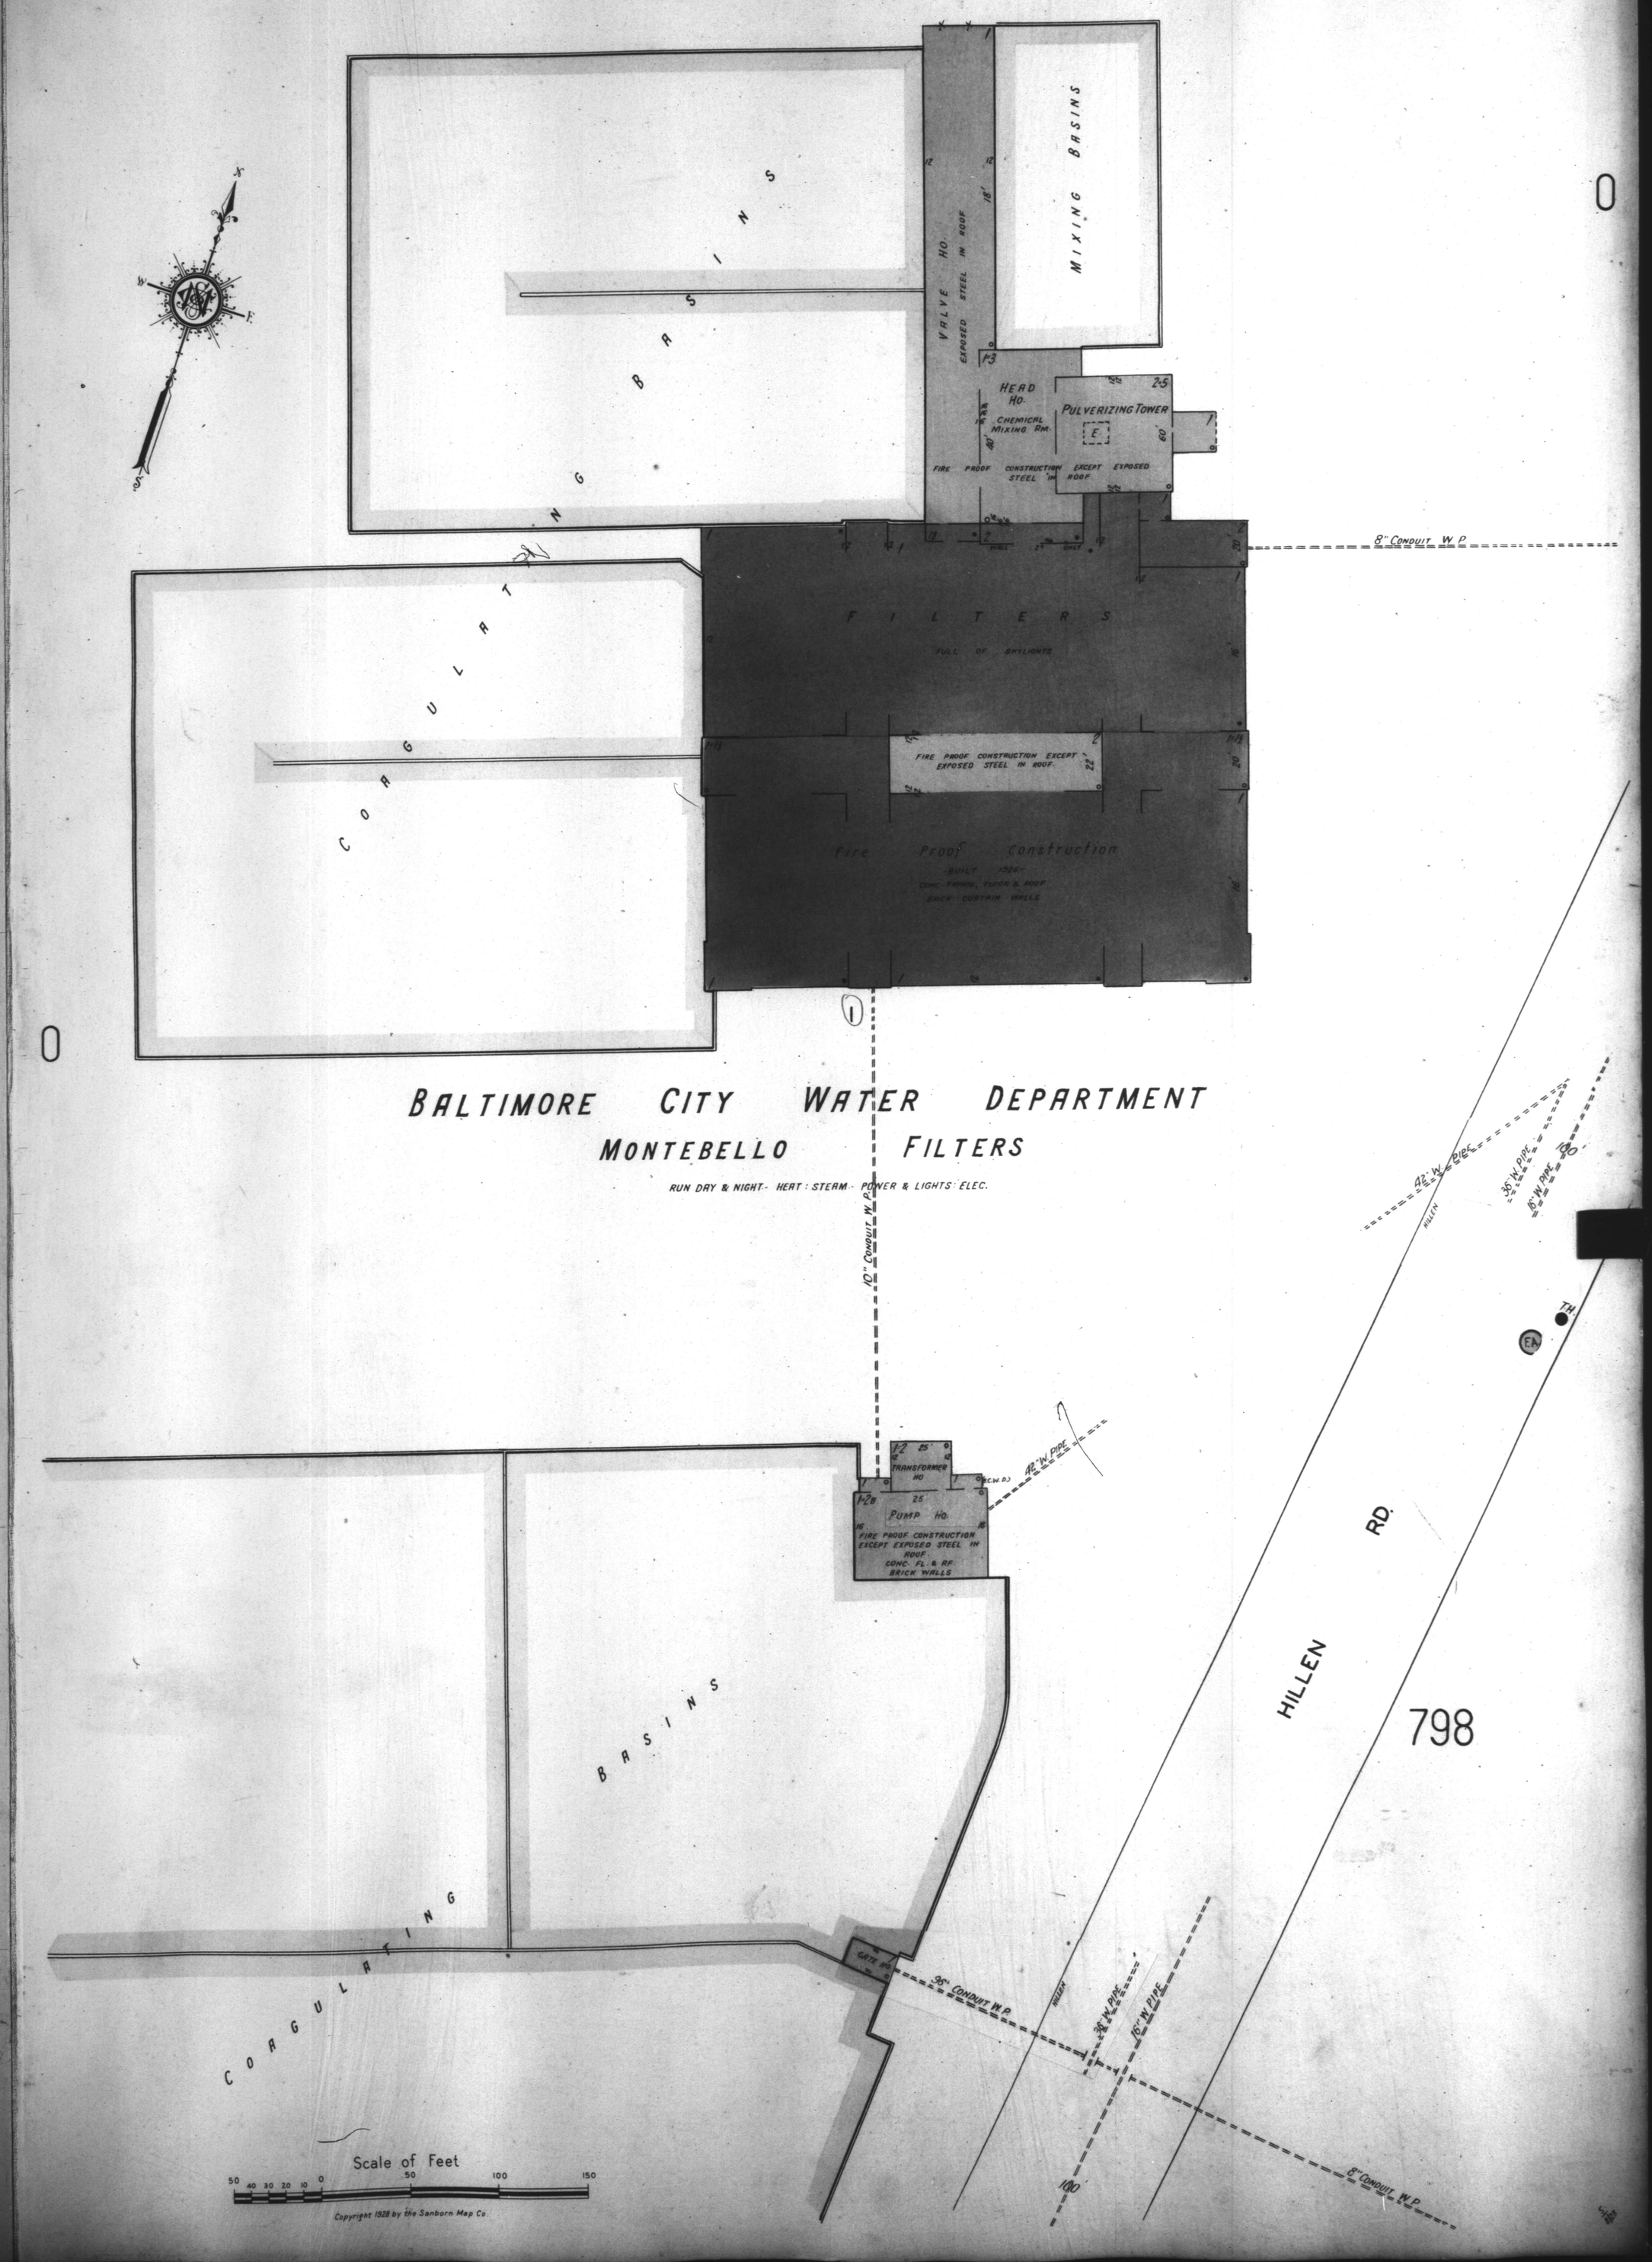
COAGULATING BASINS
VALVE HO.
EXPOSED STEEL IN ROOF
MIXING BASINS
HEAD HO.
CHEMICAL MIXING RM.
PULVERIZING TOWER
FIRE PROOF CONSTRUCTION EXCEPT EXPOSED STEEL IN ROOF
8" CONDUIT W.P.
FILTERS
FULL OF SKYLIGHTS
FIRE PROOF CONSTRUCTION EXCEPT EXPOSED STEEL IN ROOF.
Fire Proof Construction
BUILT 1926
CONC. FRAME, FLOOR & ROOF
BRICK CURTAIN WALLS
BALTIMORE CITY WATER DEPARTMENT
MONTEBELLO FILTERS
RUN DAY & NIGHT - HEAT: STEAM - POWER & LIGHTS: ELEC.
10" CONDUIT W.P.
42" W. PIPE
TRANSFORMER HO.
PUMP HO.
FIRE PROOF CONSTRUCTION EXCEPT EXPOSED STEEL IN ROOF.
CONC. FL. & RF.
BRICK WALLS
COAGULATING BASINS
GATE HO.
36" CONDUIT W.P.
36" W. PIPE
16" W. PIPE
HILLEN RD.
798
8" CONDUIT W.P.
100
Scale of Feet
50 40 30 20 10 0 50 100 150
Copyright 1928 by the Sanborn Map Co.