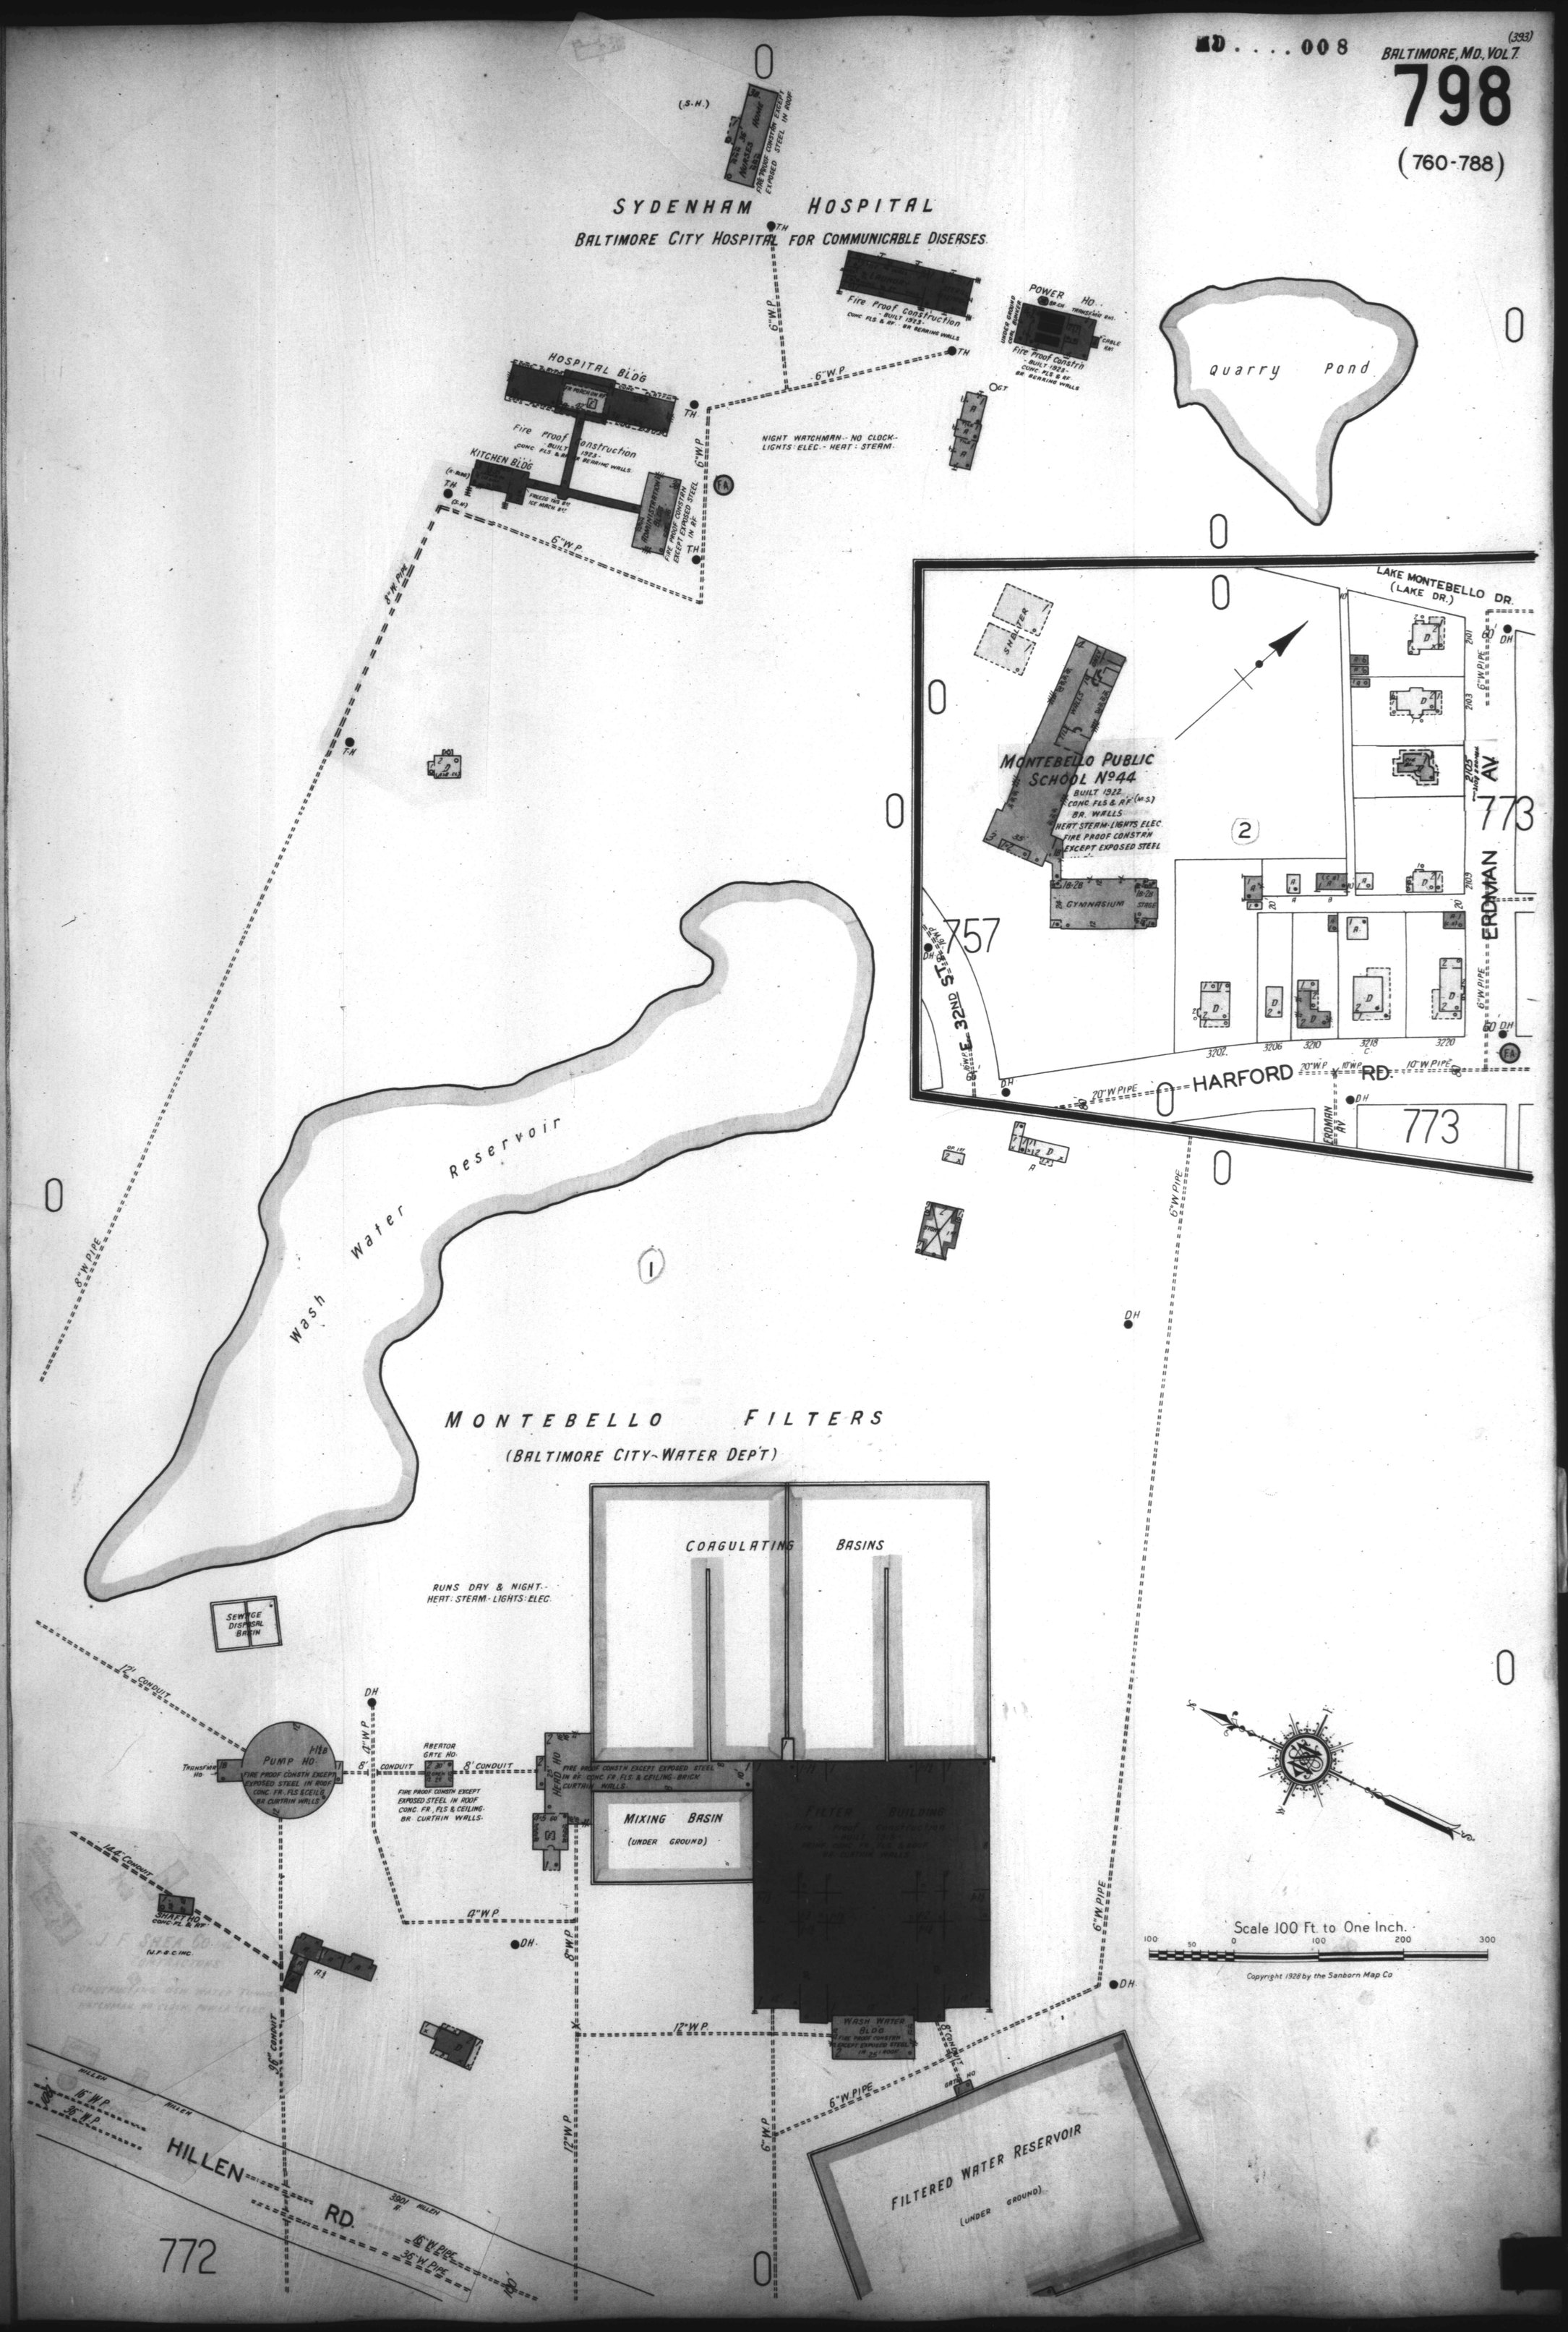
SYDENHAM HOSPITAL
BALTIMORE CITY HOSPITAL FOR COMMUNICABLE DISEASES
(S.H.)
NURSES HOME
FIRE PROOF CONSTRN EXCEPT EXPOSED STEEL IN ROOF
HOSPITAL BLDG
Fire Proof Construction
BUILT 1923
CONC. FLS & RF. BR. BEARING WALLS
KITCHEN BLDG
ADMINISTRATION BLDG
FIRE PROOF CONSTRN EXCEPT EXPOSED STEEL IN RF.
NIGHT WATCHMAN - NO CLOCK - LIGHTS: ELEC. - HEAT: STEAM
POWER HO.
Fire Proof Constrn
BUILT 1923
CONC. FLS & RF. BR. BEARING WALLS
quarry pond
6" W.P.
8" W.P. PIPE
Water Reservoir
Wash
MONTEBELLO FILTERS
(BALTIMORE CITY-WATER DEP'T)
COAGULATING BASINS
RUNS DAY & NIGHT - HEAT: STEAM - LIGHTS: ELEC.
SEWAGE DISPOSAL BASIN
12" CONDUIT
PUMP HO.
FIRE PROOF CONSTR EXCEPT EXPOSED STEEL IN ROOF CONC. FR. FLS & CEIL'G BR. CURTAIN WALLS
ABERTOR GATE HO.
FIRE PROOF CONSTR EXCEPT EXPOSED STEEL IN ROOF CONC. FR., FLS & CEILING BR. CURTAIN WALLS.
HEAD HO.
FIRE PROOF CONSTR EXCEPT EXPOSED STEEL IN RF. CONC. FR. FLS. & CEILING BRICK CURTAIN WALLS.
MIXING BASIN
(UNDER GROUND)
FILTER BUILDING
WASH WATER BLDG
FIRE PROOF CONSTRN EXCEPT EXPOSED STEEL IN RF. ROOF
SHAFT HO.
CONC. FL. & RF.
J. F. SHEA CO. INC.
HILLEN RD.
FILTERED WATER RESERVOIR
(UNDER GROUND)
Scale 100 Ft. to One Inch.
Copyright 1928 by the Sanborn Map Co.
LAKE MONTEBELLO DR.
(LAKE DR.)
MONTEBELLO PUBLIC SCHOOL No 44
BUILT 1922
CONC. FLS & RF. (W.S.)
BR. WALLS
HEAT STEAM - LIGHTS ELEC.
FIRE PROOF CONSTRN EXCEPT EXPOSED STEEL
GYMNASIUM
SHELTER
ERDMAN AV.
HARFORD RD.
20" W. PIPE
10" W. PIPE
773
757
772
DH
FA