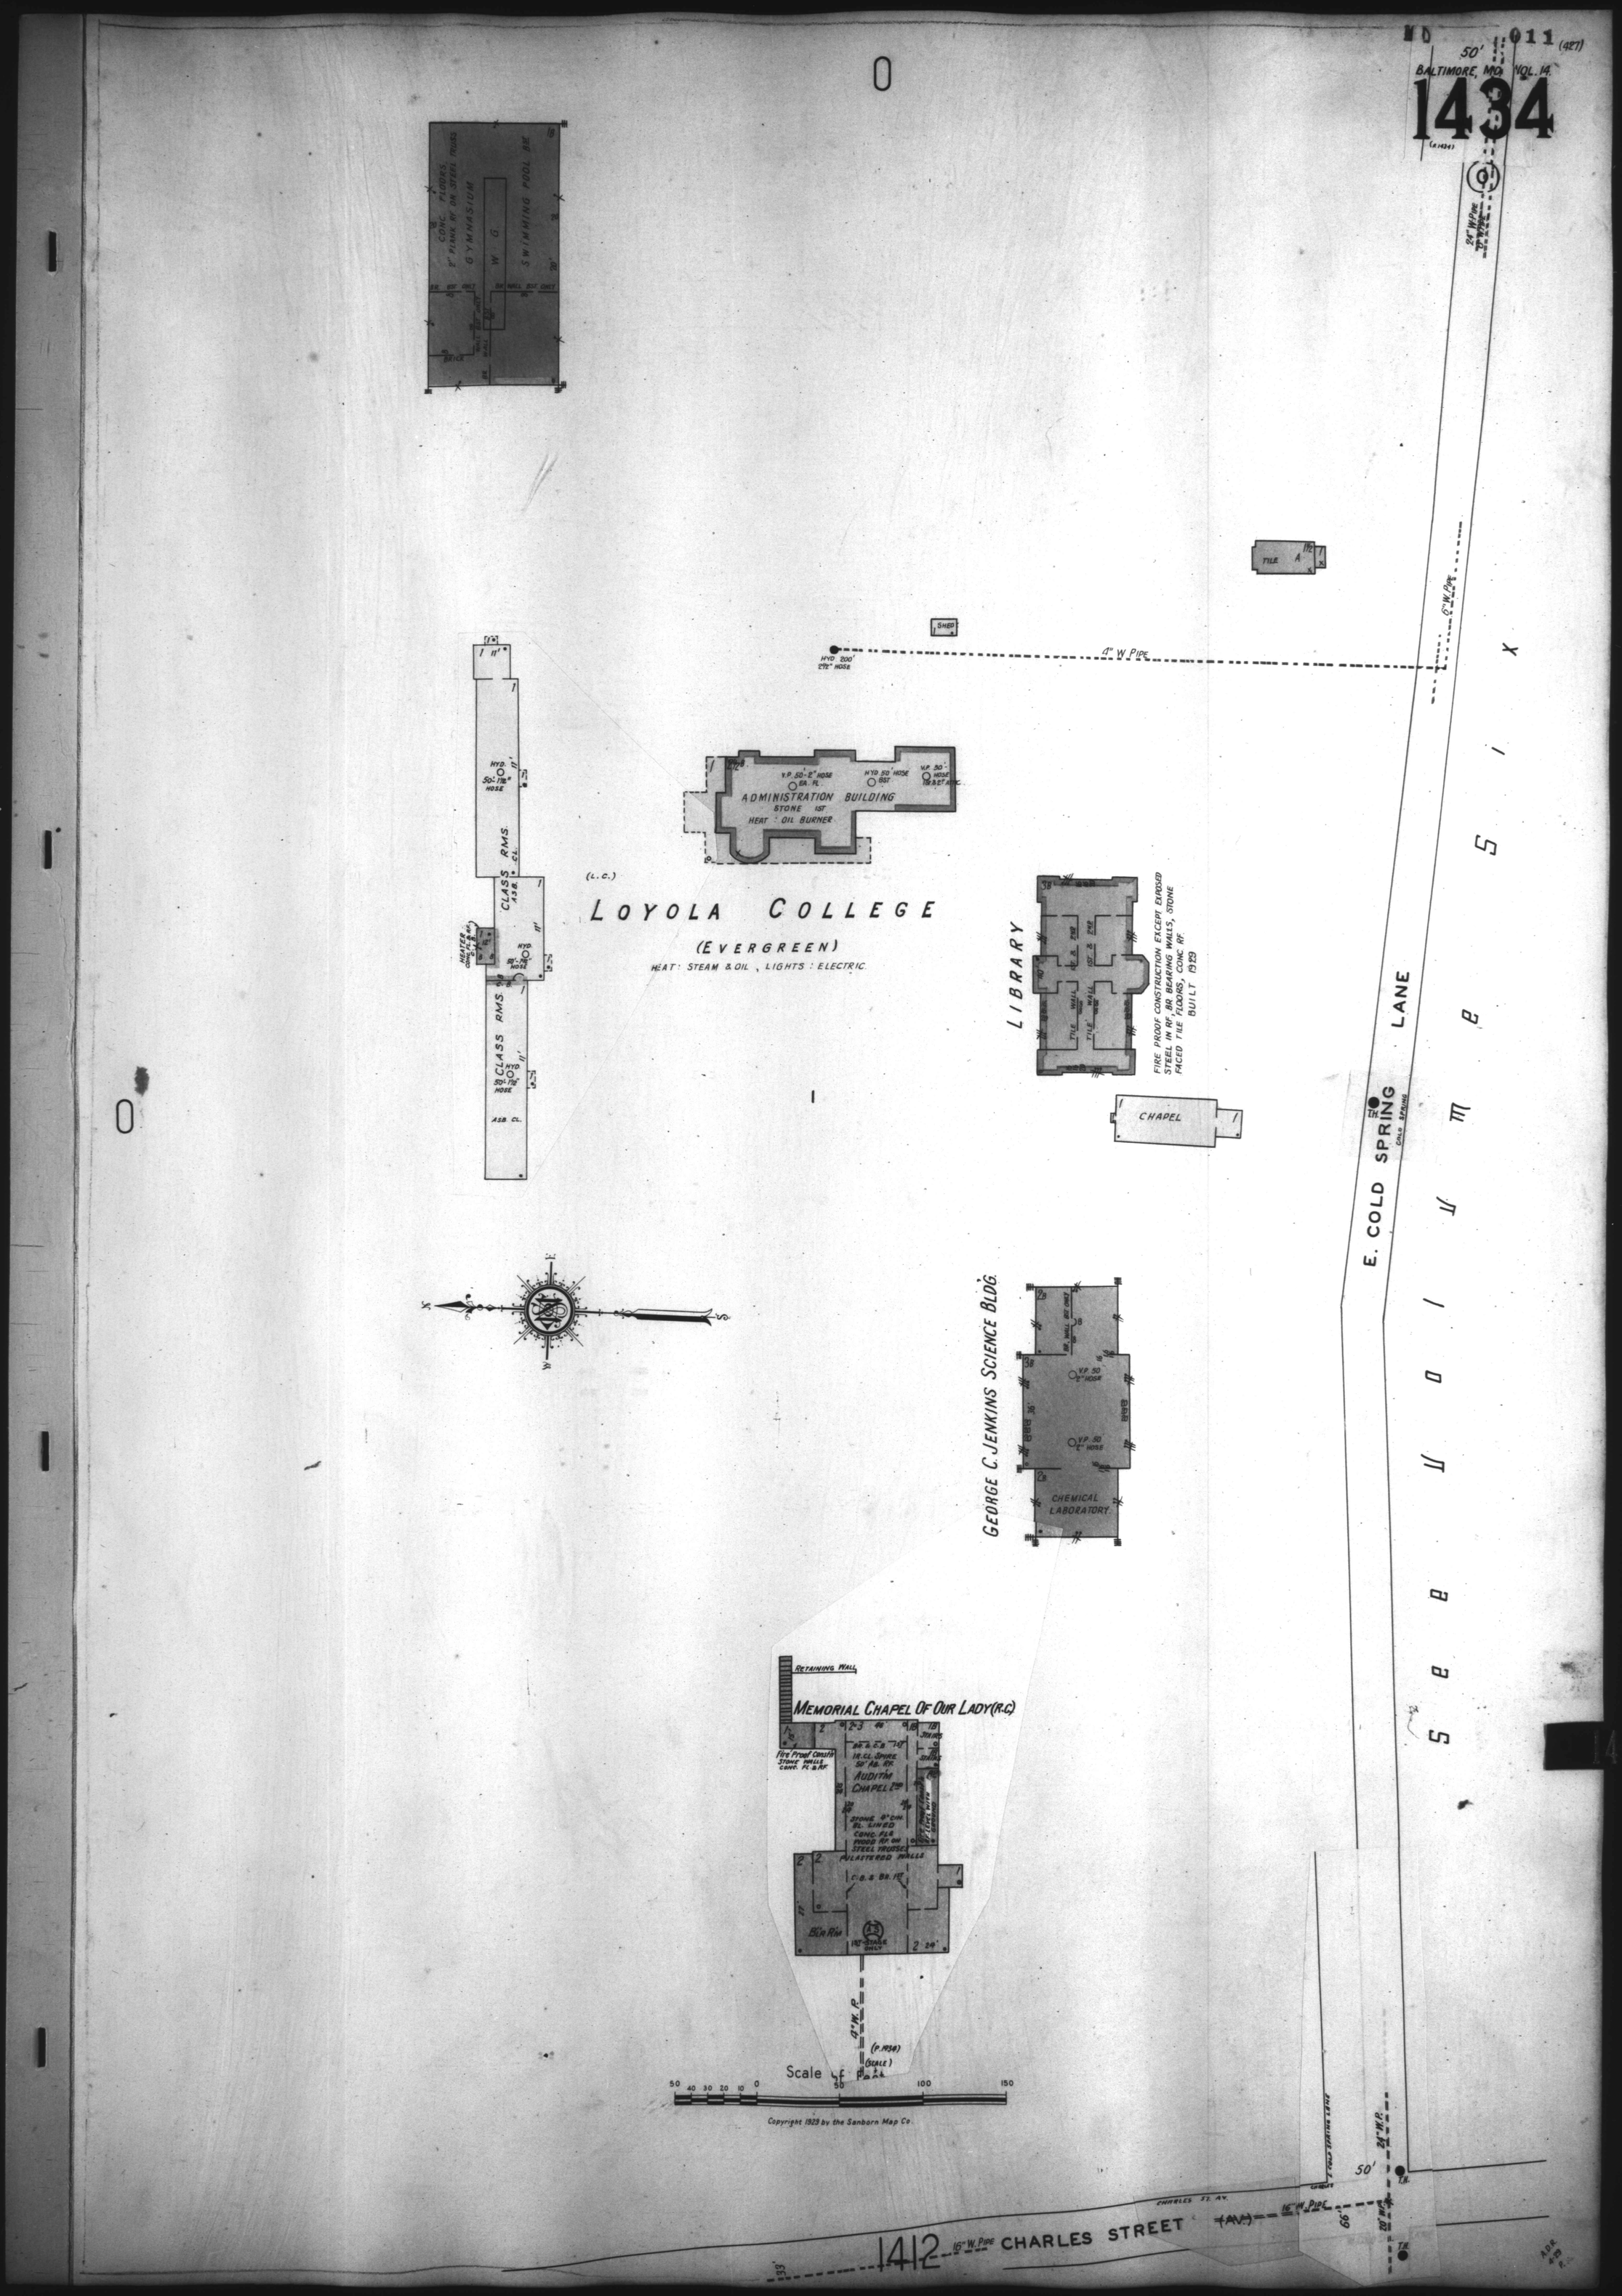
CONC. FLOORS.
2" PLANK RF. ON STEEL TRUSS
GYMNASIUM
W. G.
SWIMMING POOL BSE.
BRICK
TILE
SHED
HYD. 200'
2½" HOSE
4" W. PIPE
6" W. PIPE
24" W. PIPE
HYD.
50'-1½" HOSE
CLASS RMS.
ASB. CL.
HEATER
ADMINISTRATION BUILDING
STONE 1ST
HEAT: OIL BURNER
V.P. 50'-2" HOSE
6A. FL.
HYD. 50' HOSE
BST.
V.P. 50'
HOSE
(L.C.)
LOYOLA COLLEGE
(EVERGREEN)
HEAT: STEAM & OIL, LIGHTS: ELECTRIC
LIBRARY
FIRE PROOF CONSTRUCTION EXCEPT EXPOSED STEEL IN RF. BR. BEARING WALLS, STONE FACED TILE FLOORS, CONC. RF.
BUILT 1929
CHAPEL
E. COLD SPRING LANE
COLD SPRING
GEORGE C. JENKINS SCIENCE BLDG.
CHEMICAL LABORATORY
RETAINING WALL
MEMORIAL CHAPEL OF OUR LADY (R.C.)
Fire Proof Constr. Stone walls conc. FL. & RF.
AUDITM
CHAPEL
STONE 12" CIR. BL. LINED
CONC. FLR.
WOOD RF. ON STEEL TRUSSES
PLASTERED WALLS
BLR. RM.
4" W. P.
(P.1434)
(SCALE)
Scale of Feet
50 40 30 20 10 0 50 100 150
Copyright 1929 by the Sanborn Map Co.
1412
16" W. PIPE
CHARLES STREET
CHARLES ST. AV.
16" W. PIPE
24" W. P.
20" W. P.
T.H.
50'
66'
33'
1434